


NOTES

Coomber Associates Ltd cannot warrant the accuracy of property boundary lines. Do not scale from drawings. Contractors/subcontractors must obtain site dimensions prior to manufacturing. This drawing is COPYRIGHT and it may not be reproduced without the permission of CoomberAssociates Ltd


LEGEND

Actual size @ A1

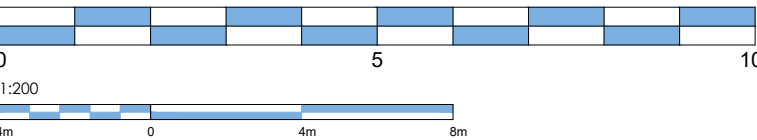


PROPOSED MATERIALS:

WALLS	SILICON RENDER SYSTEM TO MATCH EXISTING
ROOF	SINGLE PLY - LIGHT GREY COLOUR TO MATCH EXISTING
WINDOWS	REUSE EXISTING WHERE POSSIBLE NEW ONES TO BE THERMALLY BROKEN POWDER COATED ALUMINIUM TO MATCH EXISTING
DOORS	REUSE EXISTING WHERE POSSIBLE NEW ONES TO BE THERMALLY BROKEN POWDER COATED ALUMINIUM TO MATCH EXISTING
BRISE SOLEIL	ALUMINIUM FRAME WITH BLADES
EXTERNAL STAIR	STEEL FIRE ESCAPE STAIRCASE WITH METAL MESH PANEL ENCLOSURE

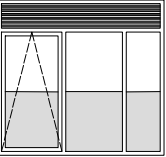


obscure glazing to east elevation windows to match existing

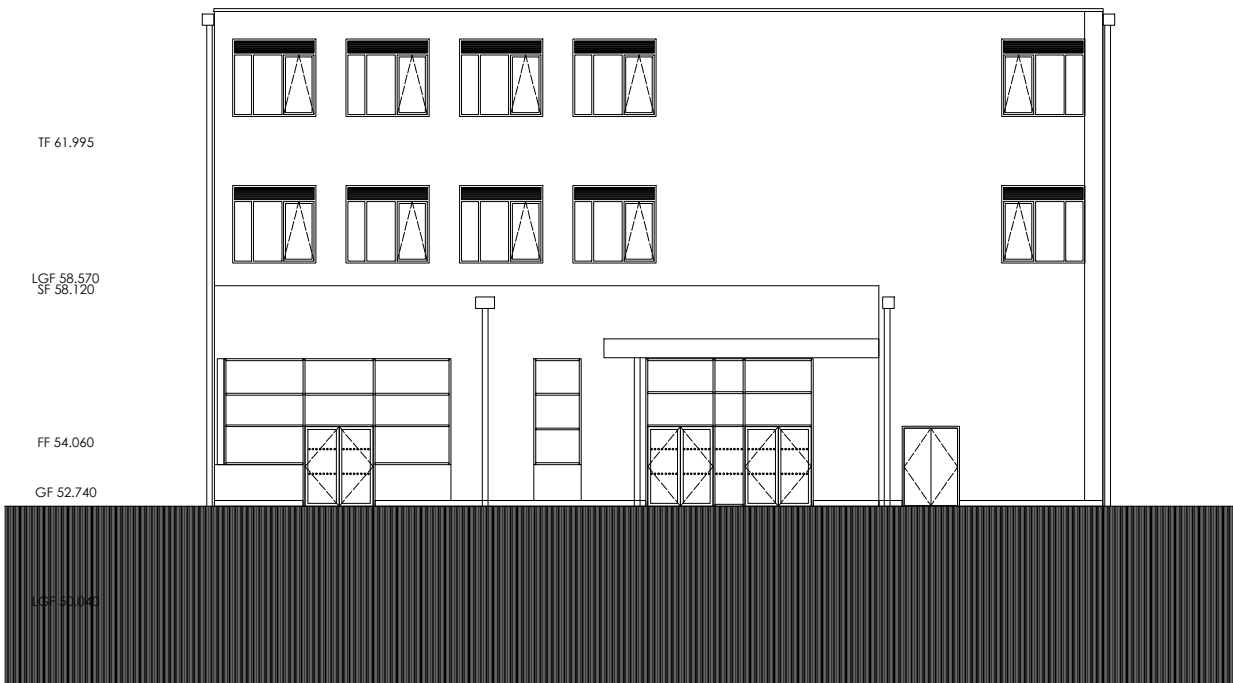


NORTH ELEVATION - EXISTING
SCALE @ 1/200




NORTH ELEVATION - PROPOSED
SCALE @ 1/200

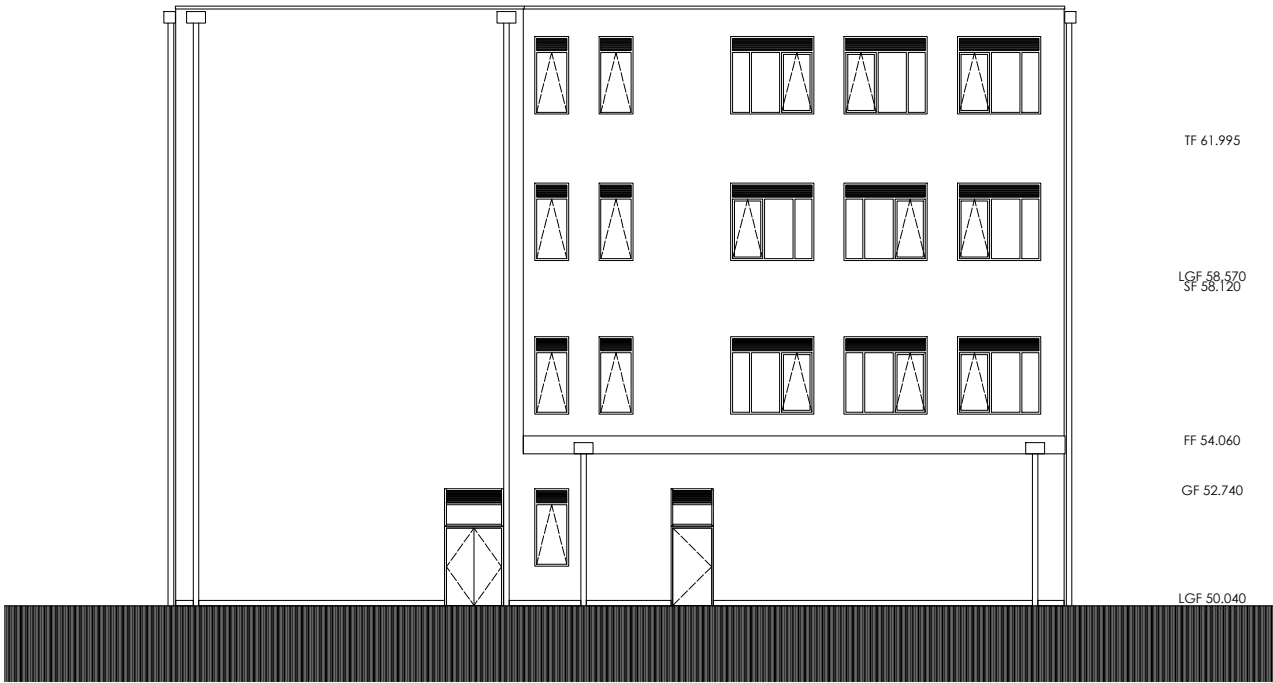


SOUTH ELEVATION - EXISTING
SCALE @ 1/200

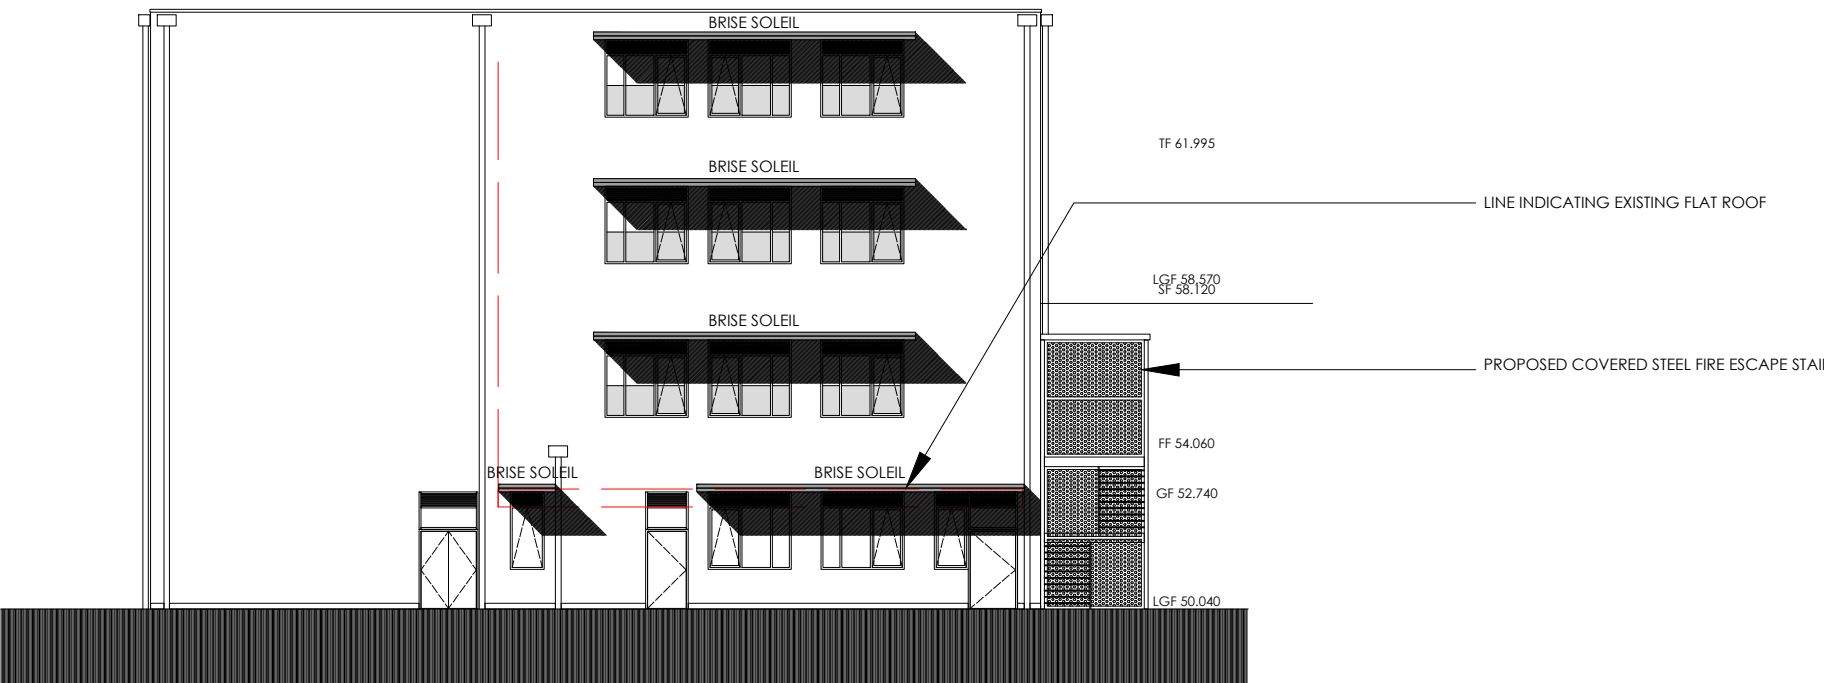


SOUTH ELEVATION - PROPOSED
SCALE @ 1/200

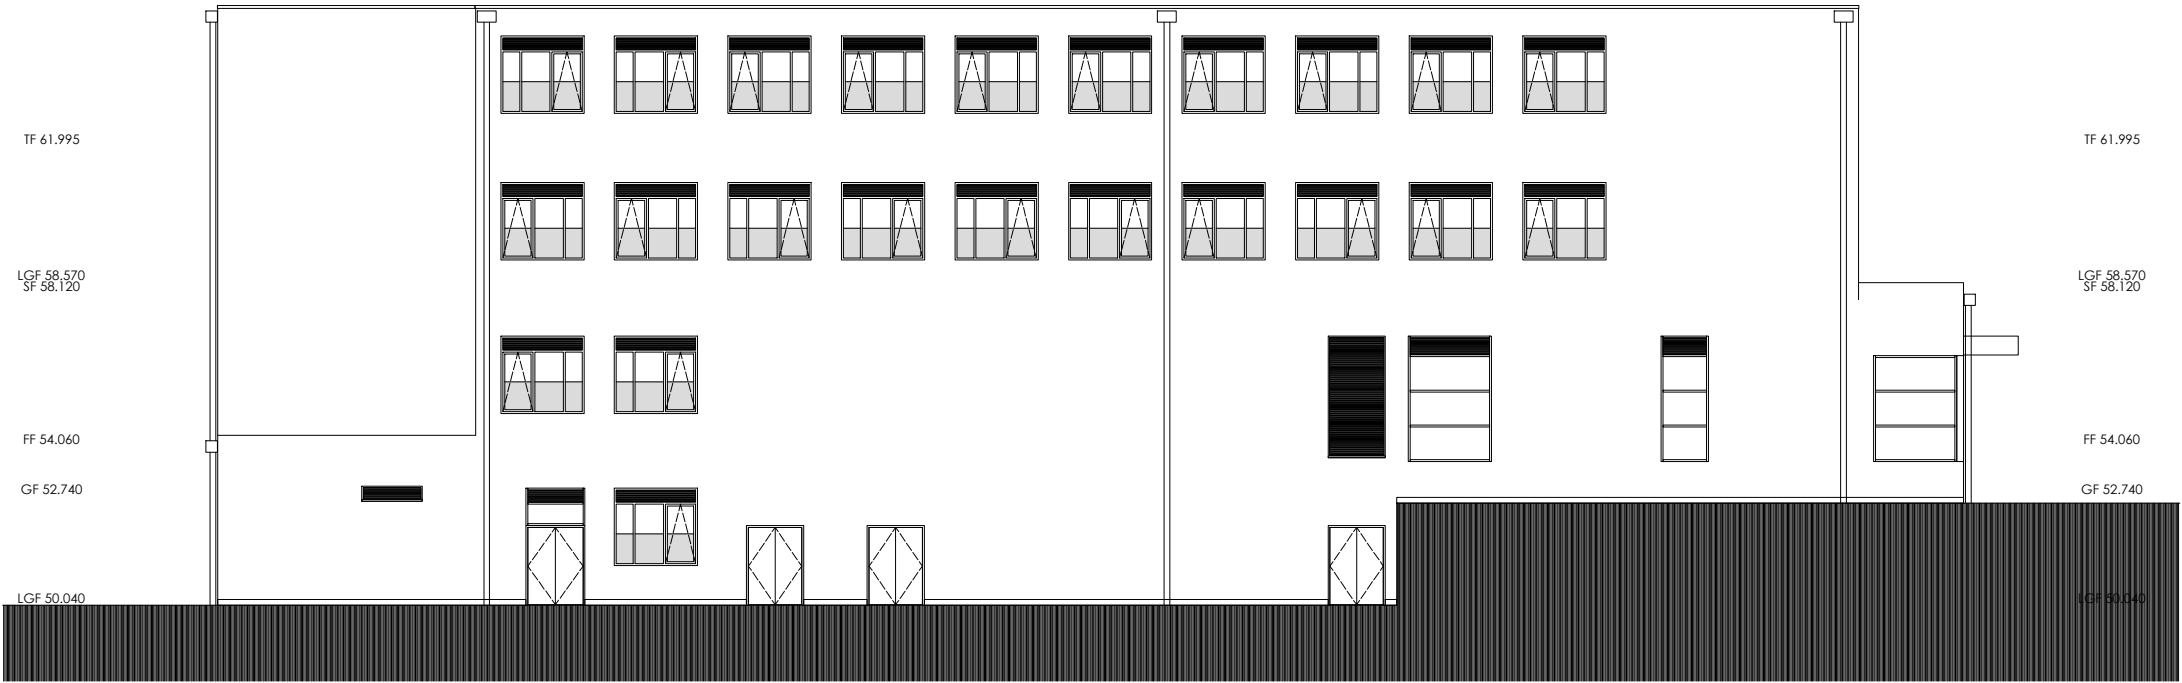


EAST ELEVATION - EXISTING
SCALE @ 1/200

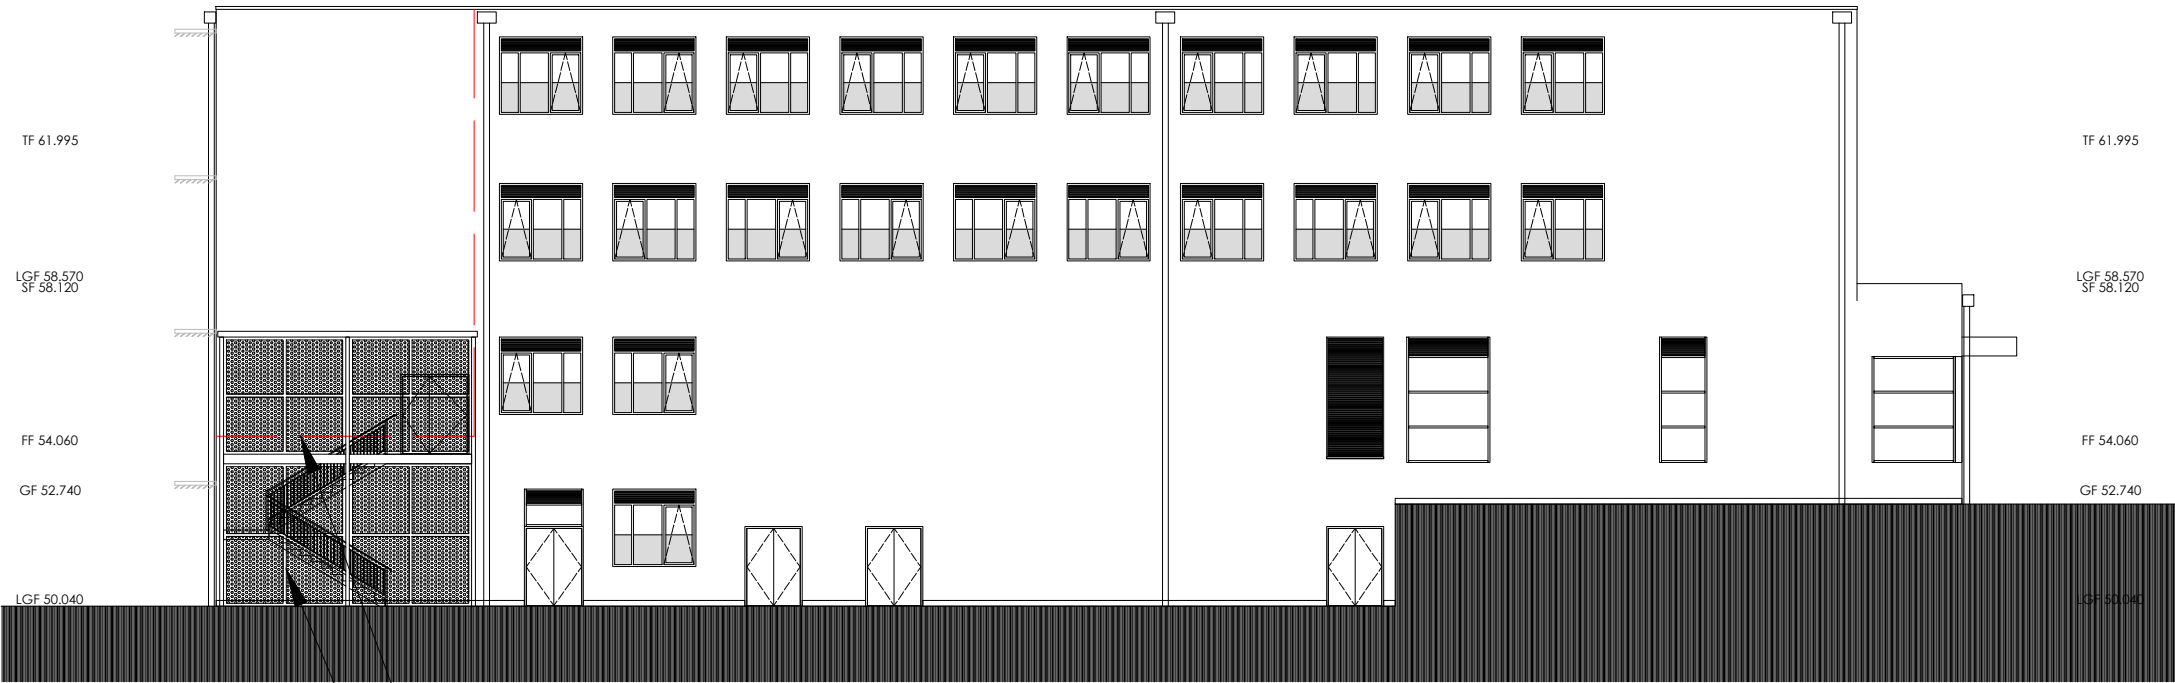

EAST ELEVATION - PROPOSED
SCALE @ 1/200

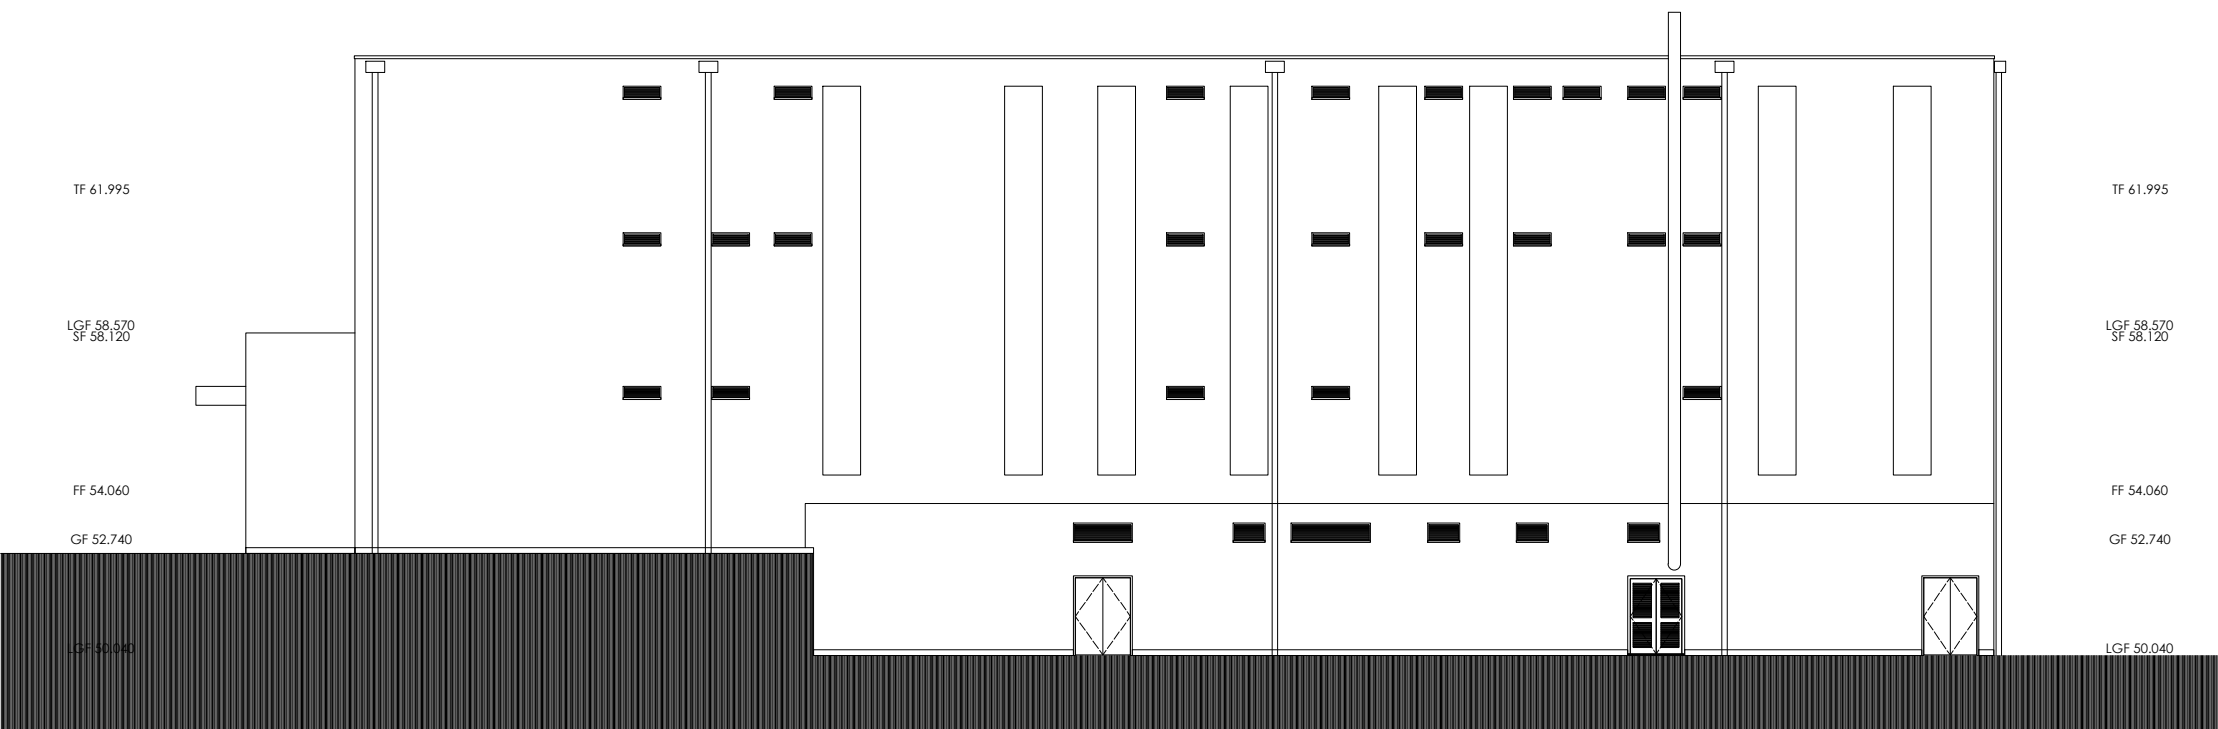

WEST ELEVATION - EXISTING
SCALE @ 1/200

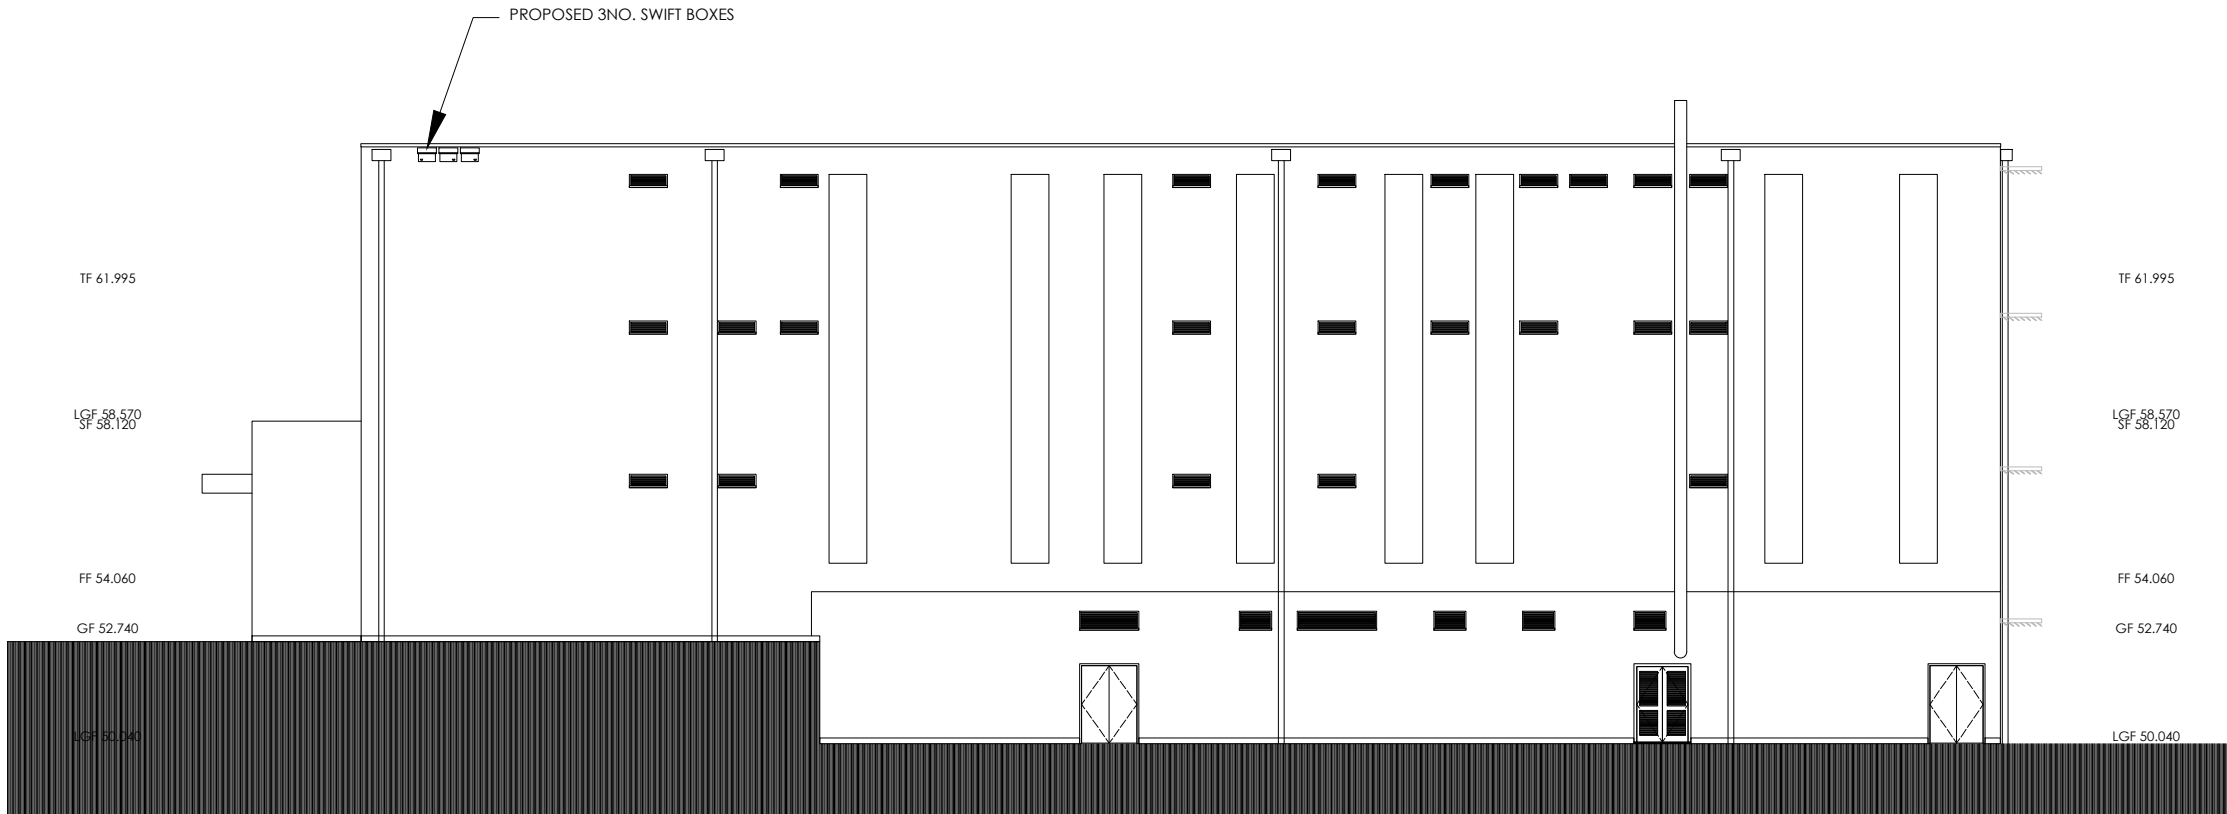

WEST ELEVATION - PROPOSED
SCALE @ 1/200

No	Details	Date	By

S6C EXPANSION
SALISBURY 6TH FORM COLLEGE
66-78 TOLLGATE ROAD
SALISBURY
SP1 2JJ

ELEVATIONS
AS EXISTING & AS PROPOSED

Scale	AS SHOWN @ A1	Drawn by	DR
Date	May 2026	Checked	OC
Dwg	691- P - 04	Revision	-