




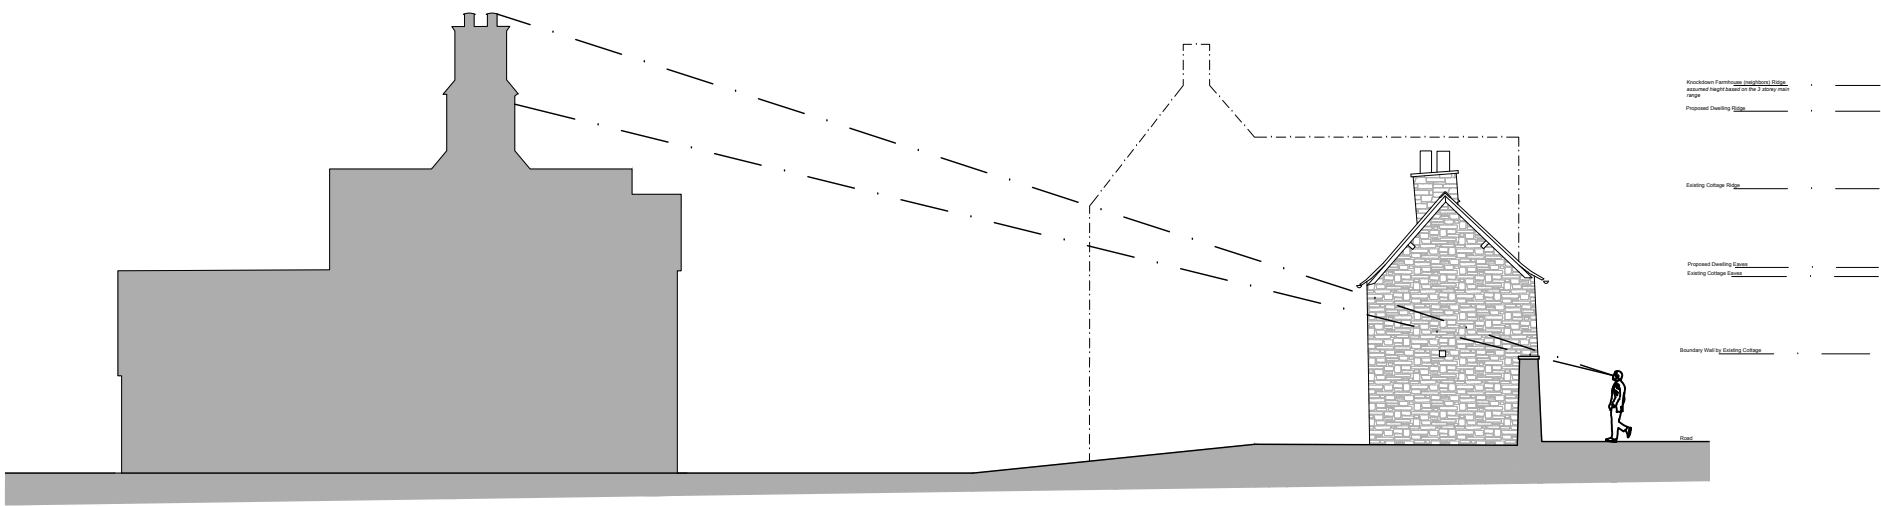

Section A-A
1:200 @ A3

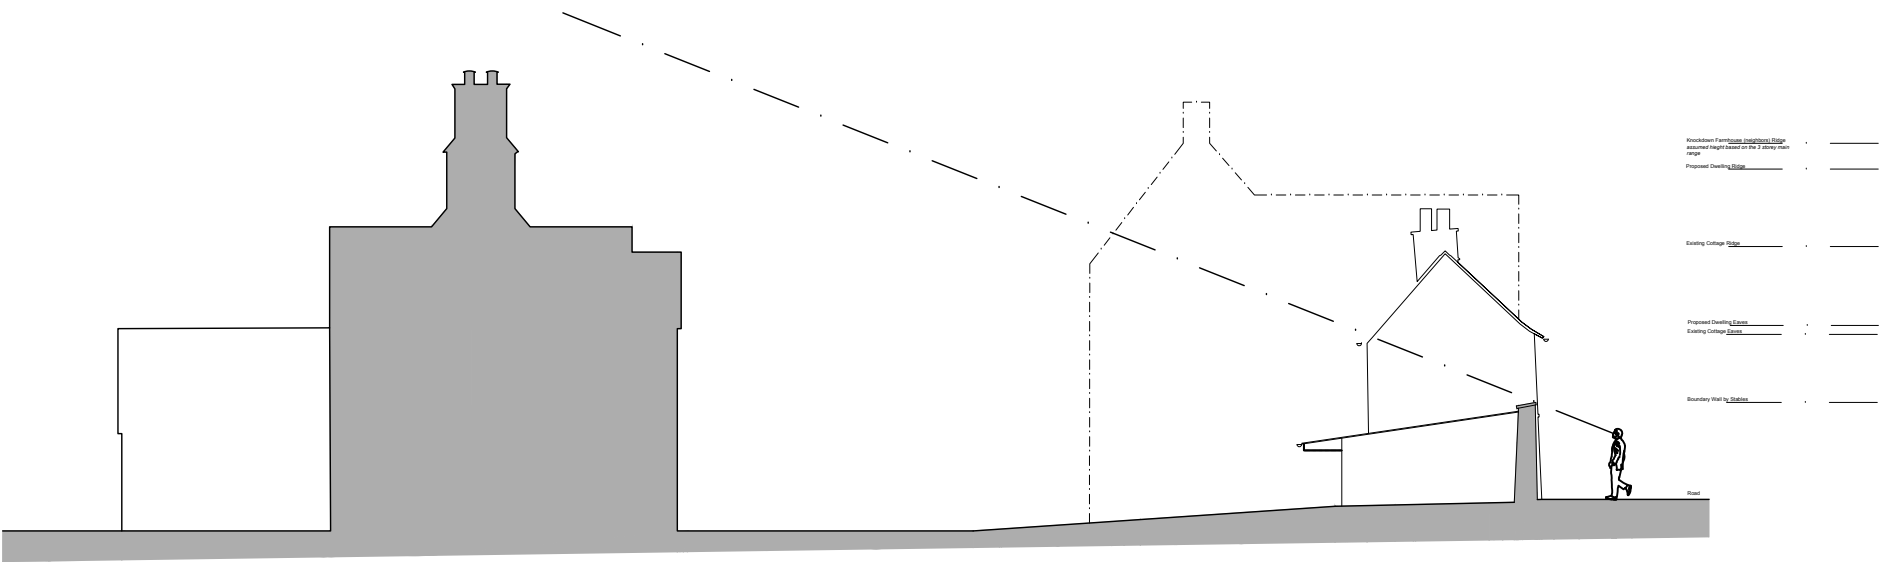

Section B-B
1:200 @ A3

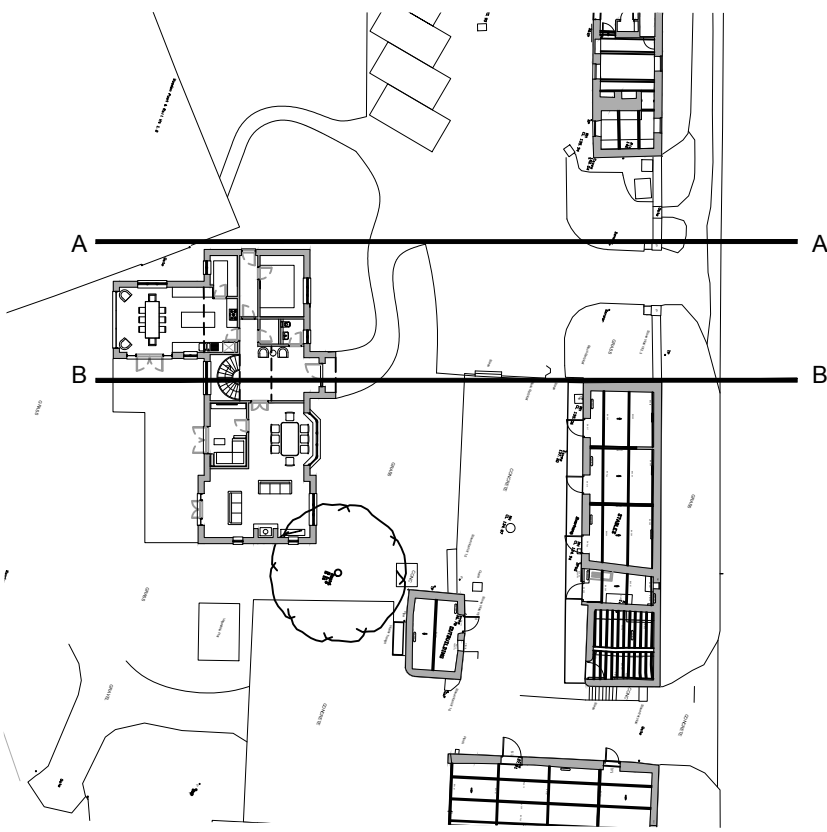

Site Plan
1:500 @ A3

notes	Key	rev	description		date	Old Station Works, Sheep Street Cirencester, GL7 1RQ t: 01285 323454 e: info@rixonarchitects.com job title Knockdown Farm - Replacement Dwelling	RIXON ARCHITECTS	drawing title / location Proposed Street Sections		drawn by LH	
		-	Issued for Comments		23.04.26			status PLANNING	scale Varies @ A3	checked by JR	
								project number 2218	drawing number PP 14	revision -	