




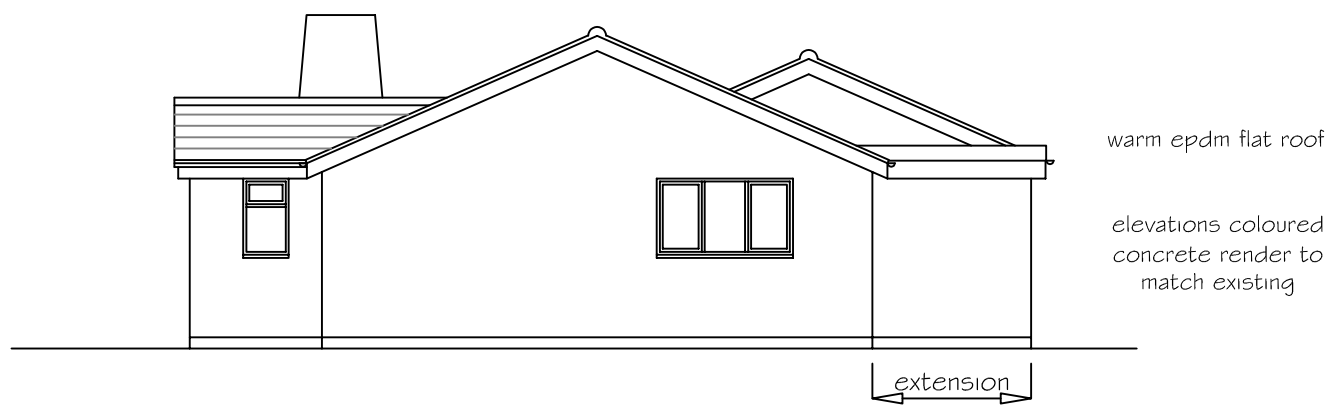


PROPOSED SIDE (NORTH) ELEVATION 1:100

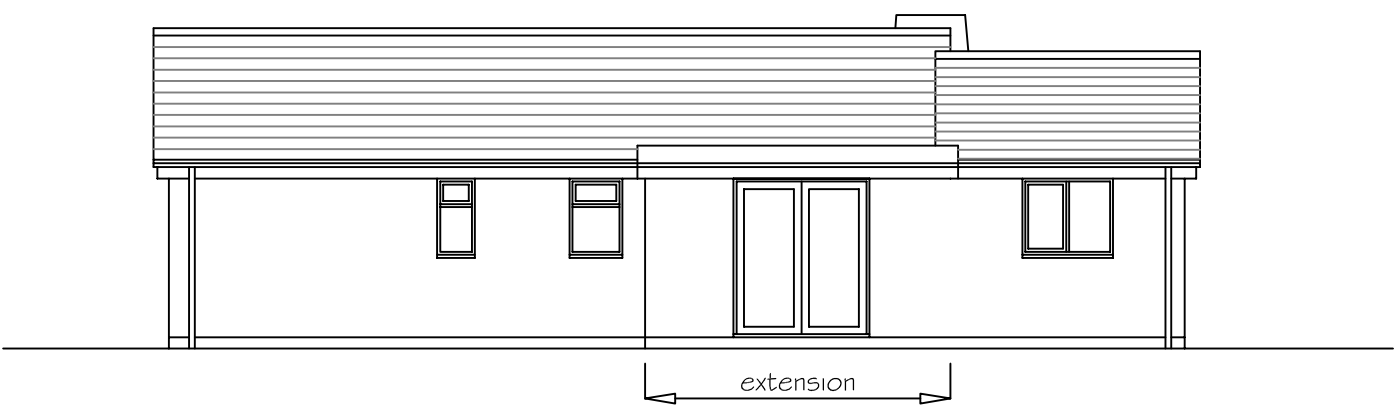


PROPOSED REAR (WEST) ELEVATION 1:100

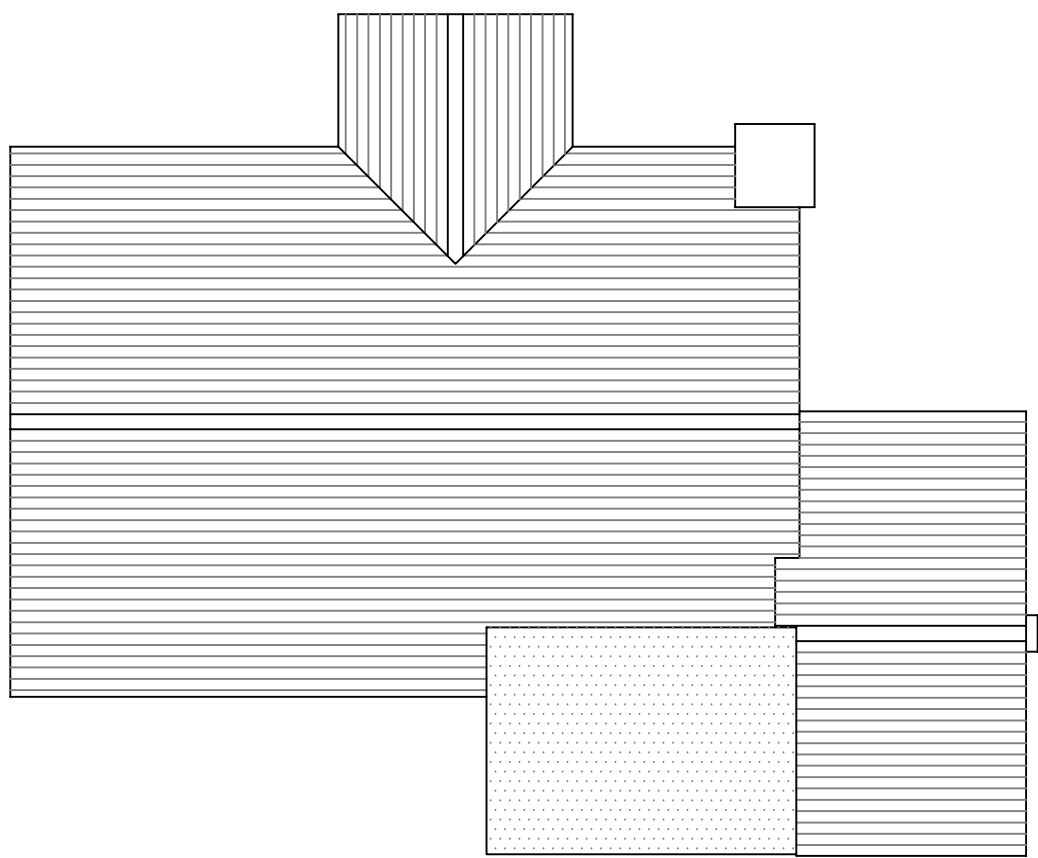


PROPOSED ROOF PLAN 1:100

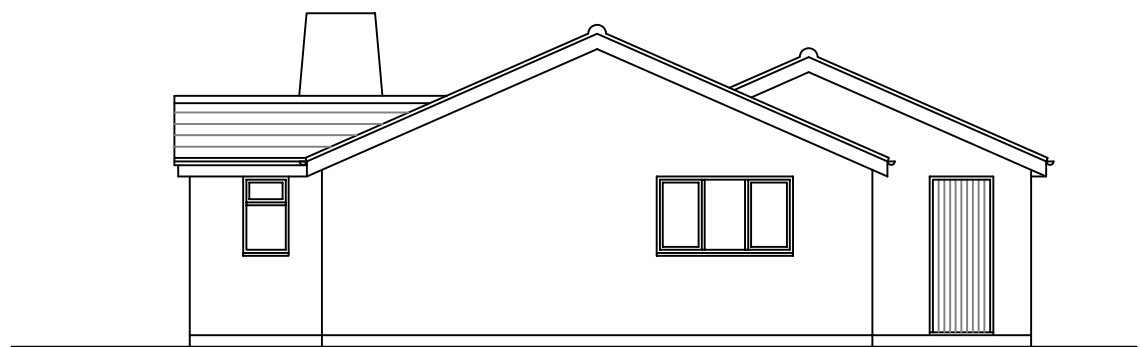


EXISTING SIDE (NORTH) ELEVATION 1:100

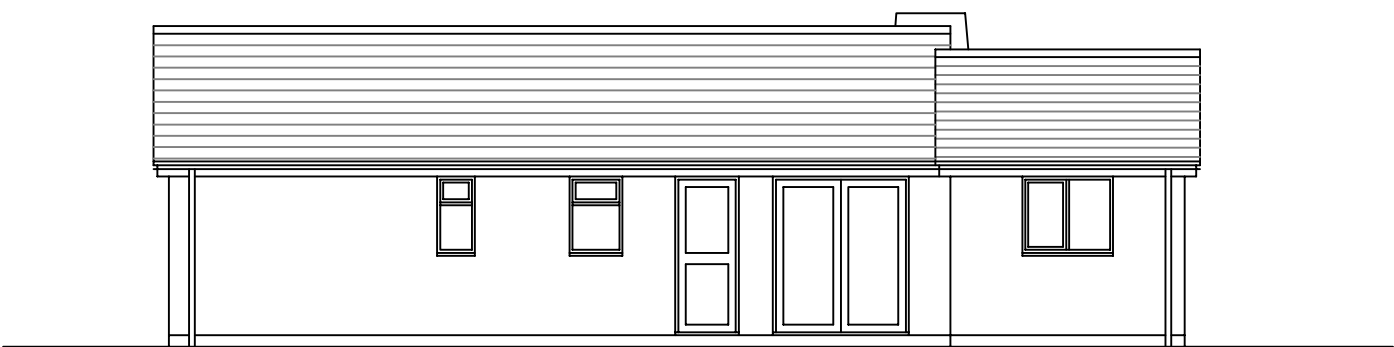


EXISTING REAR (WEST) ELEVATION 1:100

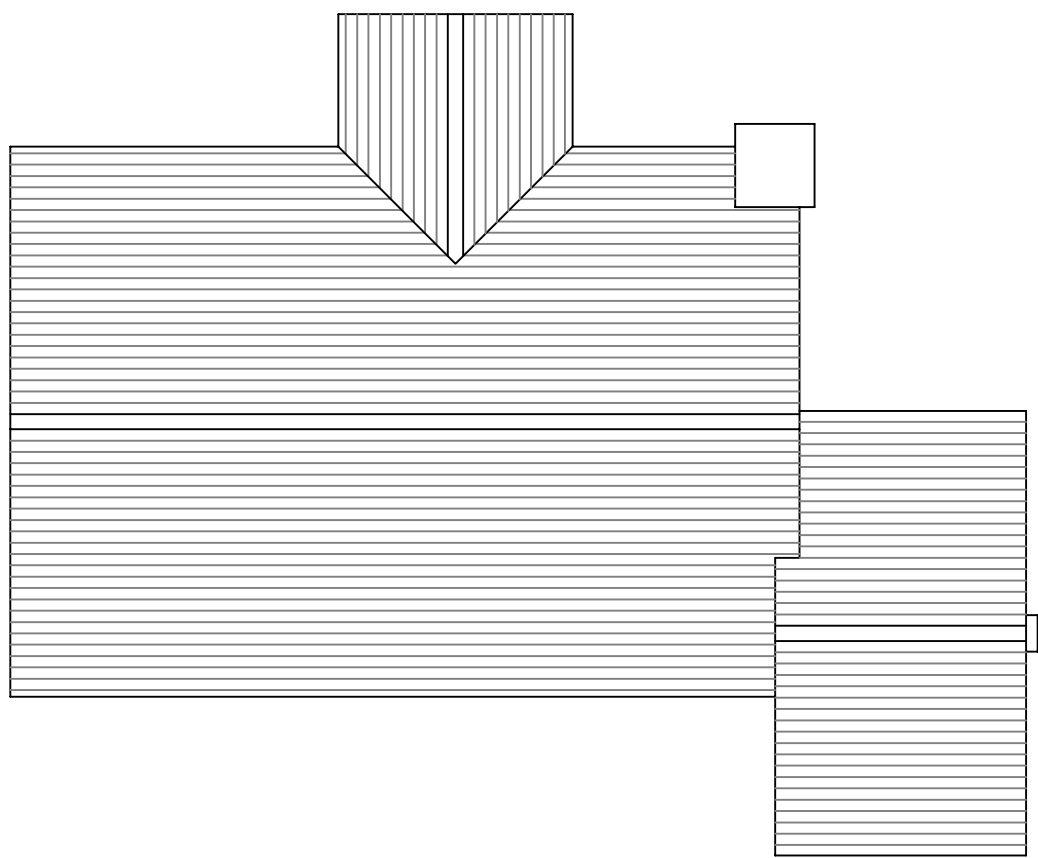


EXISTING ROOF PLAN 1:100

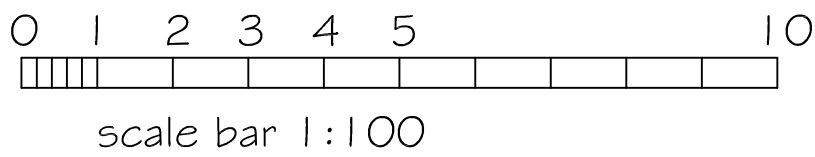


scale bar 1:100

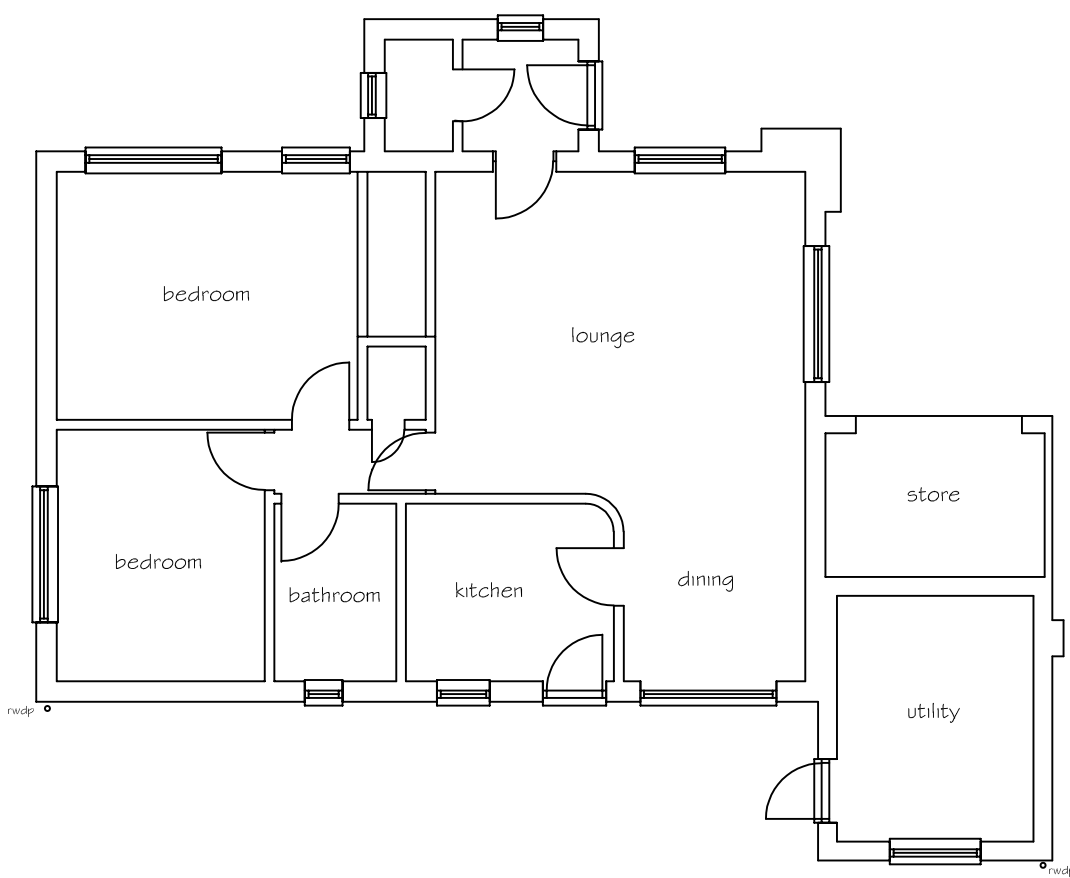

EXISTING GROUND FLOOR PLAN 1:100

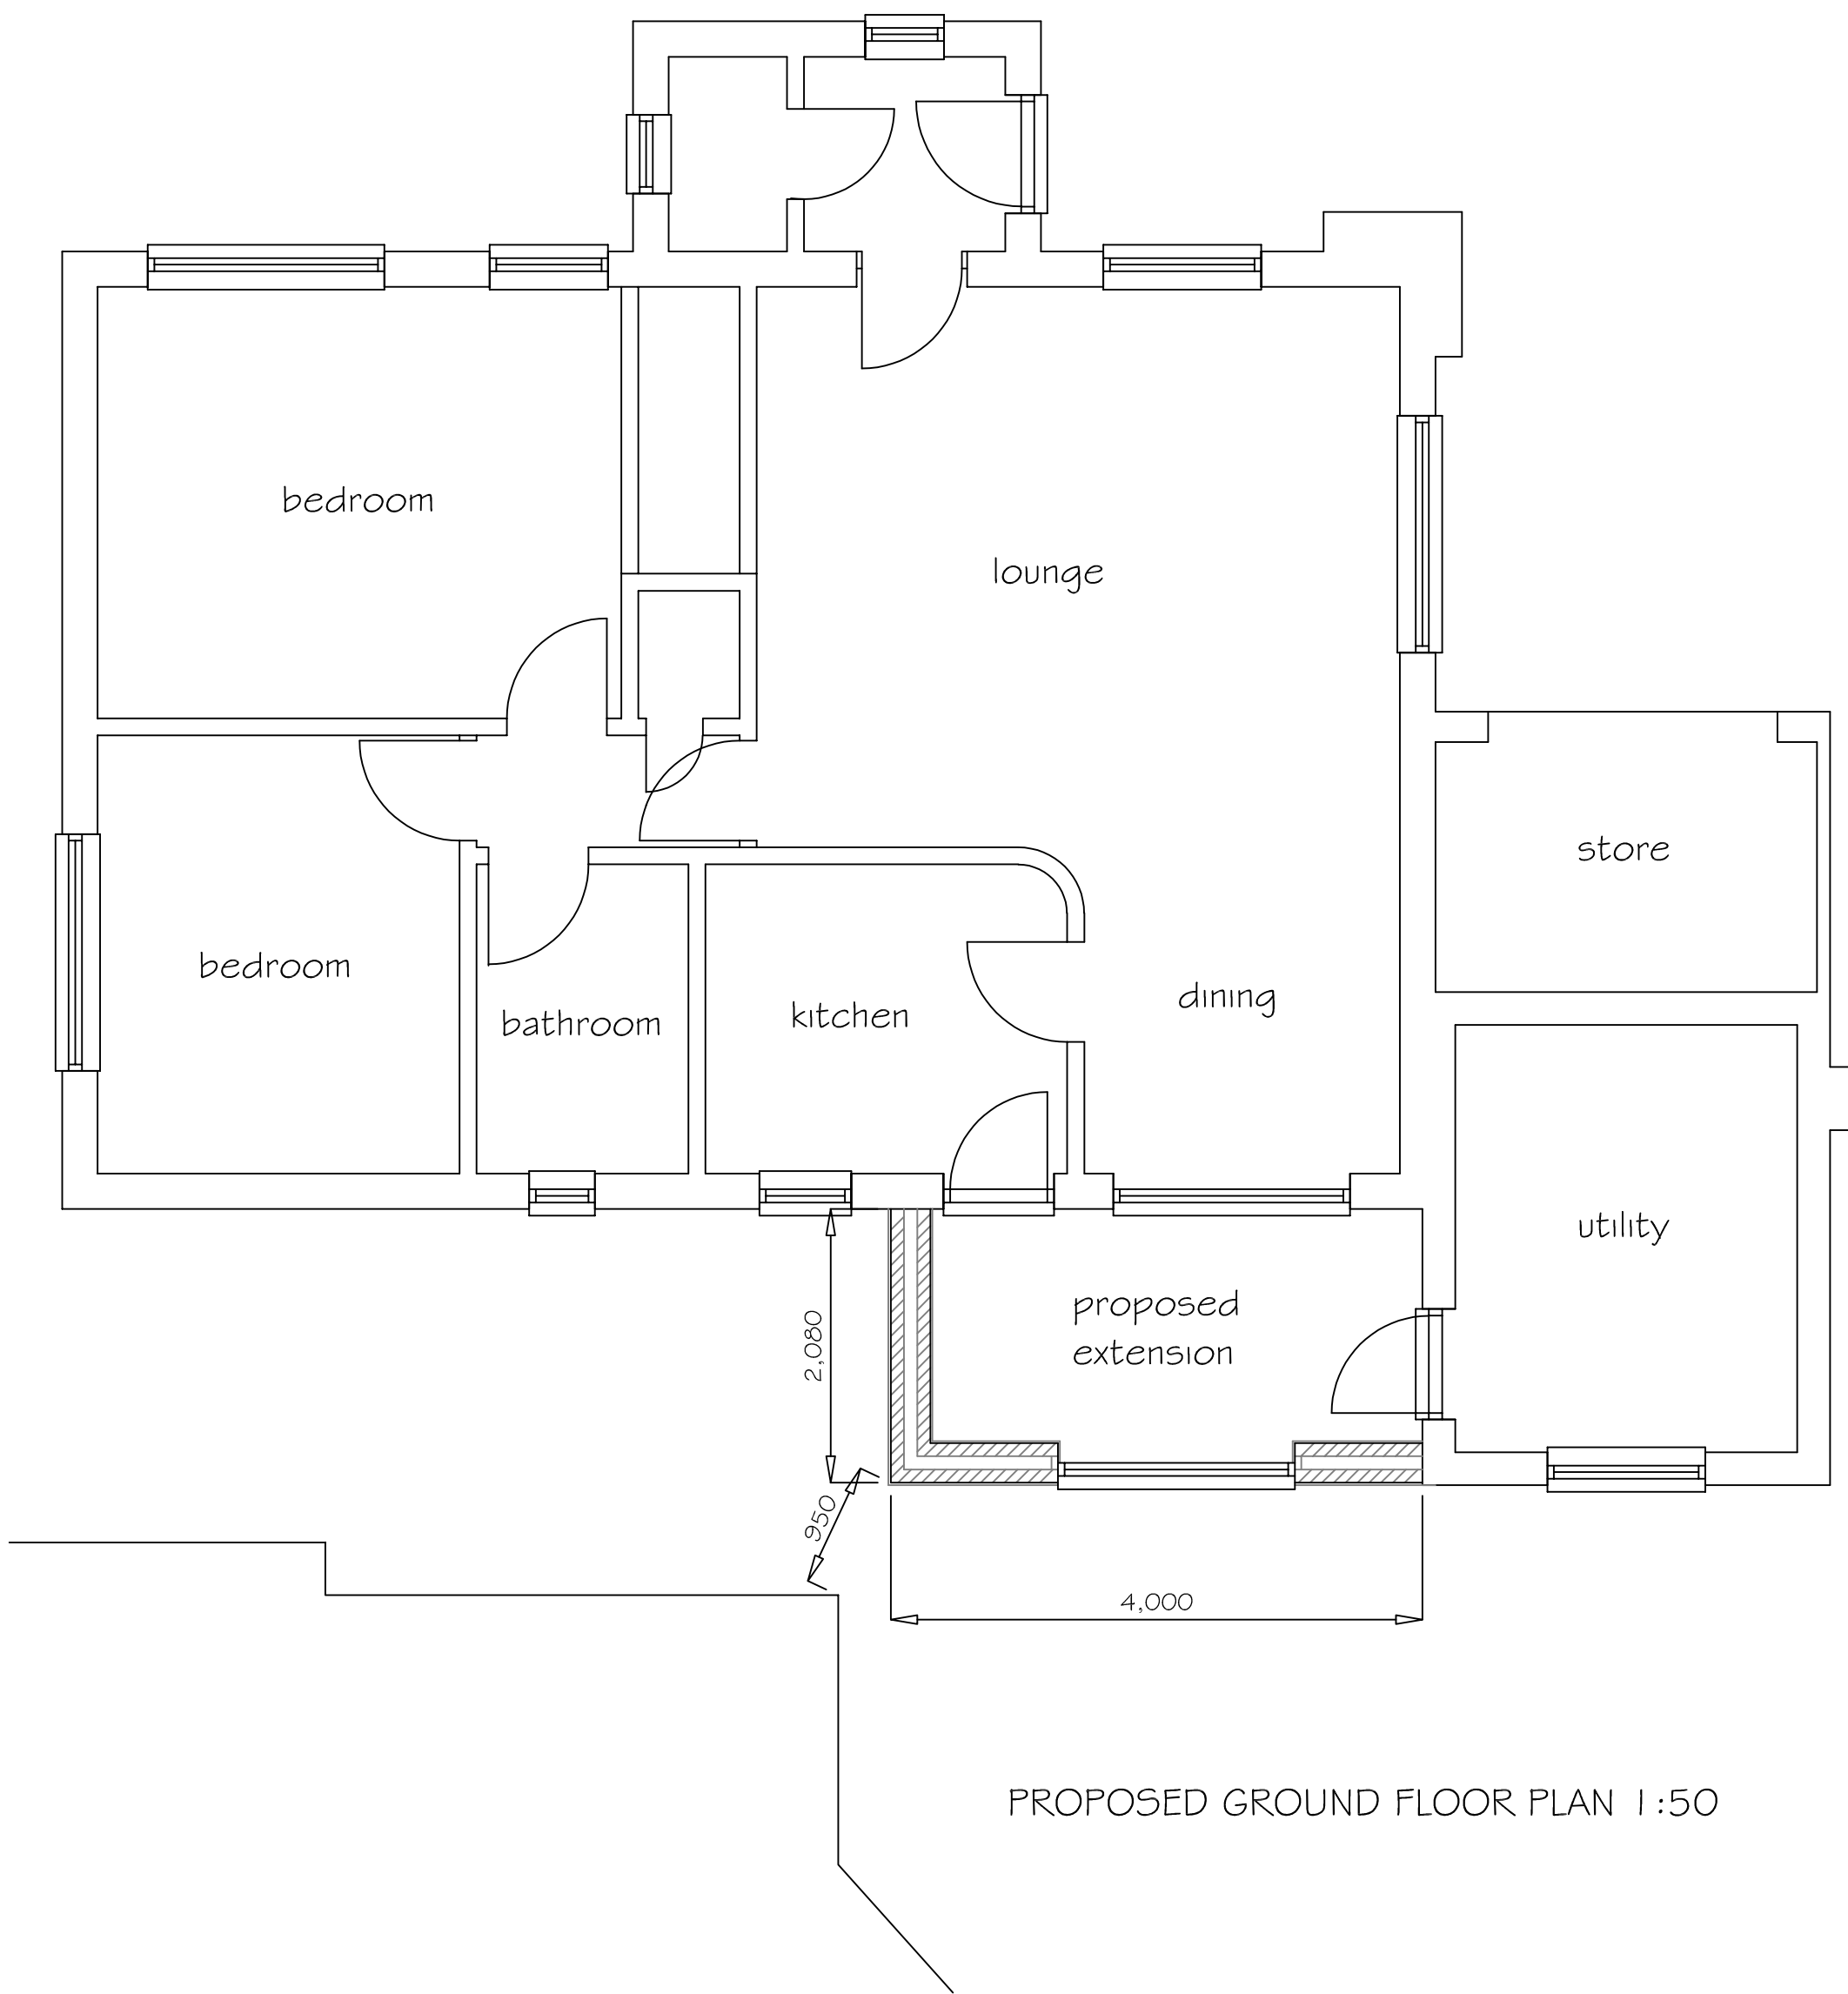

PROPOSED GROUND FLOOR PLAN 1:50

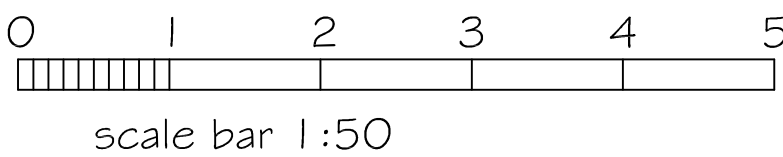

scale bar 1:50

Issue 2 width of extension reduced by 200mm,height of extension reduced rear boundary corrected

SJF PLANNING & DESIGN SERVICE 01225 782078 simonnearthebell@gmail.com		
PROPOSED SINGLE STOREY EXTENSION		
CLIENT	MR & MRS D COLE	
LOCATION	25 SARUM WAY CALNE SN11 0EZ	
TITLE	PROPOSED PLANS	
DRG NO	ISSUE	DATE
2610-1	2	MARCH 2026