




01 South Elevation

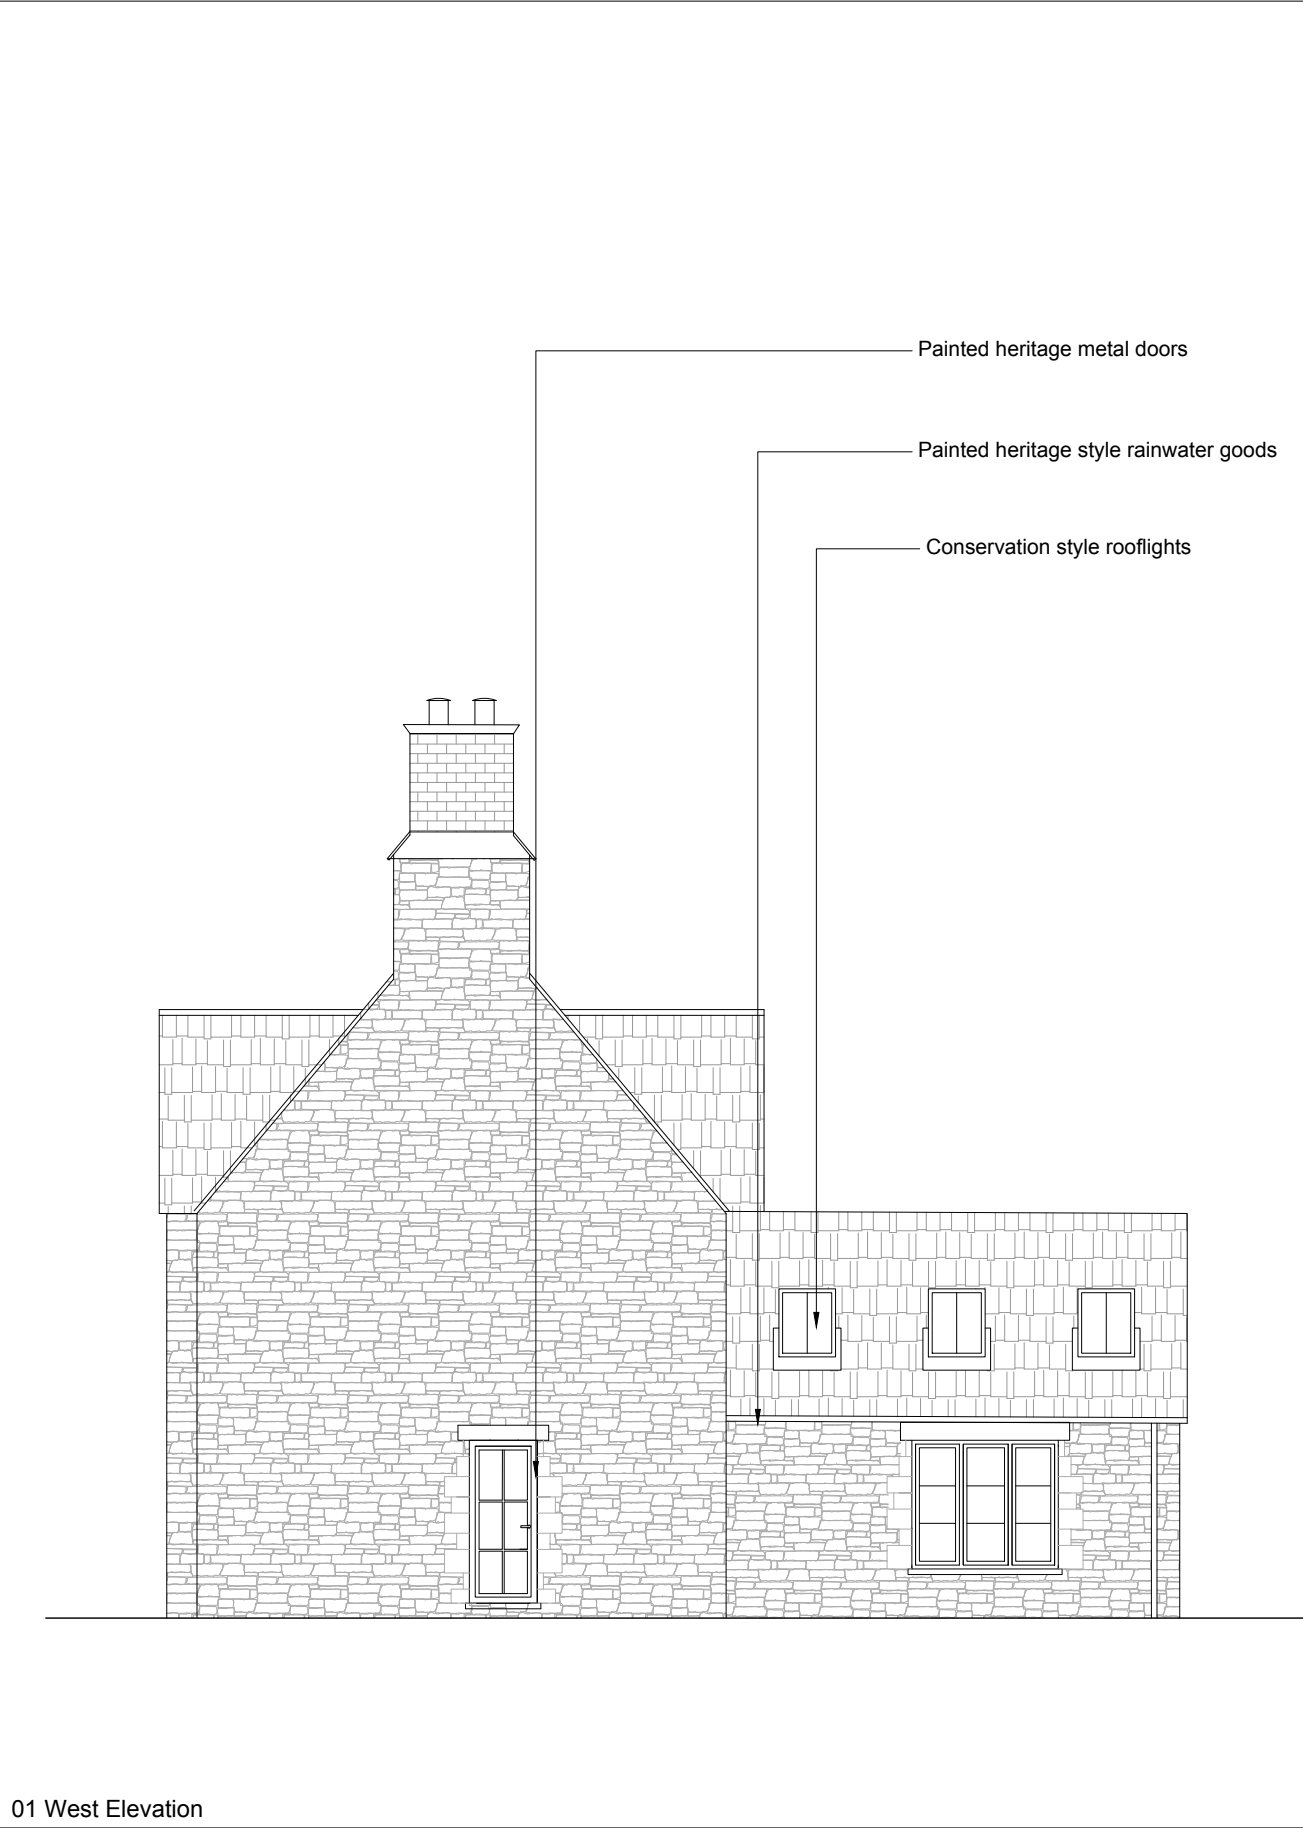

01 West Elevation



notes	Key	rev	description	date	Old Station Works, Sheep Street Cirencester, GL7 1RQ t: 01285 323454 e: info@rixonarchitects.com job title Knockdown Farm - Replacement Dwelling	RIXON ARCHITECTS	drawing title / location Proposed Elevations 1/2 - New House		drawn by LH
		-	Issued for Information	15.04.2025					
		A	Issued for Information	16.02.2026			status PLANNING	scale 1:100 @ A3	checked by JR
		B	Issued for Comments	19.03.2026					
		C	Issued for Comments	22.04.2026			project number 2218	drawing number PP 12	revision C