


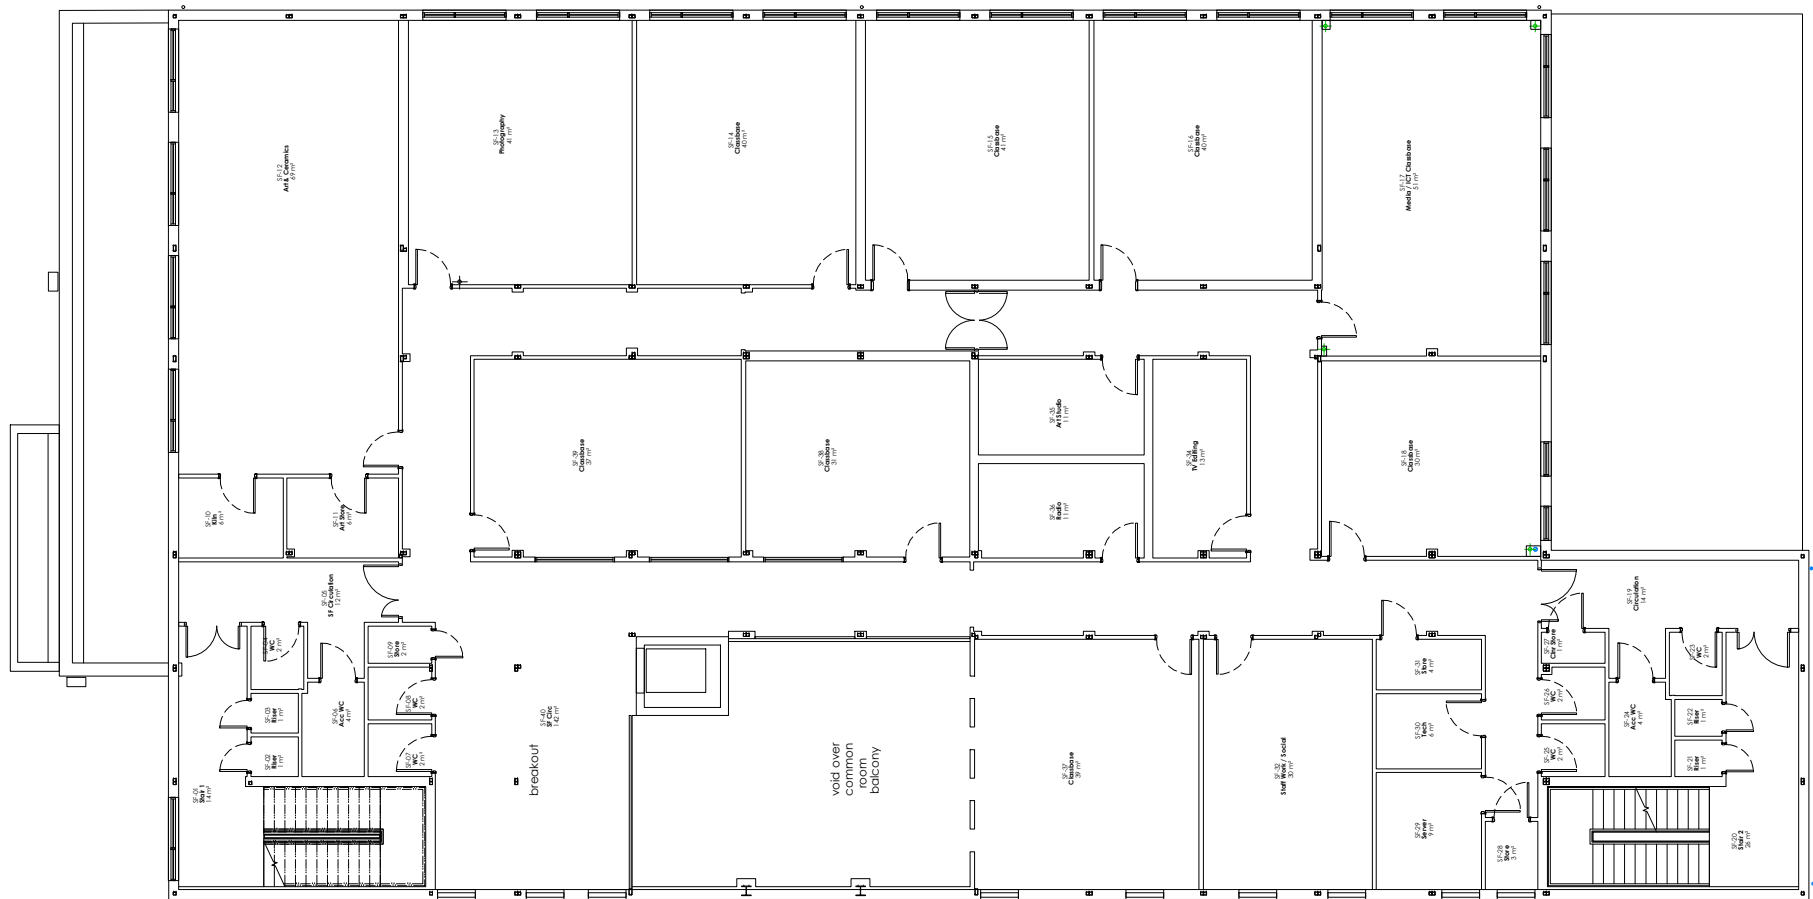


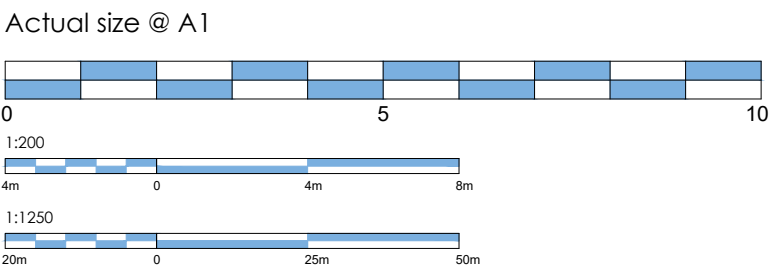

SECOND FLOOR PLAN
SCALE @ 1/200

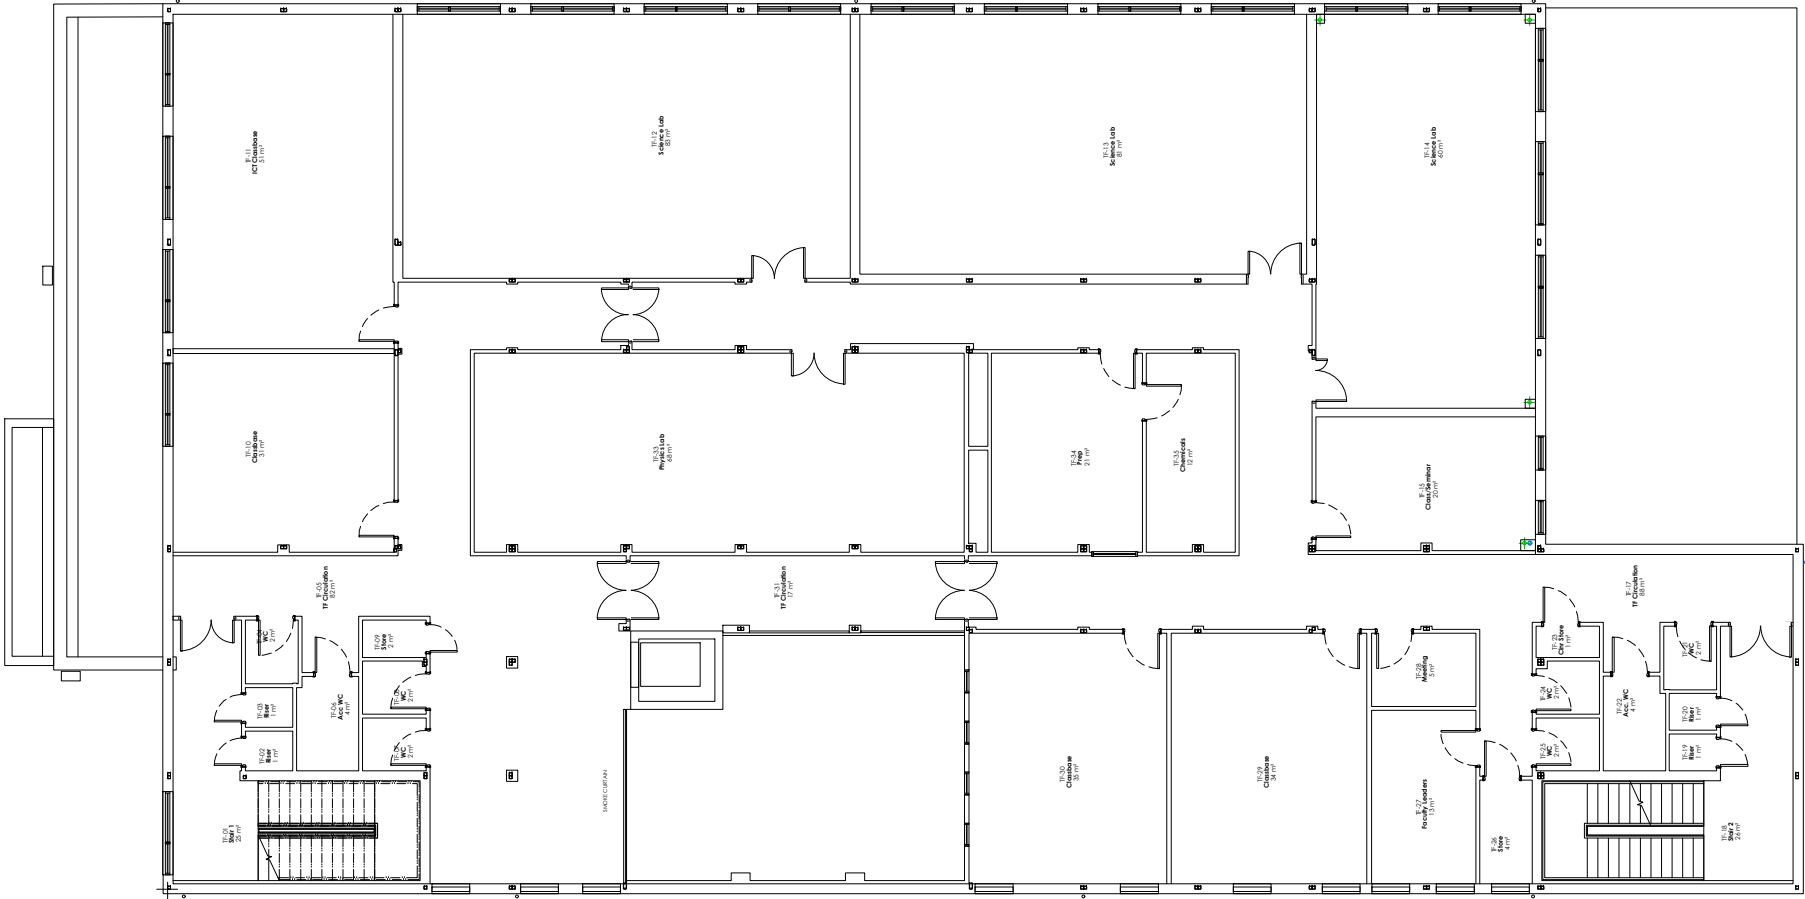


THIRD FLOOR PLAN
SCALE @ 1/200

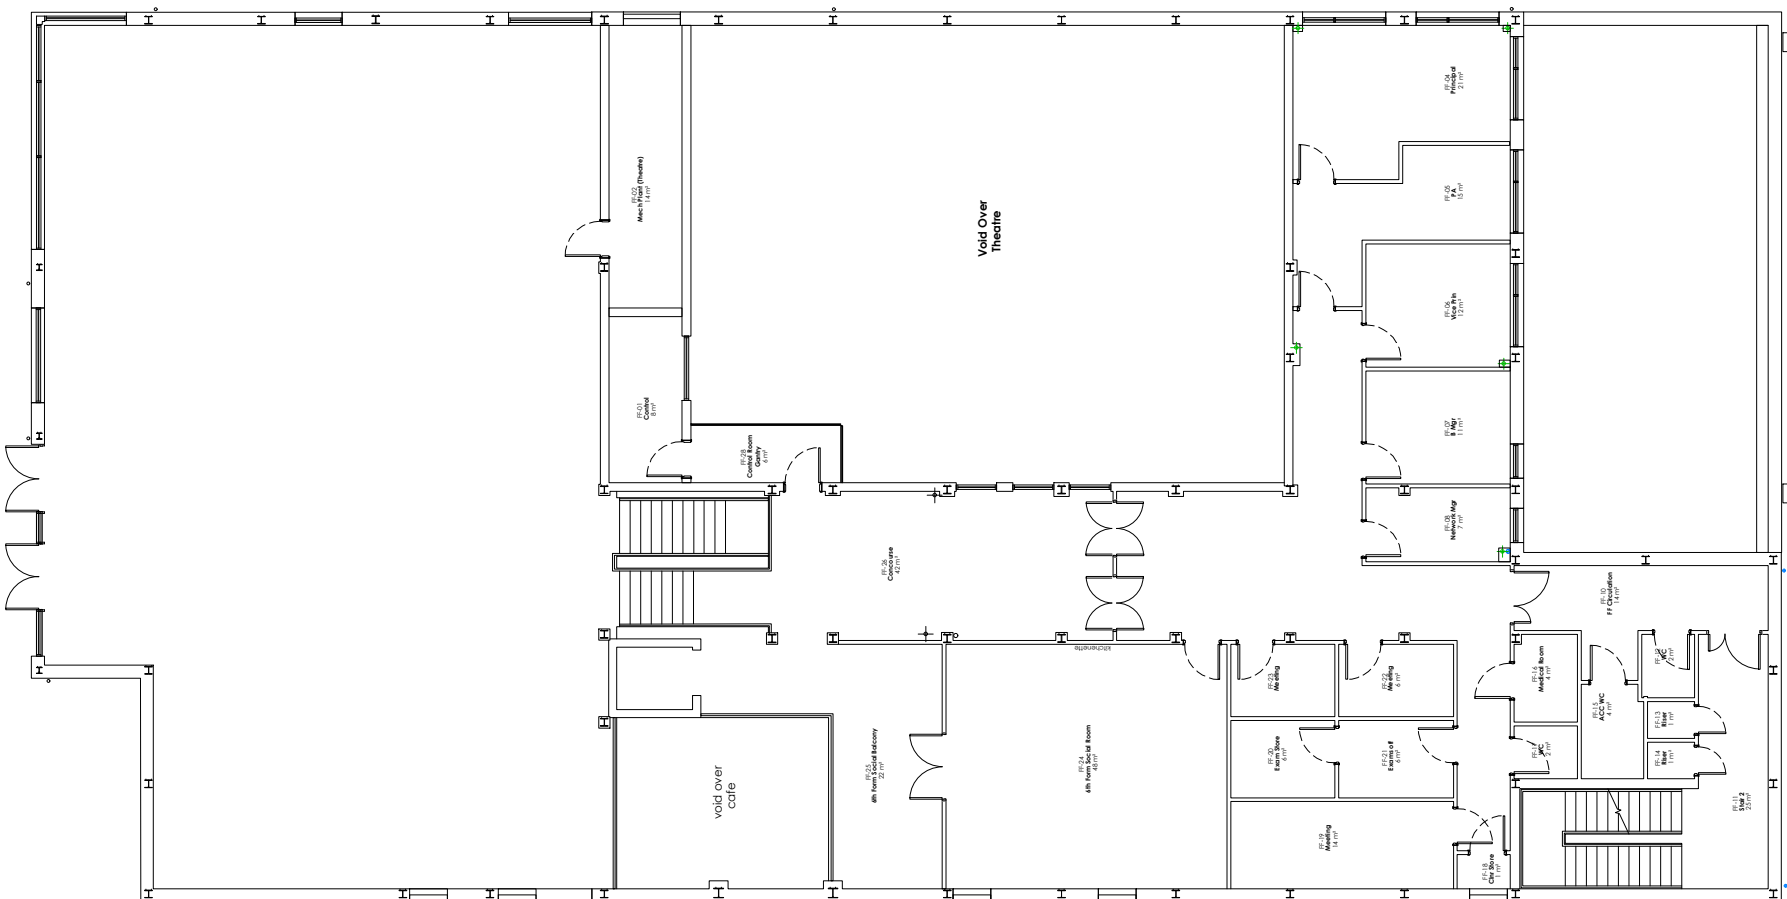


FIRST FLOOR PLAN
SCALE @ 1/200




EXISTING BUILDING SOUTH ELEVATION

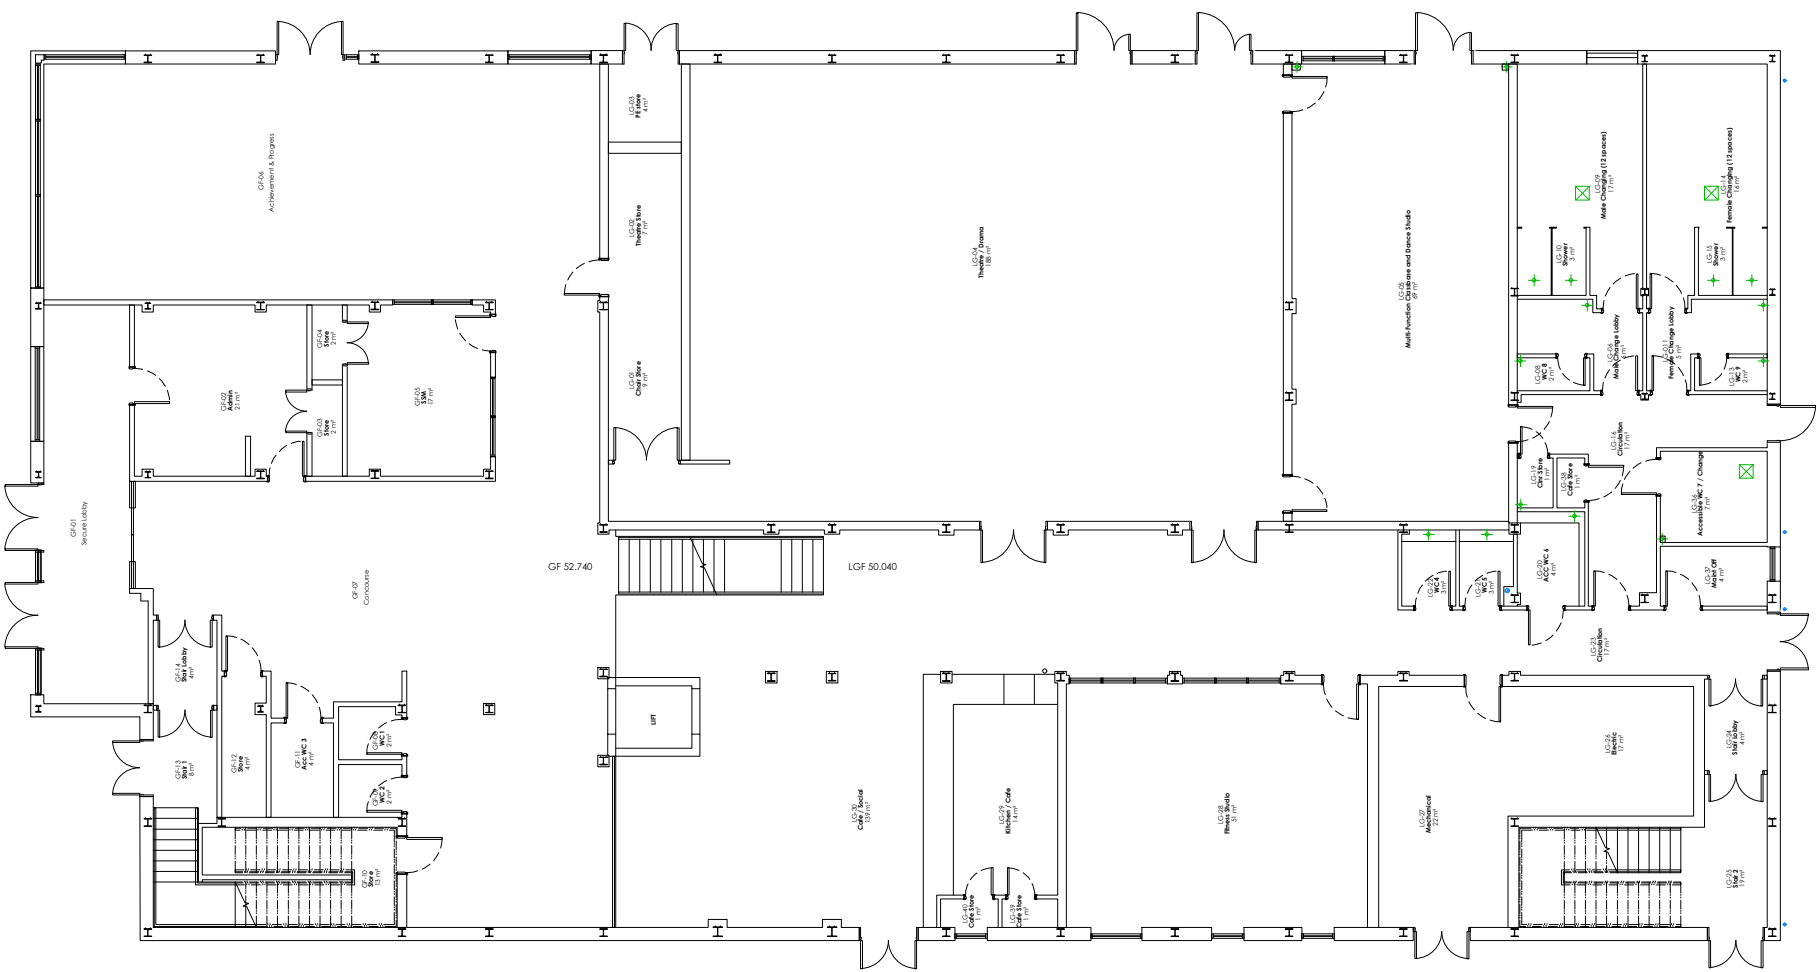

LOWER GROUND / GROUND FLOOR PLAN
SCALE @ 1/200

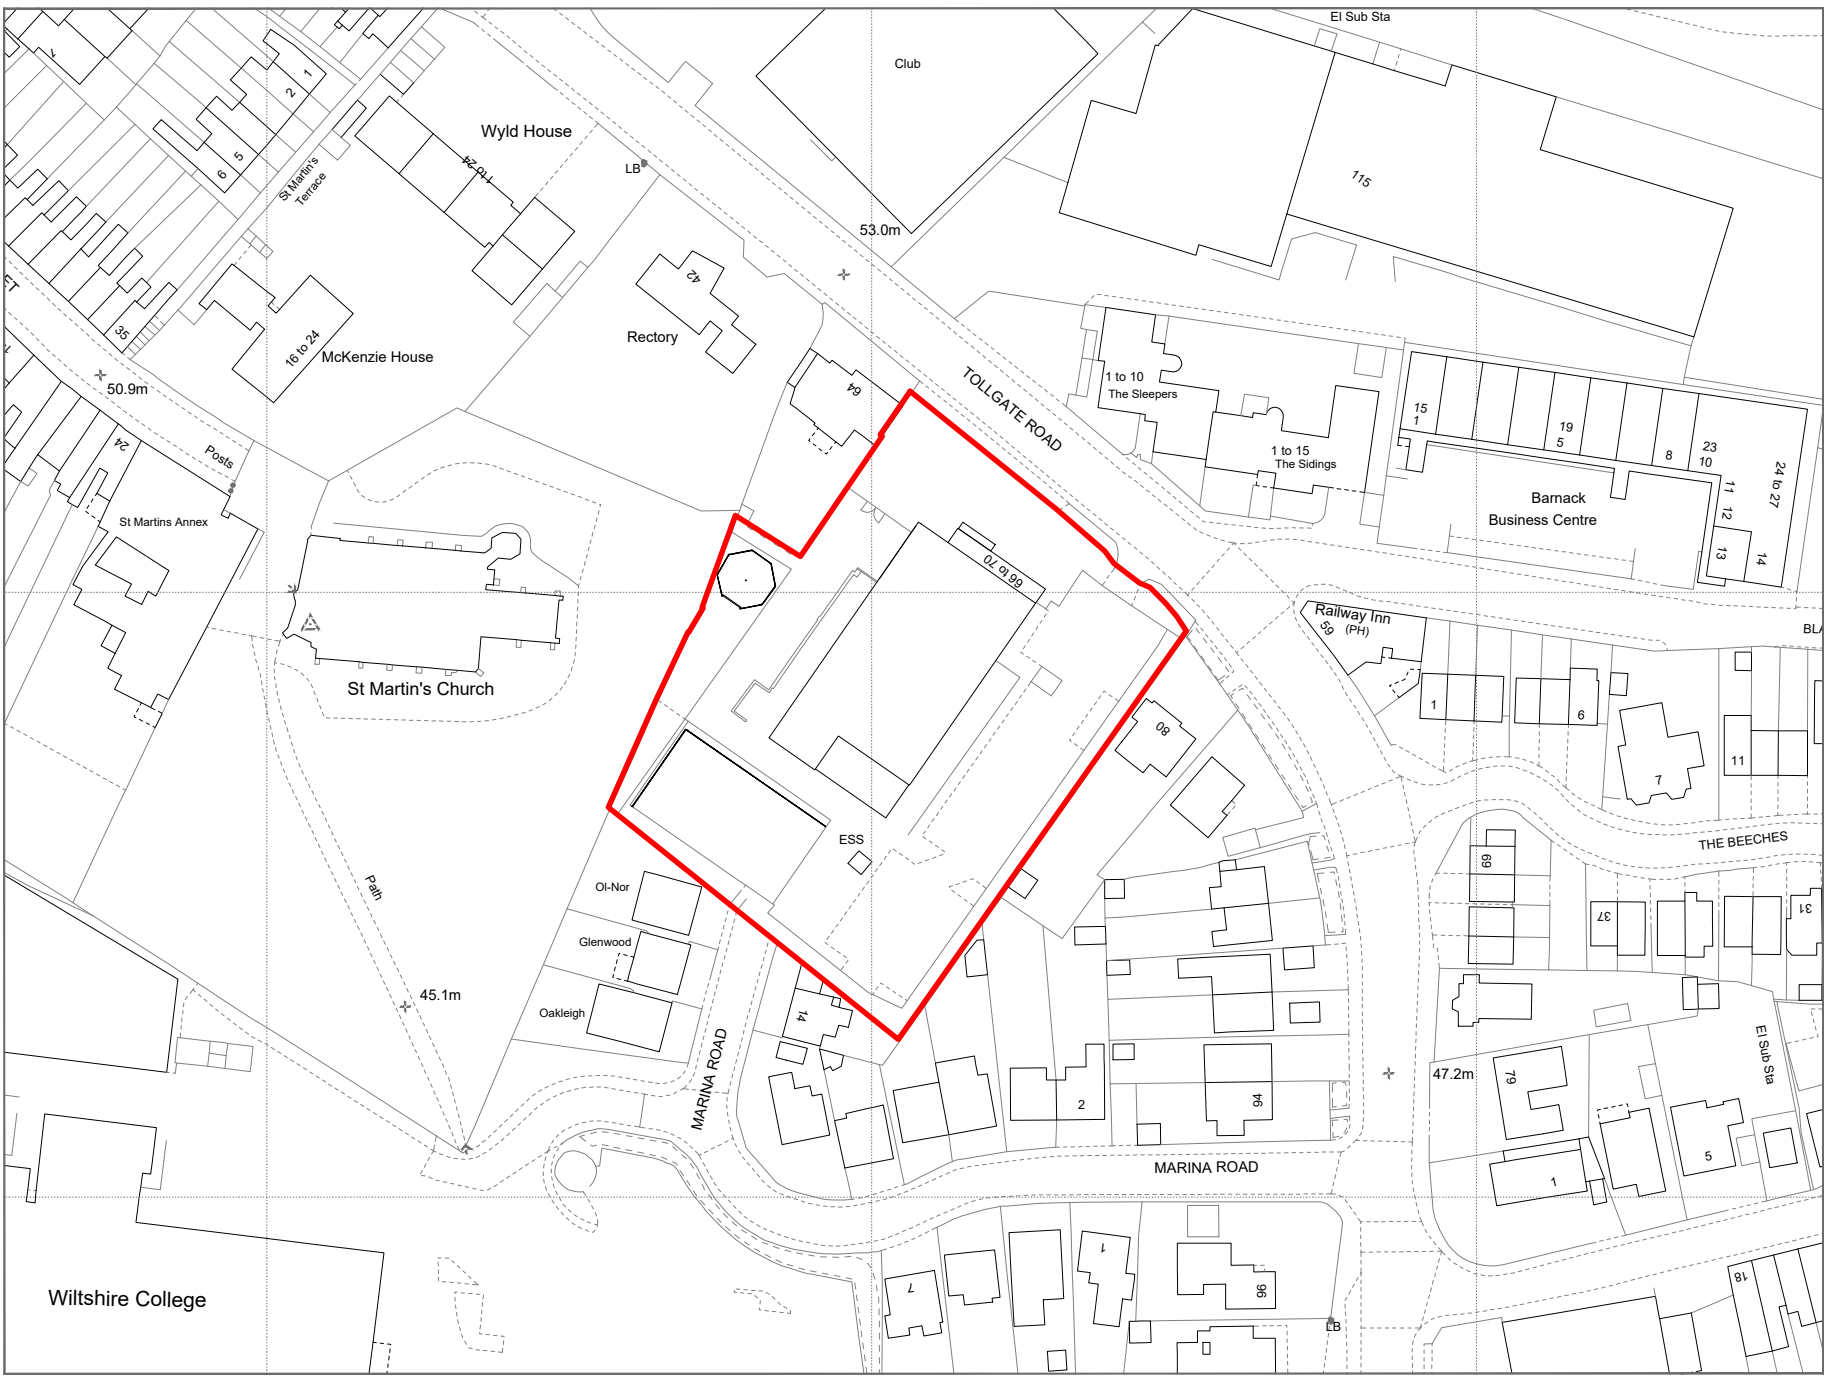

LOCATION PLAN
SCALE @ 1/1250

 

No	Details	Date	By

S6C EXPANSION
SALISBURY 6TH FORM COLLEGE
66-78 TOLLGATE ROAD
SALISBURY
SP1 2JJ

LOCATION AND FLOOR PLANS
AS EXISTING

Scale AS SHOWN @ A1
Date May 2026

Drawn by DR
Checked OC

Dwg 691- P - 01

Revision -