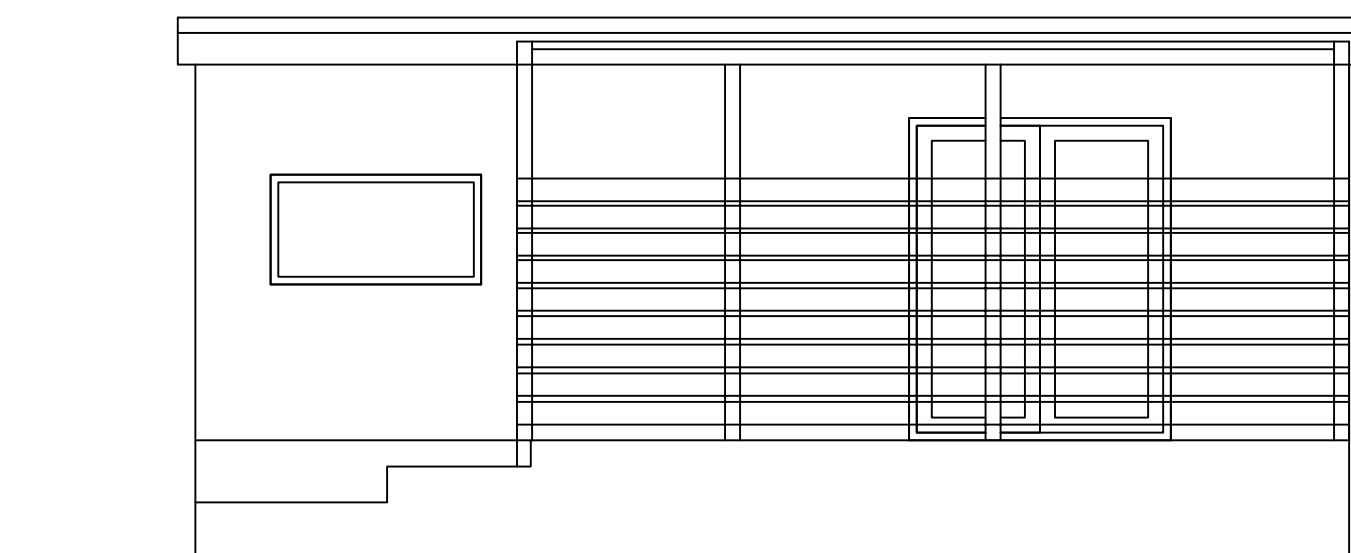
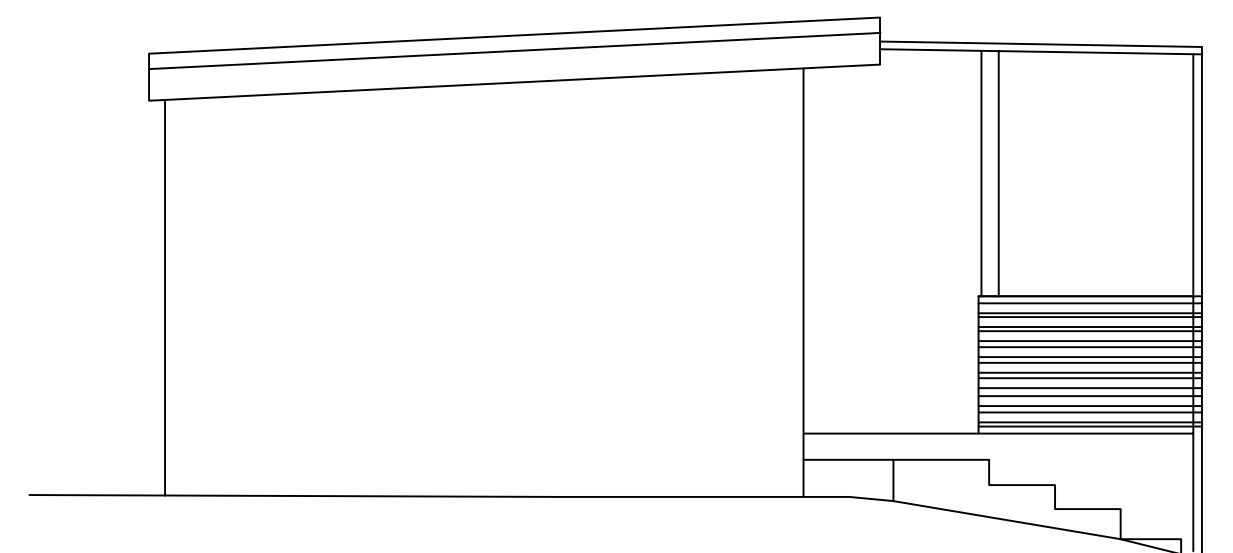
 


Datum 7m


South West Elevation

Datum 7m

South East Elevation


Datum 7m

North East Elevation

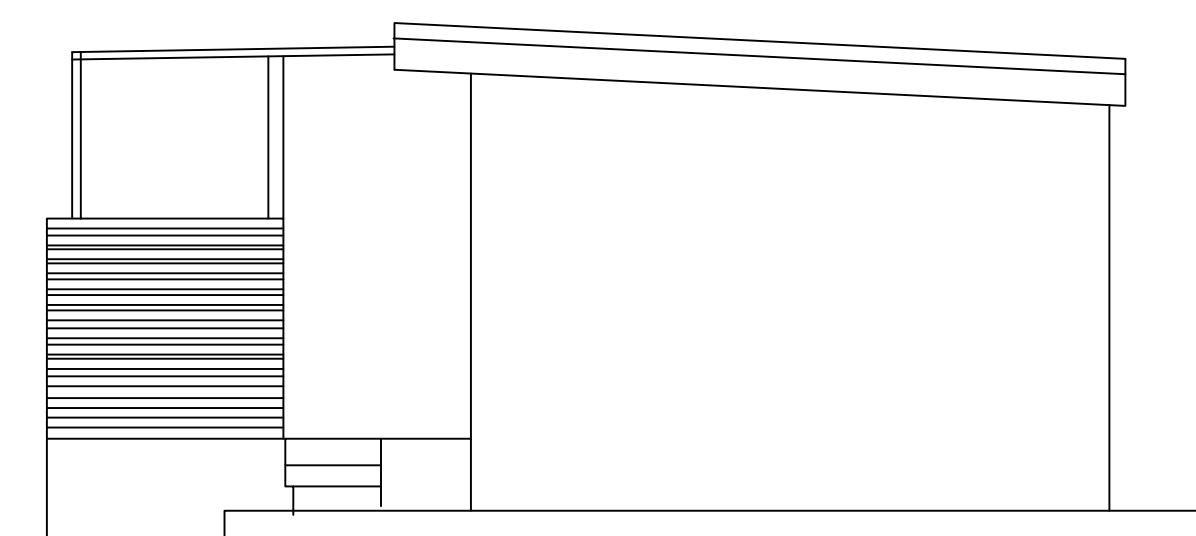

Datum 7m

North West Elevation

 

Scale 1 : 50


33

Years

BDS

Celebrating 33 Years 1993-2026



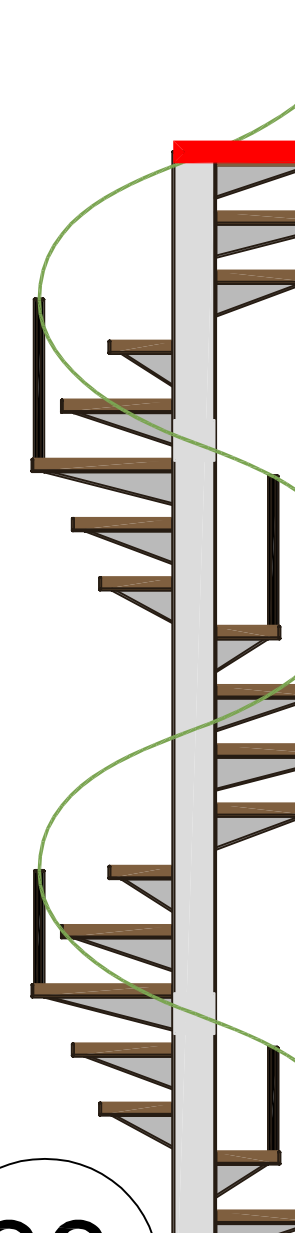

Building Design Surveys

(Building Design Surveys Ltd) www.bdsocalne.com

Building Plans Drawn For Planning & Building Regulation Approval

NEW-BUILD . EXTENSIONS . REFURBISHMENT

C.A.D Design/Drafting Conveyance Plans Planning Consultants 3d Visualisation Plans Land & Building Surveying	Architectural Services Building Surveys Large format Printing & Scanning Photo Montage 3d Laser Scanning
---	---

The Studio . Milestone Cottage . 61 London Road . Calne

Tel/Fax (01249) 816026

Witshire . SN11 0AA.

Email bds@gobox.com

Mobile 07740 335693

Project Name:

Glenesk Annex

Rollestone Road SP3 4HG

Drawing Title:

Proposed Elevations

Client:

Rebecca Lashmore-Searson

Date: May 2026-01	Scale: 1:50 @ A1
Drawn P.J.S	Checked G.H
Dwg No BDS-05-26-06	Rev

Notes:

Survey Grid based on OS

Levels based on OSGM-15

© copyright to this drawing remains with BDS Ltd

33

YEARS

1993-2026



w
dh

Building Design House

Members