




Proposed Ground Floor Plan

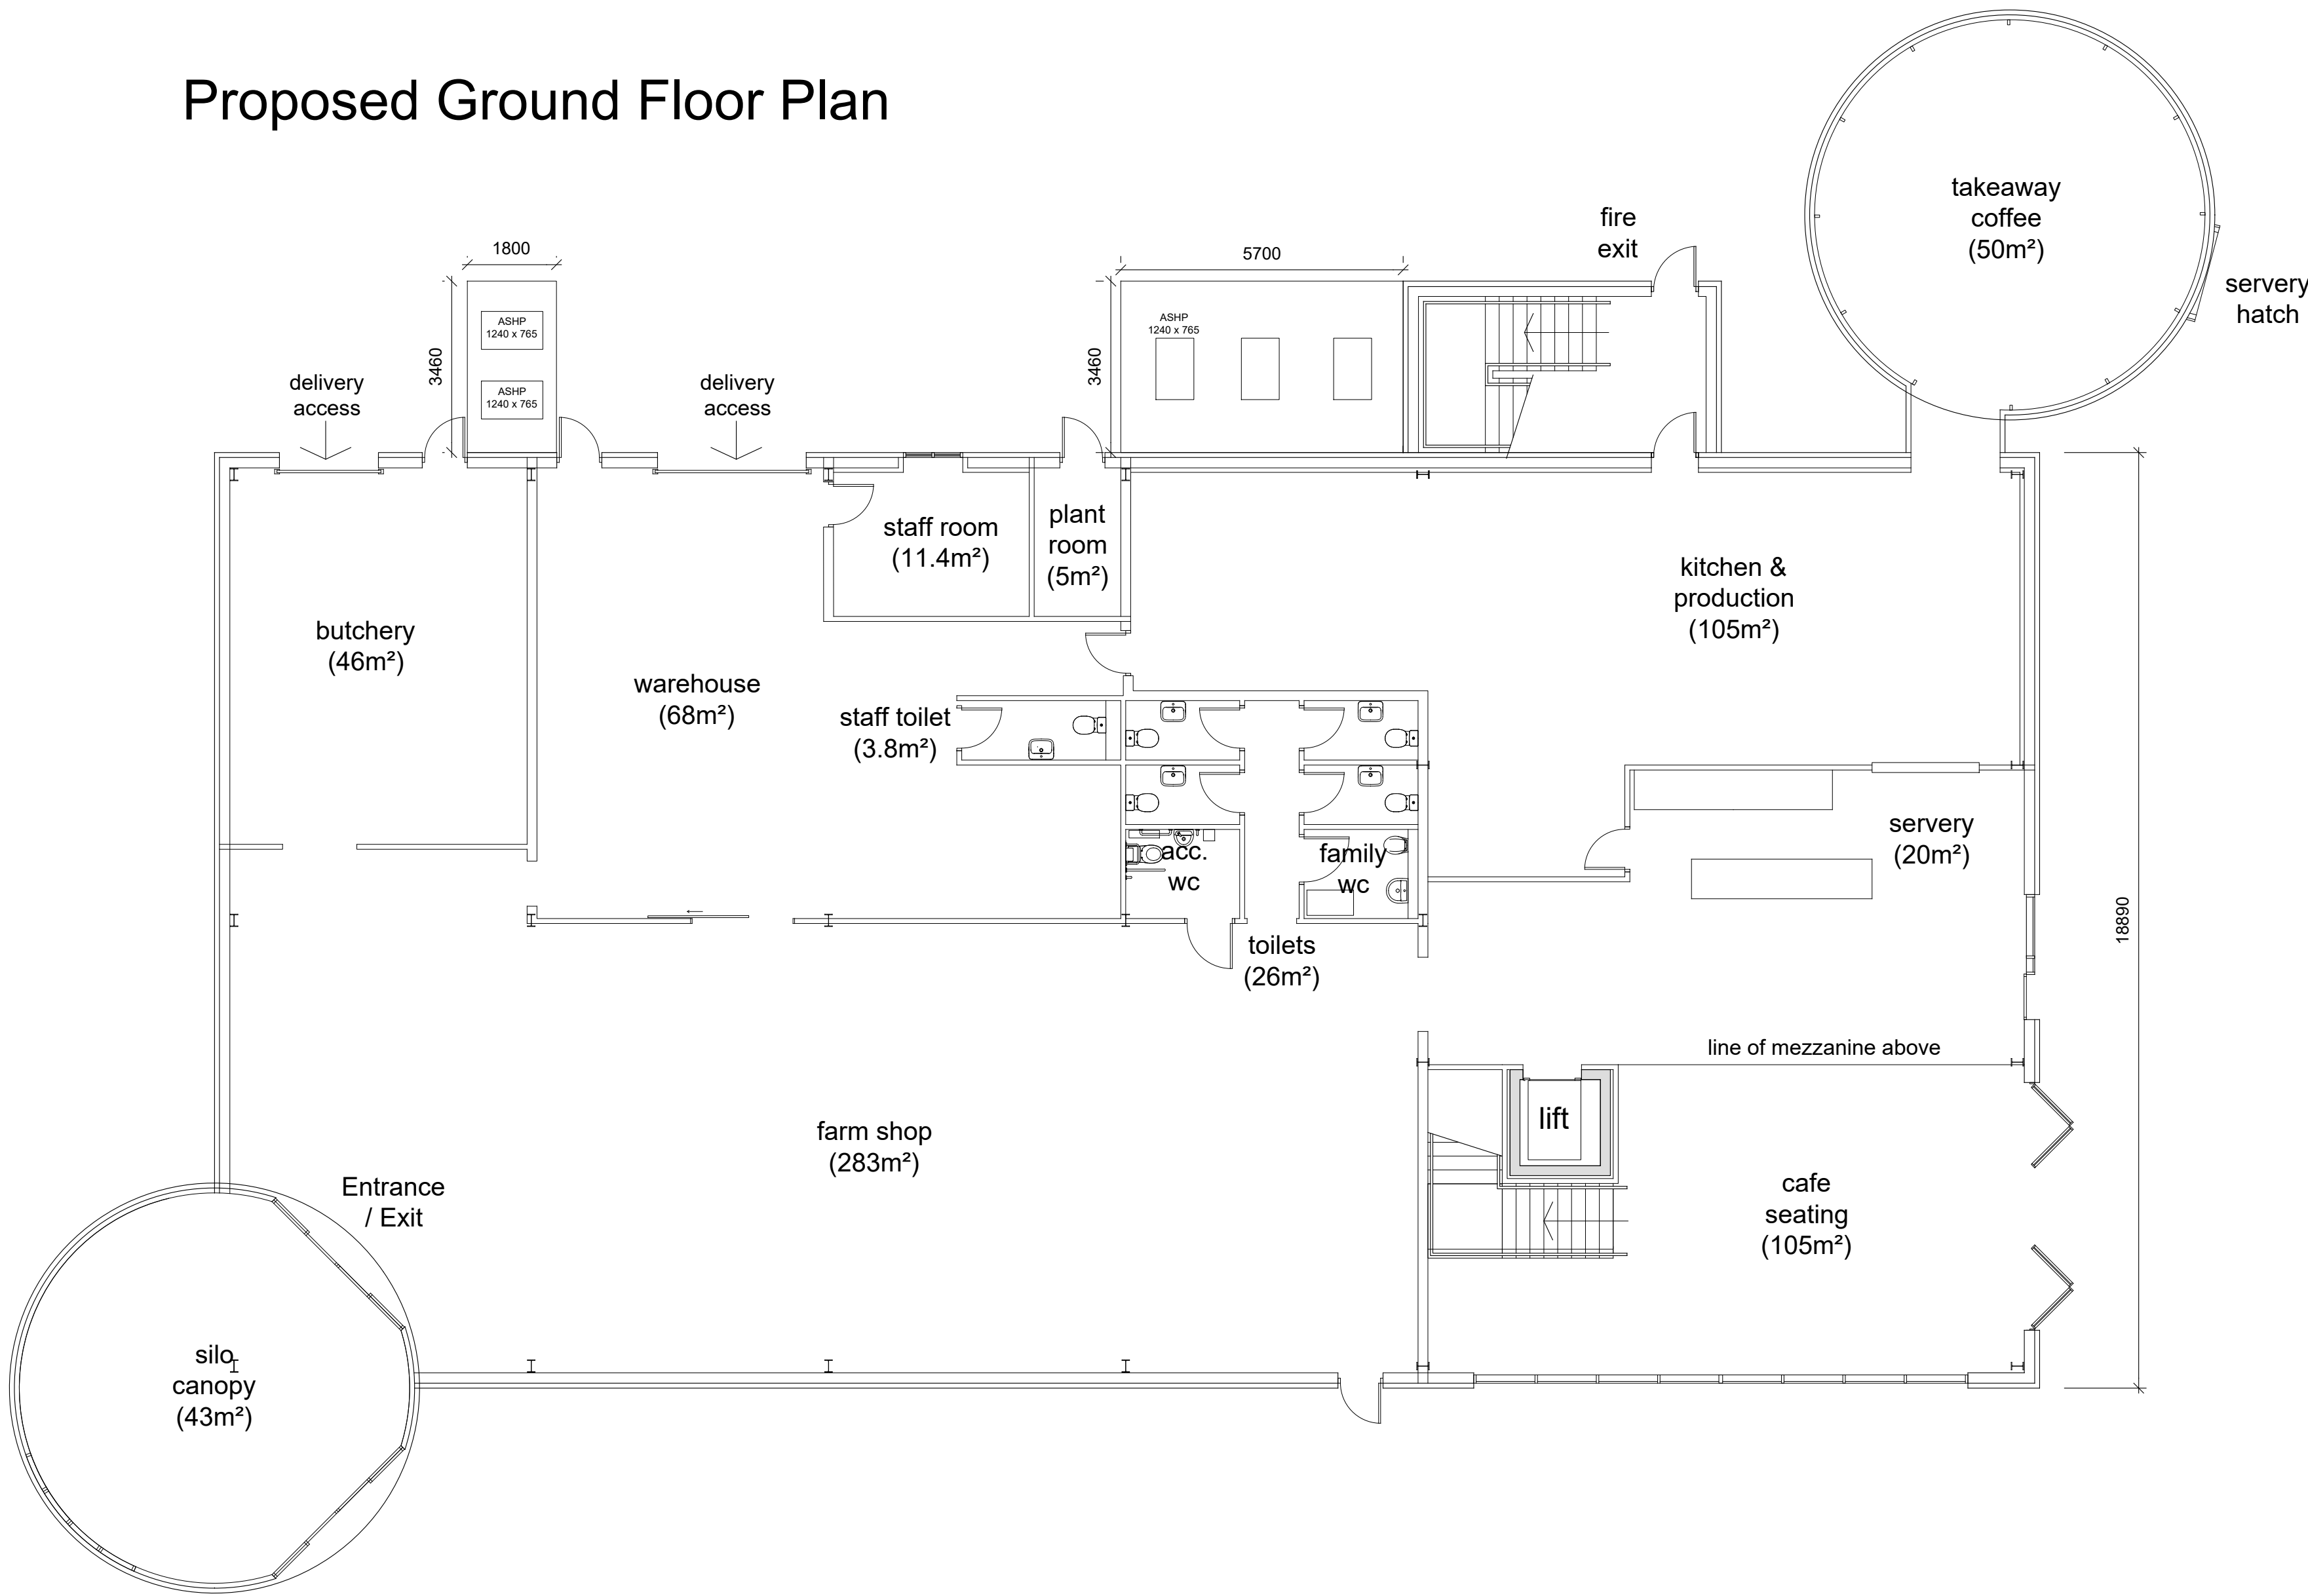

Proposed Mezzanine Floor Plan

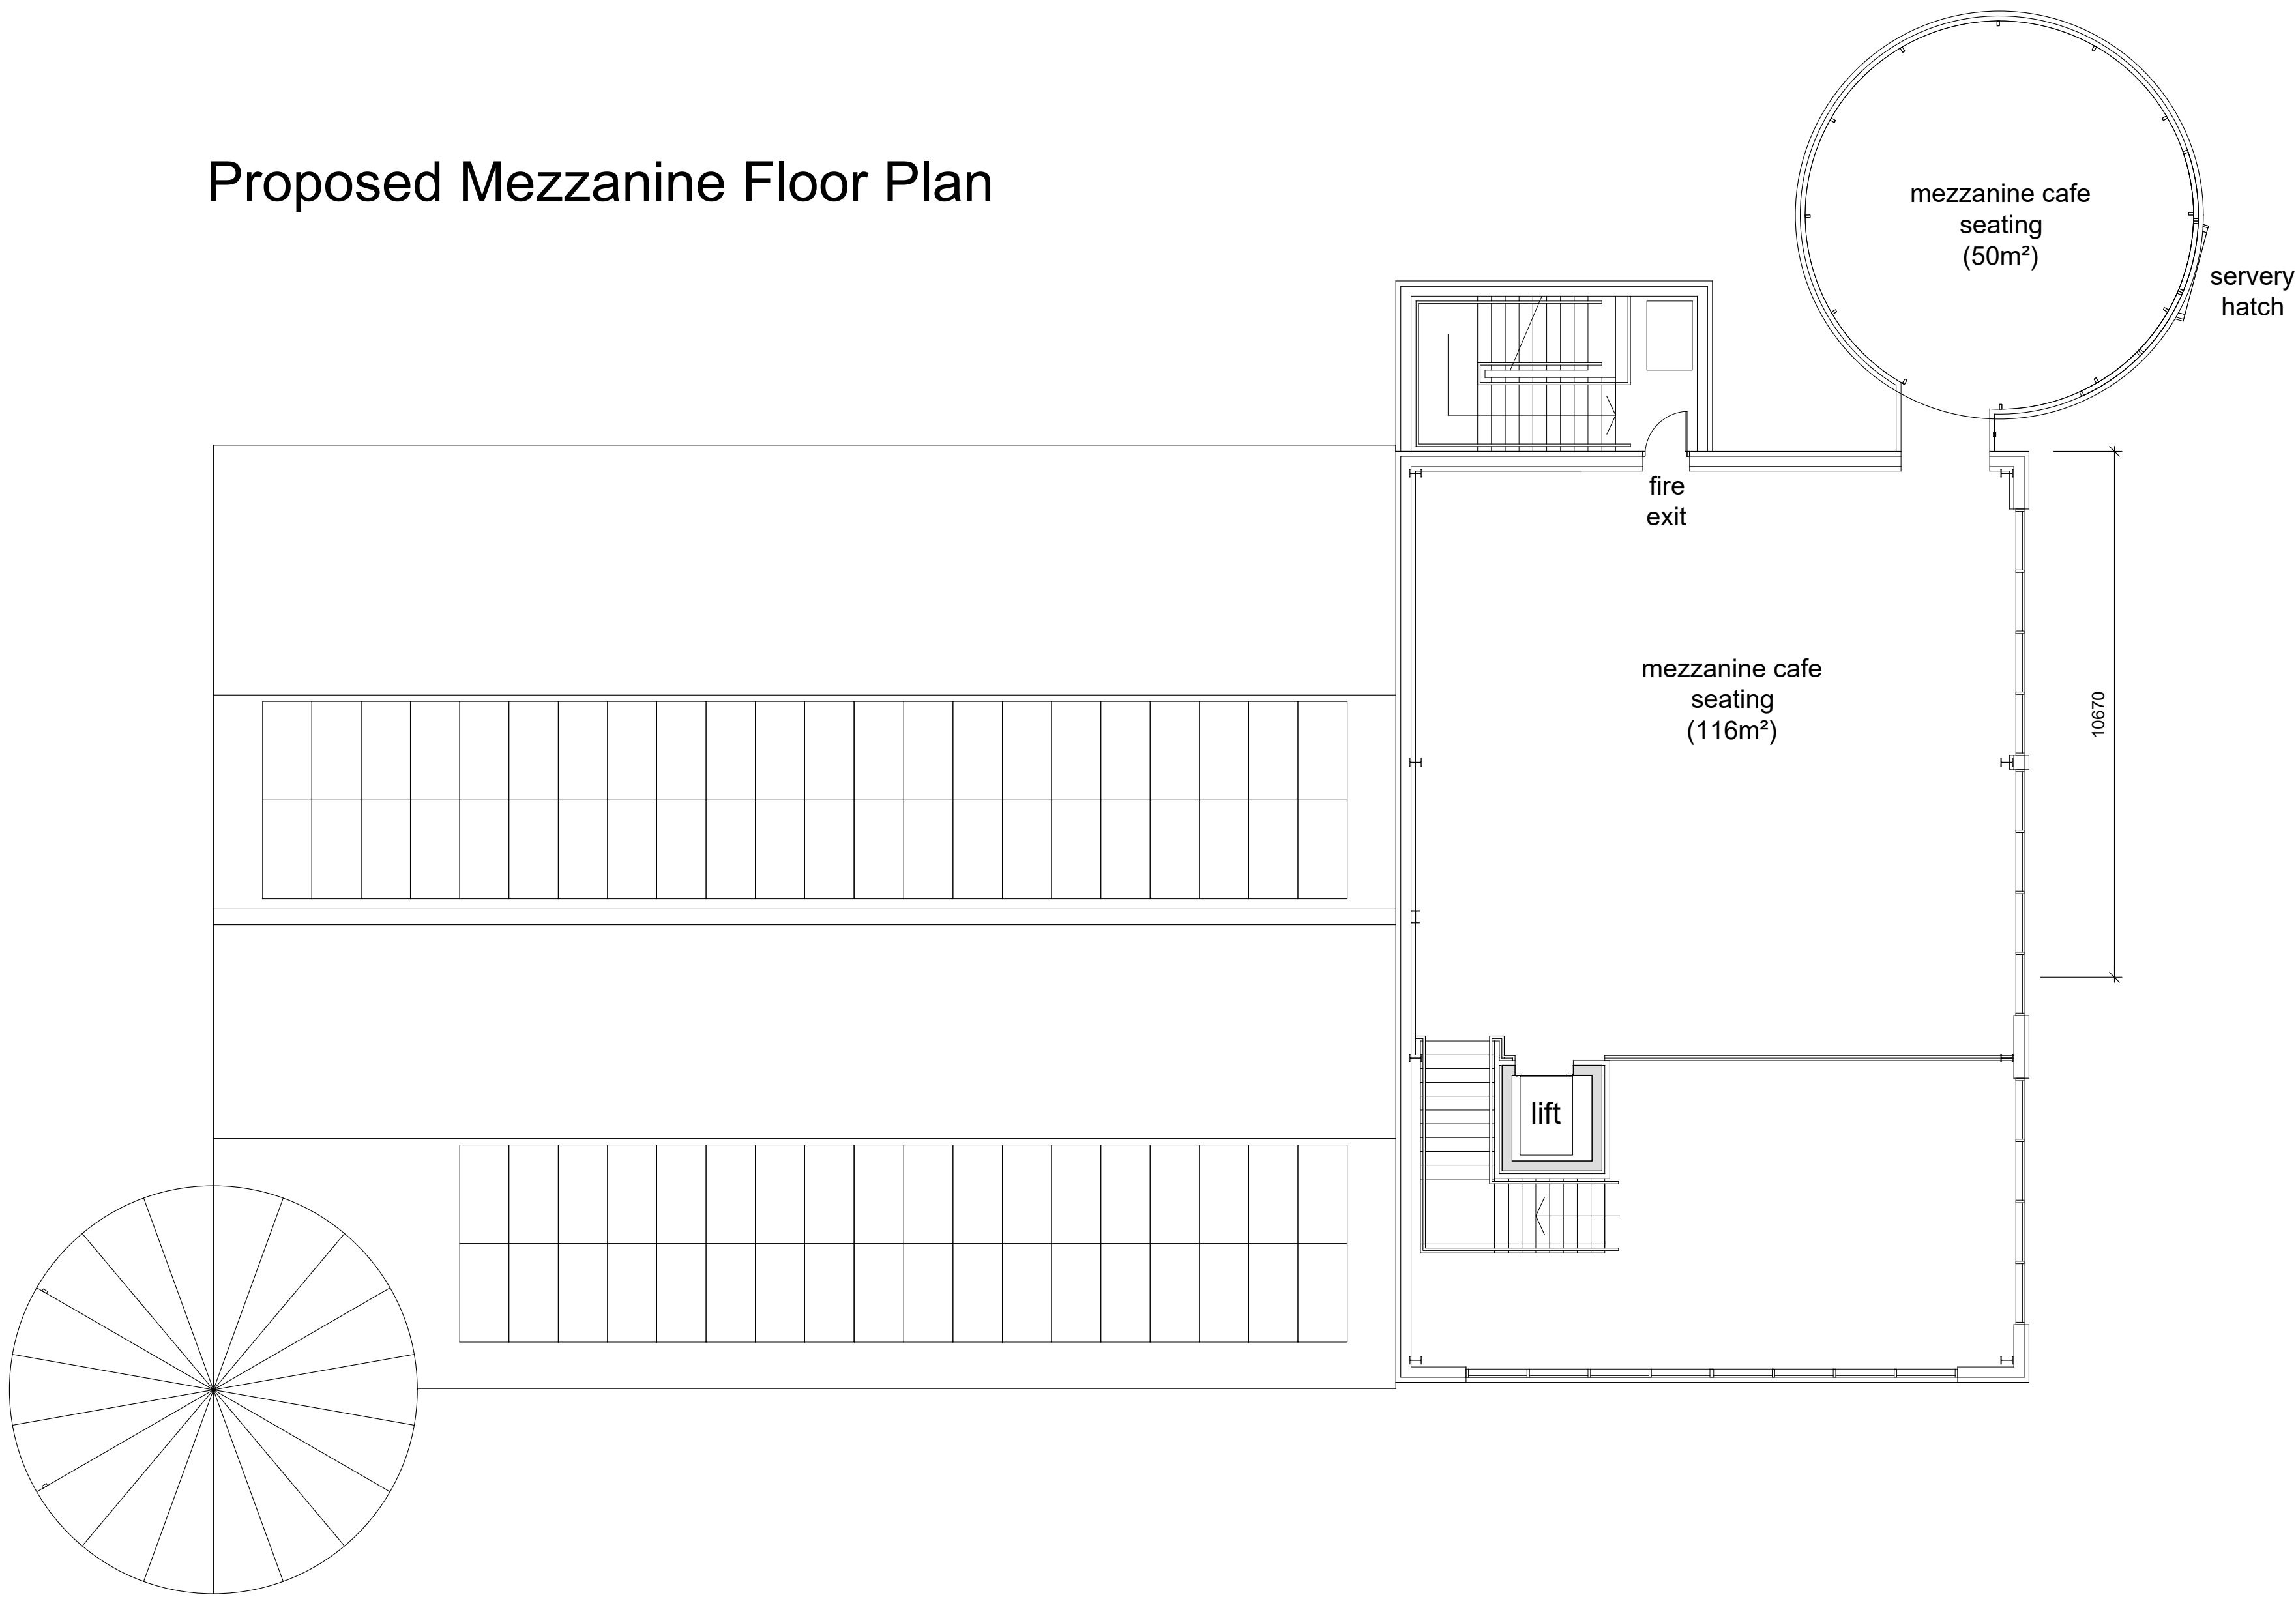

Proposed Roof Plan

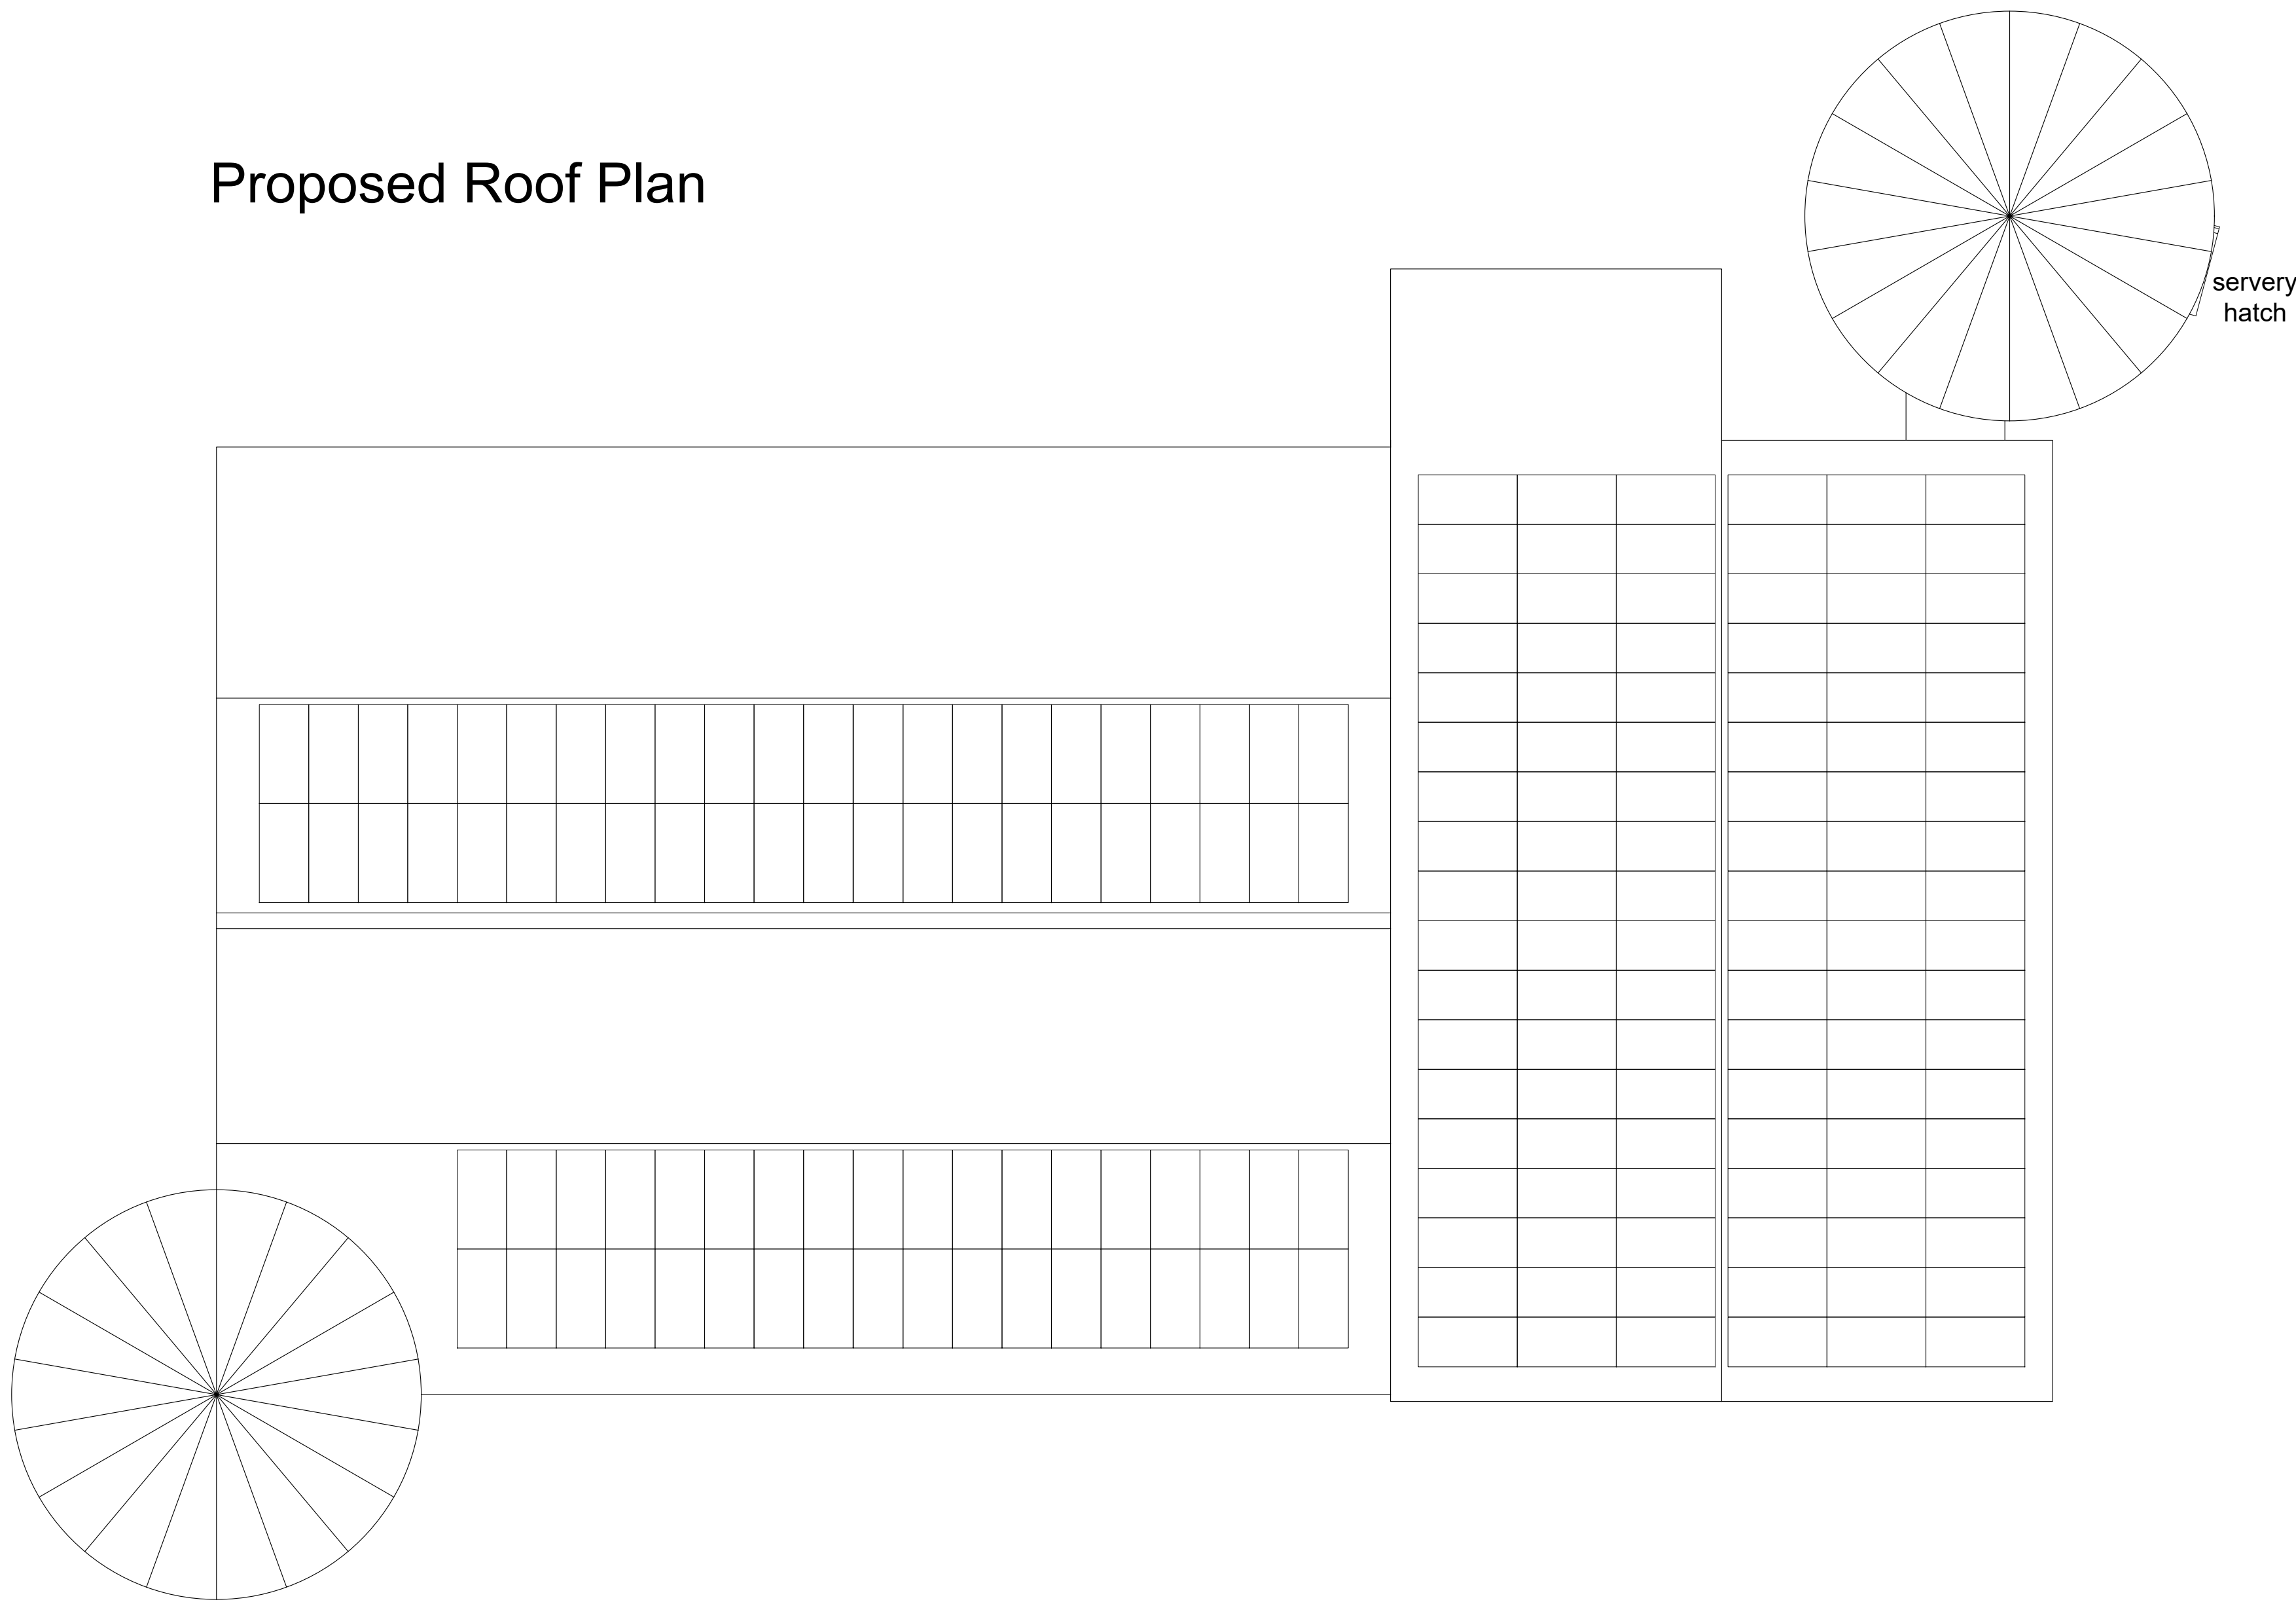



Proposed Floor & Roof Plan

G	Added scalebar. Updated scale	KD	10.06.26
F	Removed solar panels	KD	18.05.26
E	Solar panels added and updated, silo windows updated	KD	14.05.26
D	Roof plan added	KD	23.04.26
C	Moved silos, elevator and stairs, extended mezzanine.	KD	24.02.26
B	Add concrete plants for ASHP 1 to rear of building.	CH	19.12.25
A	Updated with fire exit, removed stairs from cafe area, staff area updated	KD	11.12.25
Rev.	Notes	Attd	Date

DRAWING STATUS:	
PLANNING	
PROJECT:	
Nolands - Masterplan	
CLIENT:	
Nolands Farm	
TITLE:	
Proposed Floor & Roof Plan	
DATE:	DRAWN:
Mar 2025	MM
SCALE:	CHECKED:
1:100 @ A0	MG
DRAWING N°:	REVISION:
M23.110(b).D.011	G



THIS DRAWING MAY NOT BE USED WITHOUT THE CONSENT OF:
PLEYDELL SMITHYMAN LIMITED
20a, THE WHARFAGE, IRONBRIDGE,
SHROPSHIRE, TF8 7NH.
TEL: 01952 433211 FAX: 01952 433323
EMAIL: psl@pleydellsmithyman.co.uk
WEBSITE: www.pleydellsmithyman.co.uk

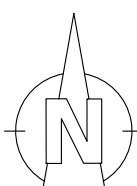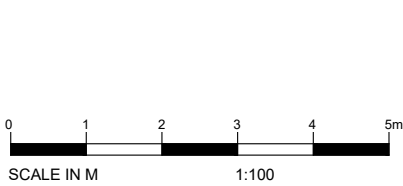

Based upon Ordnance Survey Digital Data with the permission of the controller of Her Majesty's Stationary Office.
Crown Copyright PleydellSmithyman Limited.