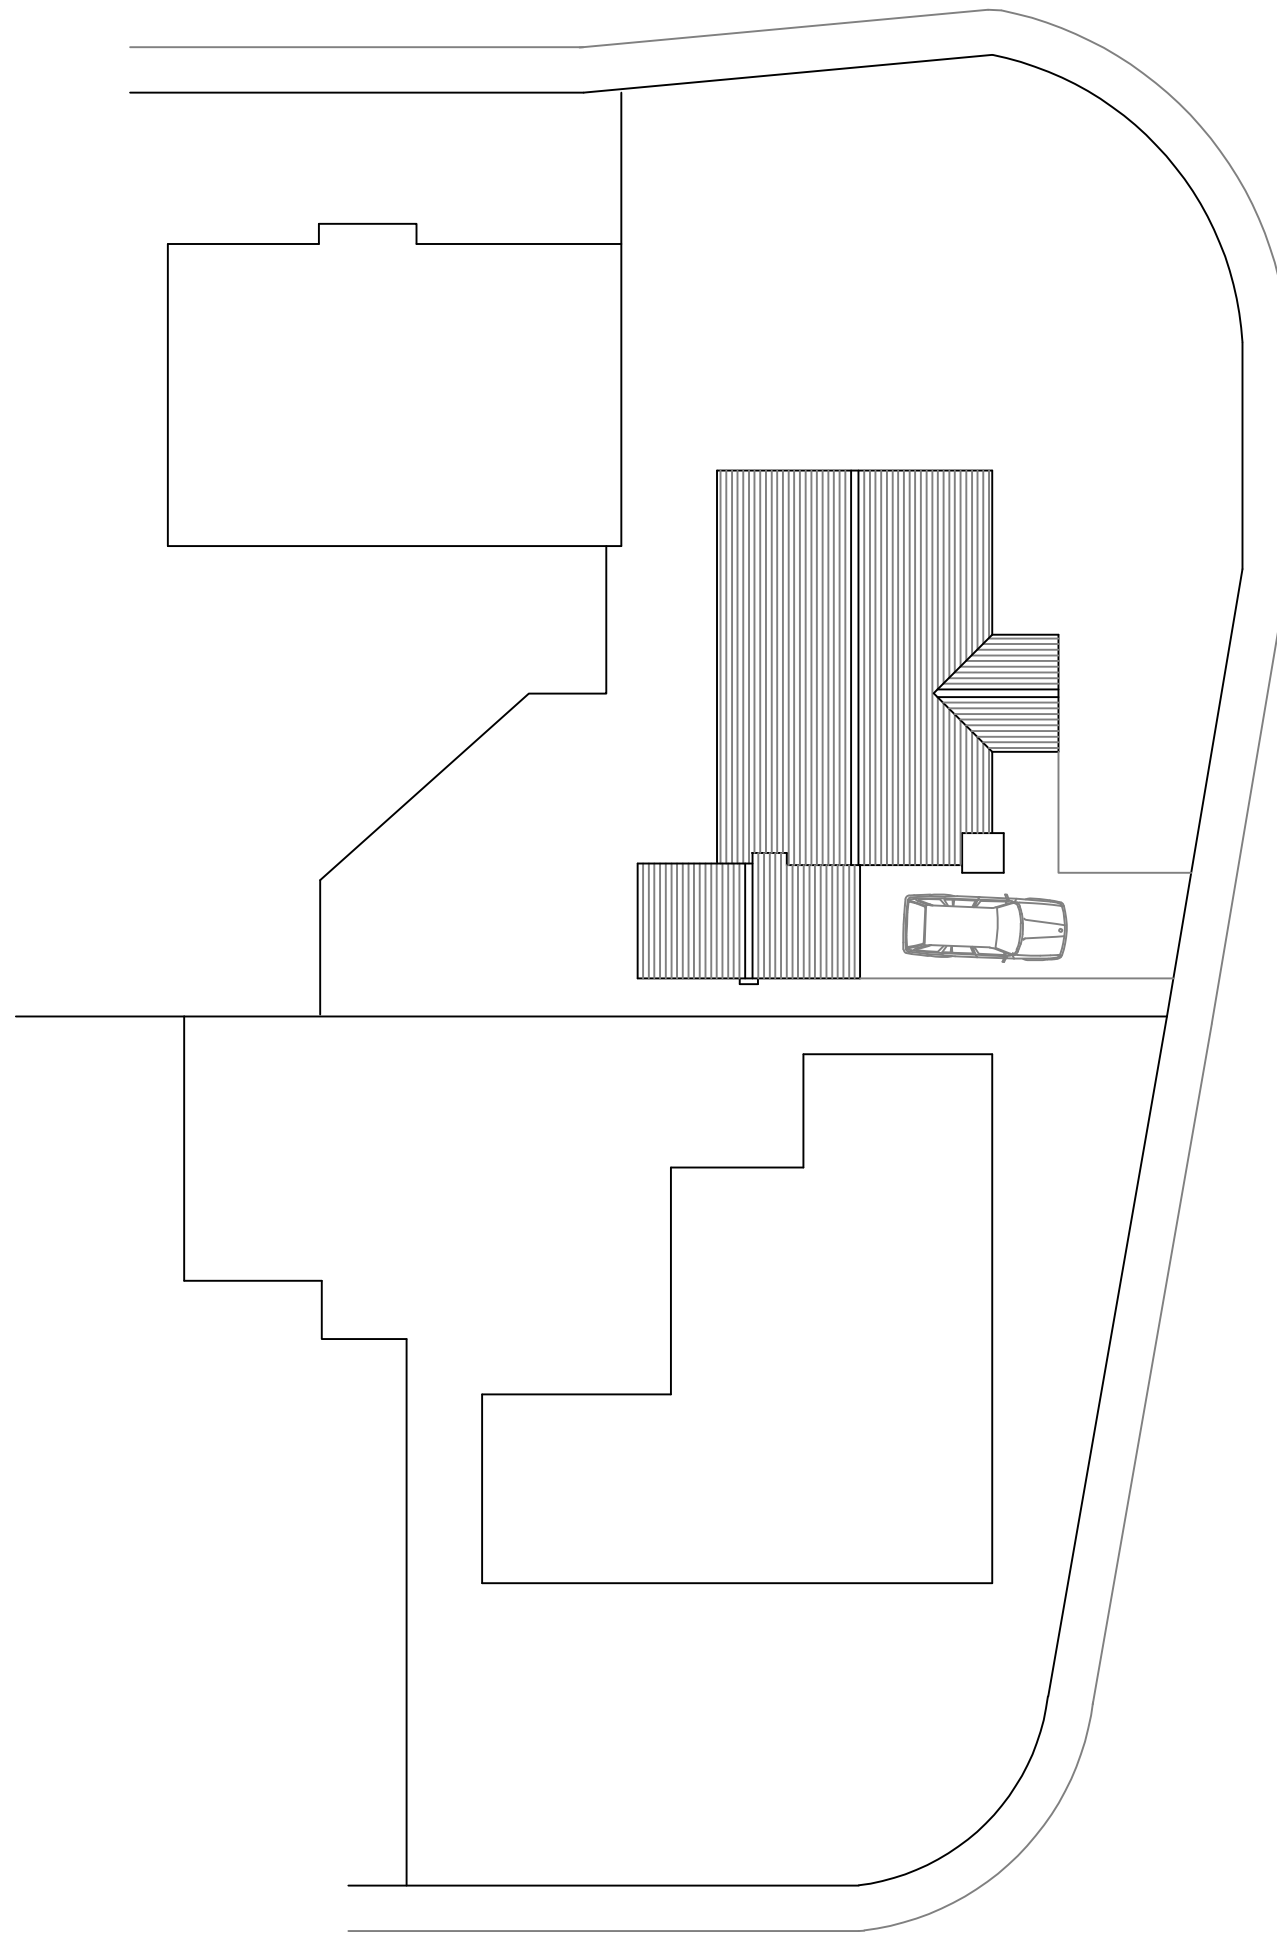


Issue 2 rear boundary corrected

SJF PLANNING
& DESIGN SERVICE

01225 782078 simonnearthebell@gmail.com

PROPOSED SINGLE STOREY EXTENSION

CLIENT MR & MRS D COLE

LOCATION 25 SARUM WAY
CALNE
SN11 0EZ

TITLE EXISTING BLOCK PLAN 1:200

DRG NO	ISSUE	DATE
2610-3	1	MARCH 2026

SITE PLAN 1:200

0 1 2 3 4 5 10 20
scale bar 1:200

A2 PRINT