



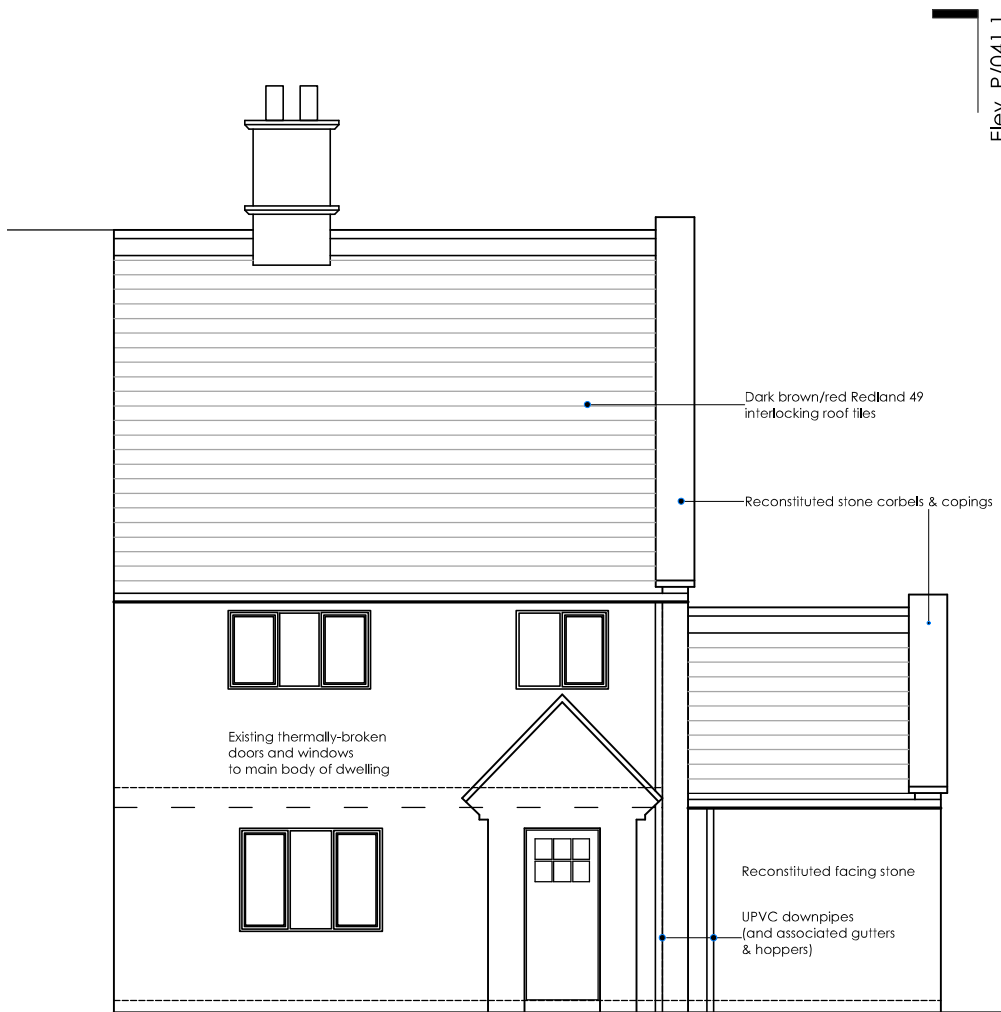

No.8 The Firs

025/P/040.1 - Front Elevation - (existing/proposed)

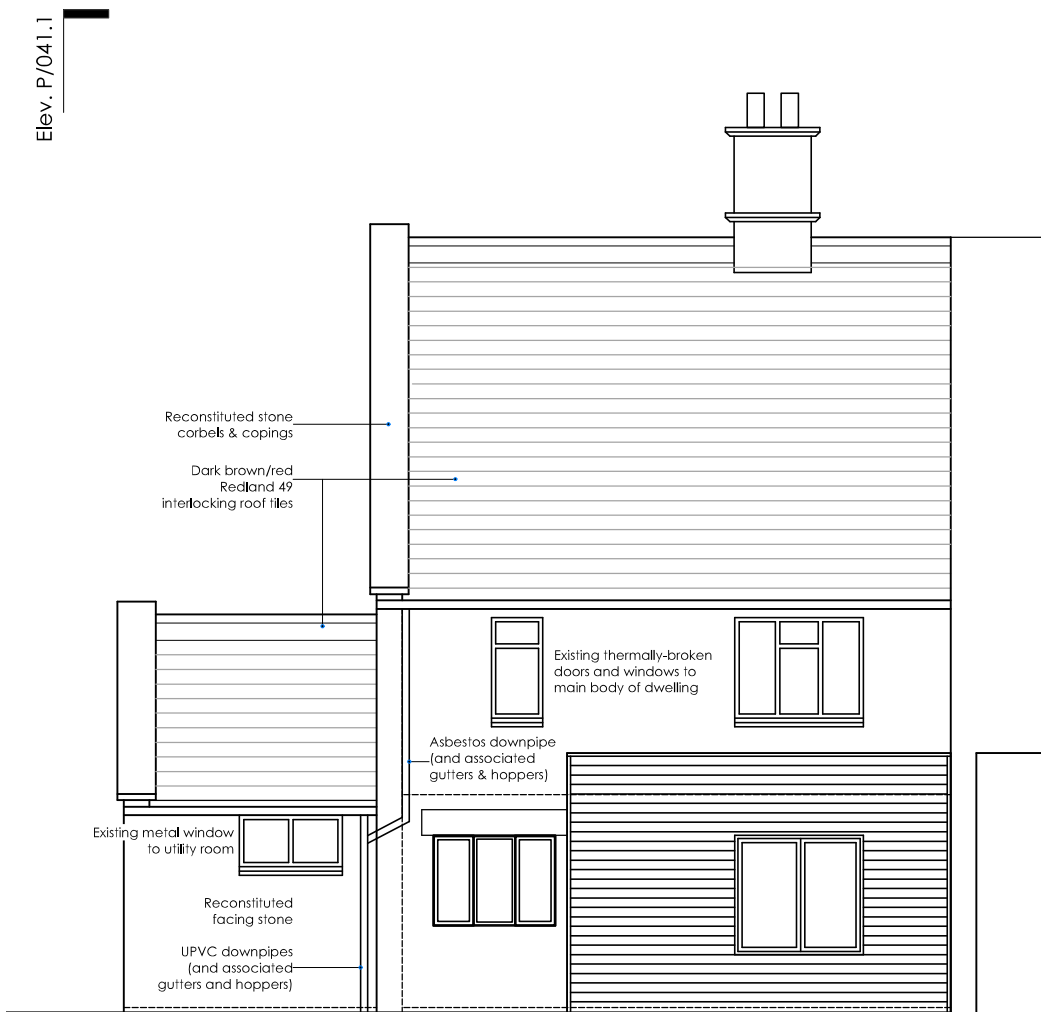

025/P/040.2 - Rear Elevation - (as existing)

External Finishes (as proposed)

Windows & Doors
Style: Thermally-broken aluminium [casement] windows and doors

NOTE: Existing double doors leading fom dining room to conservatory to be relocated within proposed garden room.

Finish: Anodised (dark grey)
Facias/soffits: Painted timber
Glass: As existing

Masonry walls (to main house)
Finish: Reconstituted Bath stone
Decorative features
Window surrounds: Reconstituted Bath stone
Copings: Reconstituted Bath stone
Corbels: Reconstituted Bath stone
Chimneys: Reconstituted Bath stone

Timber framed walls & cladding (to proposed garden room)

Roofs;
(to main house); Interlocking Redland 49 roof tiles
(to garden room); Lightweight metal (dark grey)

Rainwater goods
Gutter: Lightweight metal (dark grey)
Downpipes: Lightweight metal (dark grey)
Hoppers: Lightweight metal (dark grey)

Soil & waste pipes
SVPs: Painted metal (as existing)



Reference Drawings (as existing):

025/P/010 - Ex. Ground Floor Plan
Scale: 1:100 @ A3

025/P/011 - Ex. Level 01 & Roof Plans
Scale: 1:100 @ A3

025/P/025 - Existing Elevations (Sheet 01)
Scale: 1:100 @ A3

025/P/026 - Existing Elevations (Sheet 02)
Scale: 1:100 @ A3

Reference Drawings (as proposed):

025/P/030 - Proposed Ground Floor Plan
Scale: 1:100 @ A3

024/P/031 - Proposed Level 01 & Roof Plans
Scale: 1:100 @ A3

025/P/040 - Proposed Elevations (Sheet 01)
Scale: 1:100 @ A3

025/P/041 - Proposed Elevations (Sheet 02)
Scale: 1:100 @ A3

AMENDMENT:		DATE
Status	PLANNING	
Job no / drawing no	Job title	
025/P/040		8 The Firs, Limpley Stoke
Drawing title		
Prop Elevations (Sheet 01)		
Date	Sheet	Scale
27/05/26	A3	1:100
Drawn by		Checked by
NB		

All dimensions to be checked on site, Print Drawing in colour, Refer to CDM Sheet