


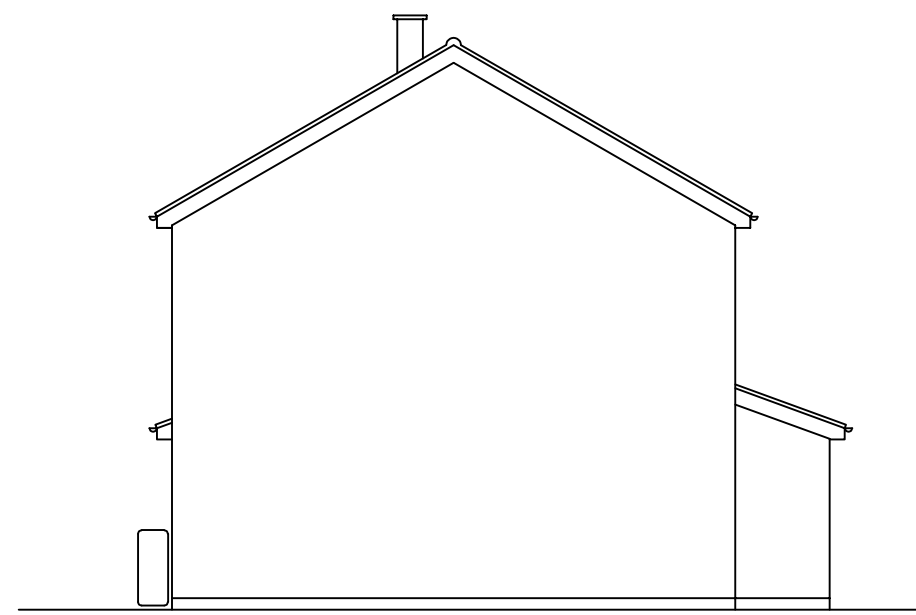


PROPOSED END (EAST) ELEVATION 1:100




PROPOSED FRONT (NORTH) ELEVATION 1:100



PROPOSED SIDE (WEST) ELEVATION 1:100

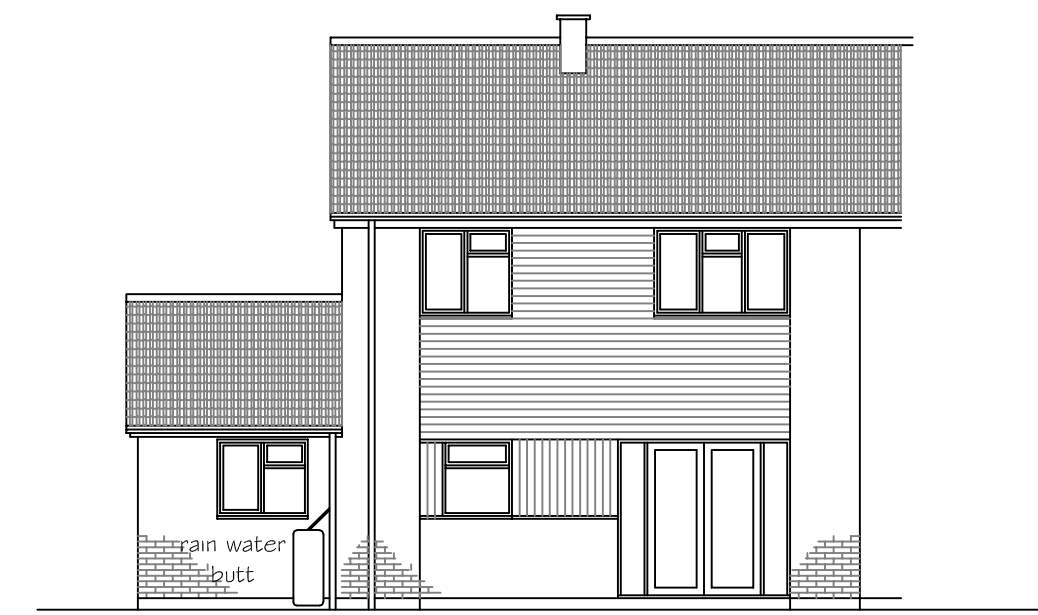


PROPOSED REAR (SOUTH) ELEVATION 1:100

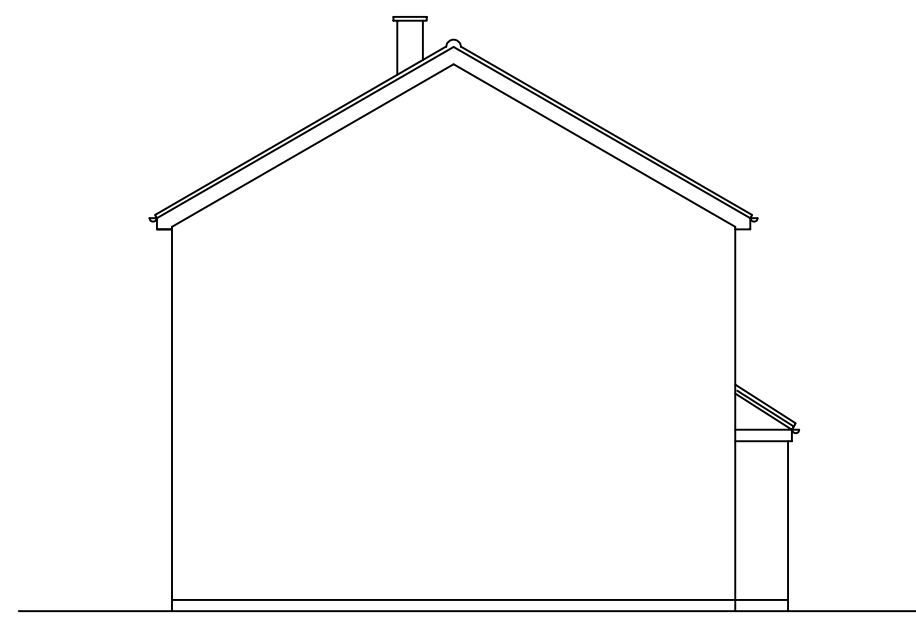

EXISTING END (EAST) ELEVATION 1:100




EXISTING FRONT (NORTH) ELEVATION 1:100

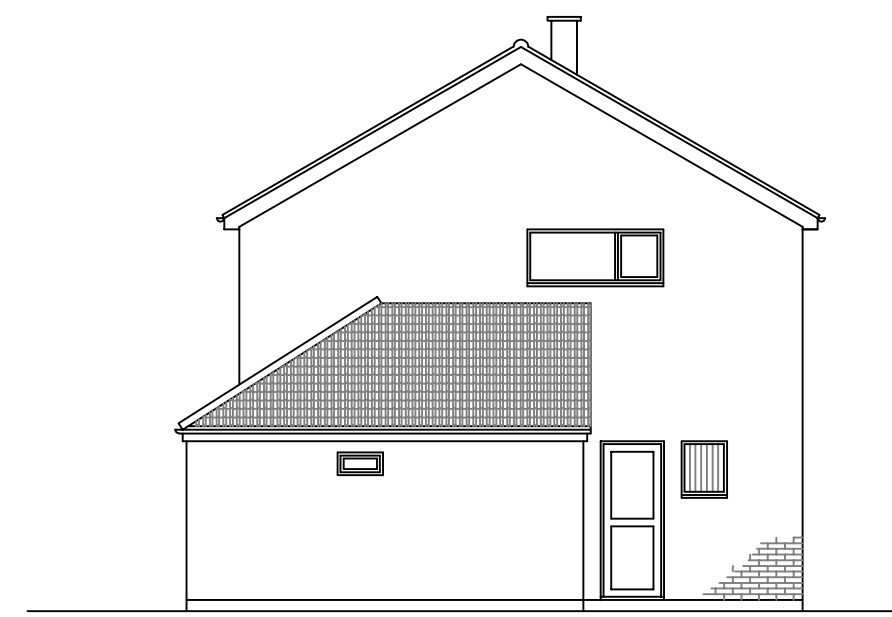


EXISTING SIDE (WEST) ELEVATION 1:100




EXISTING REAR (SOUTH) ELEVATION 1:100

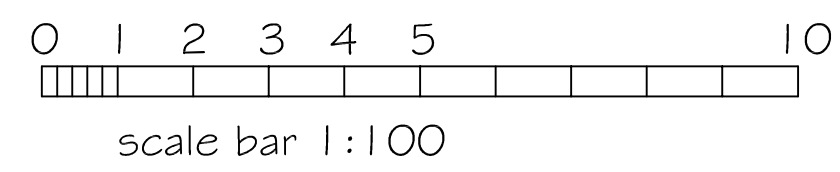


scale bar 1:100

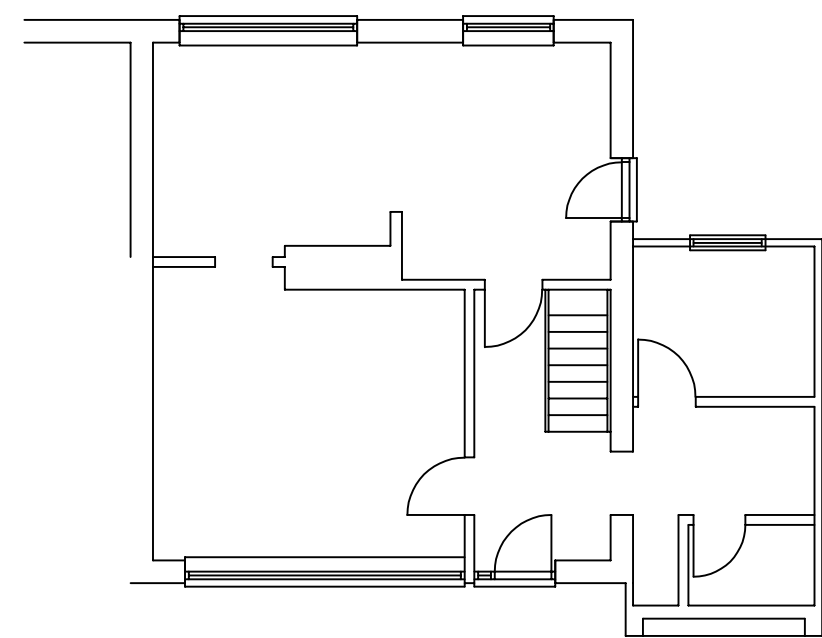


EXISTING GROUND FLOOR PLAN 1:100

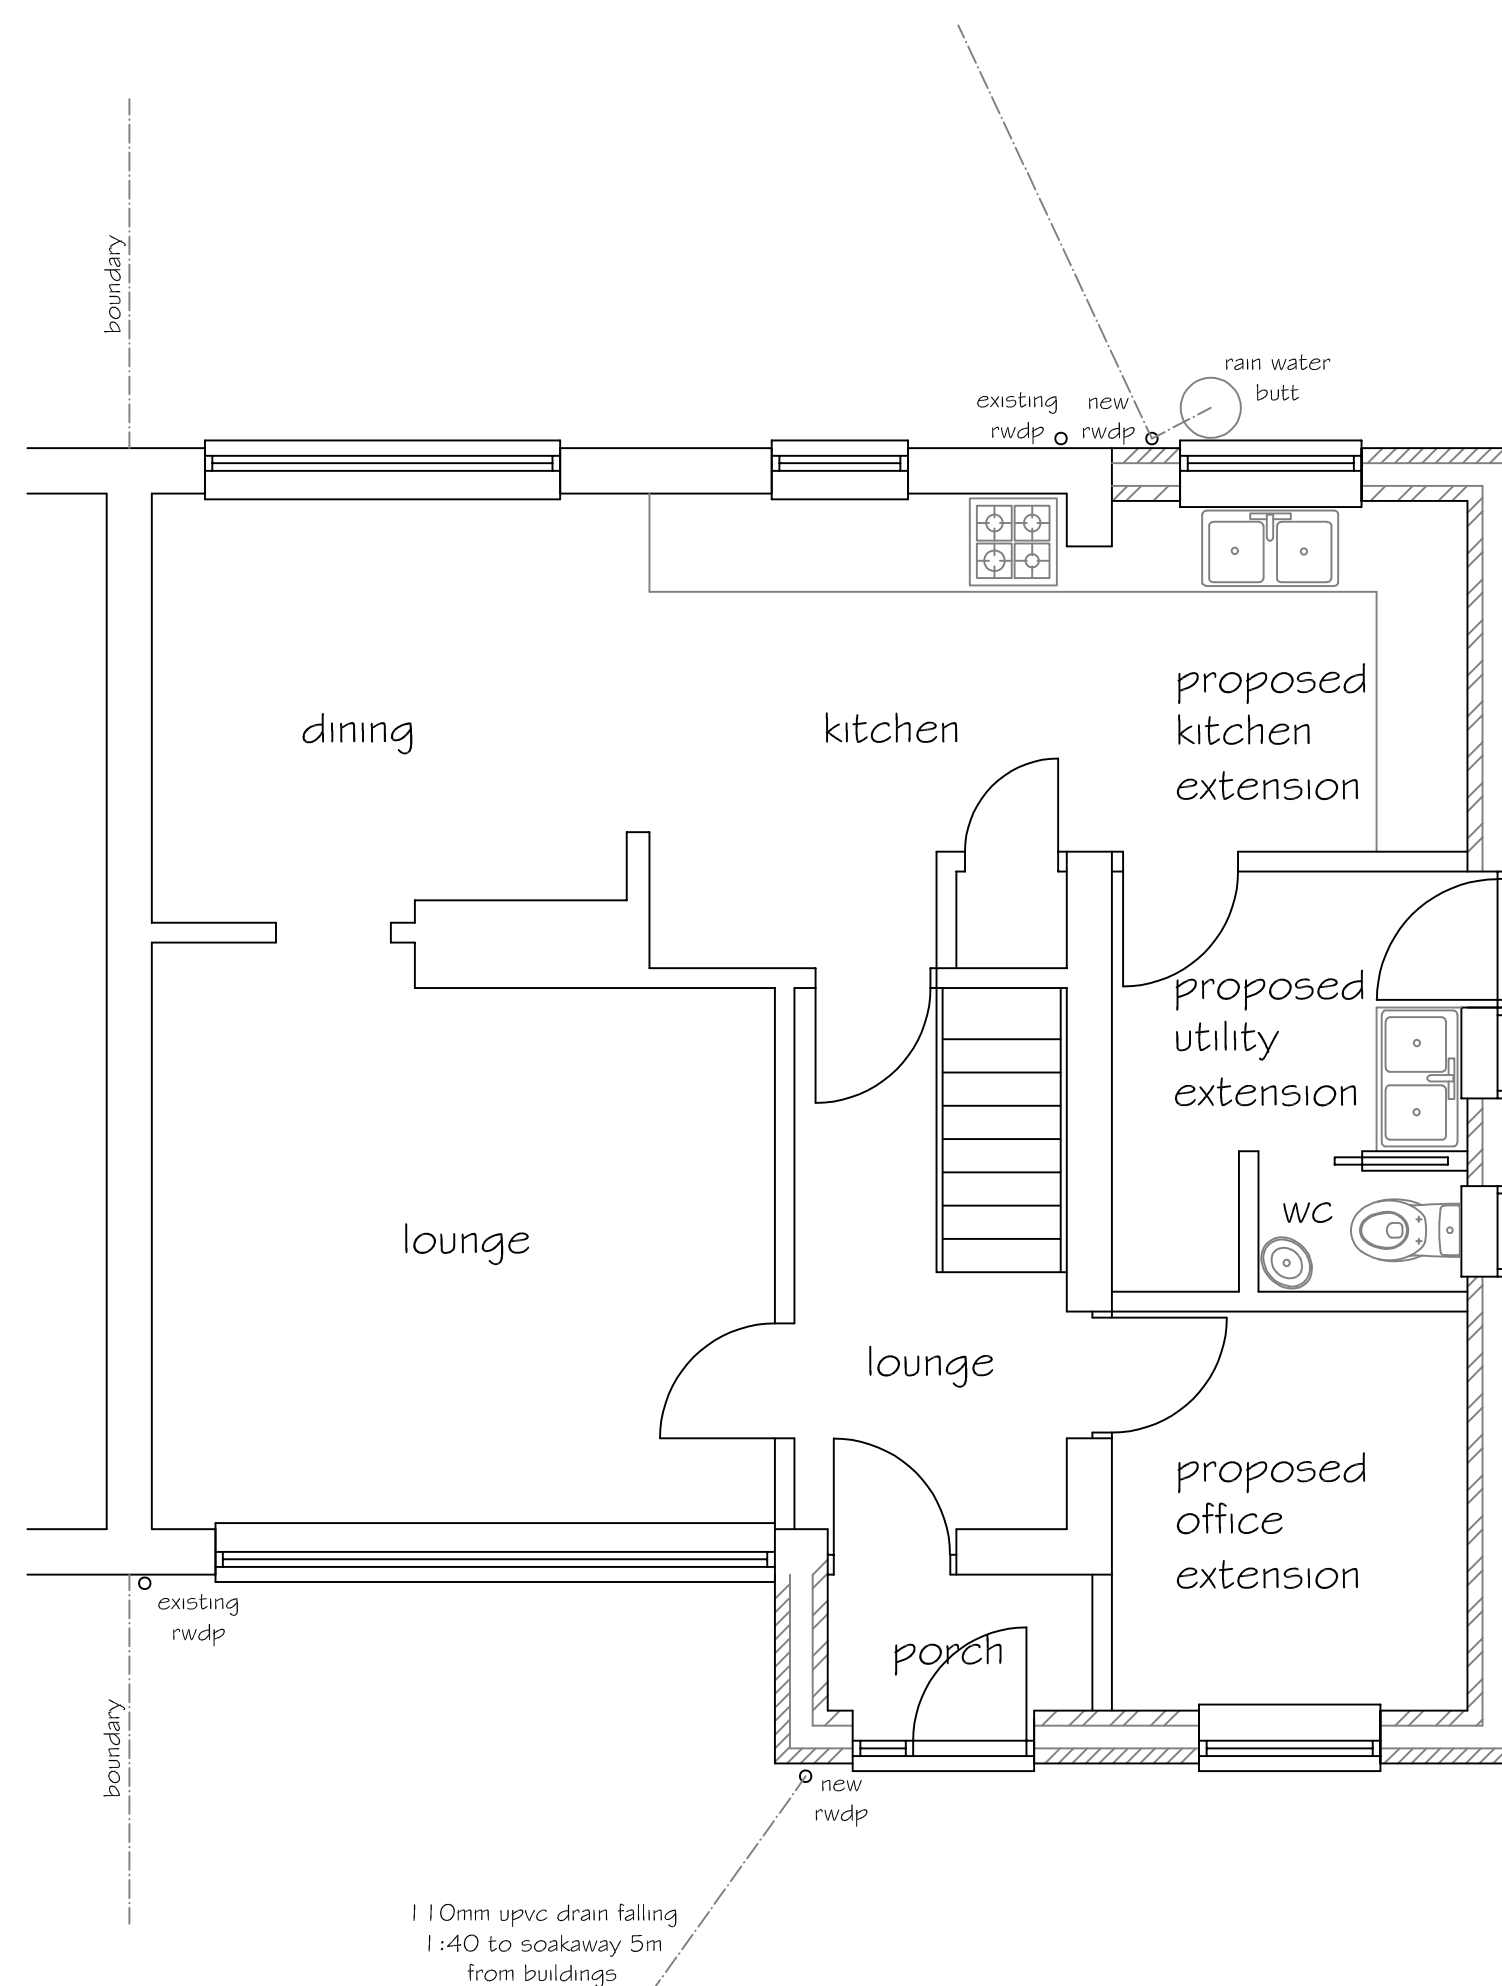


PROPOSED GROUND FLOOR PLAN 1:50

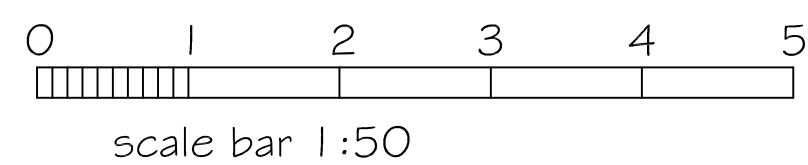

scale bar 1:50

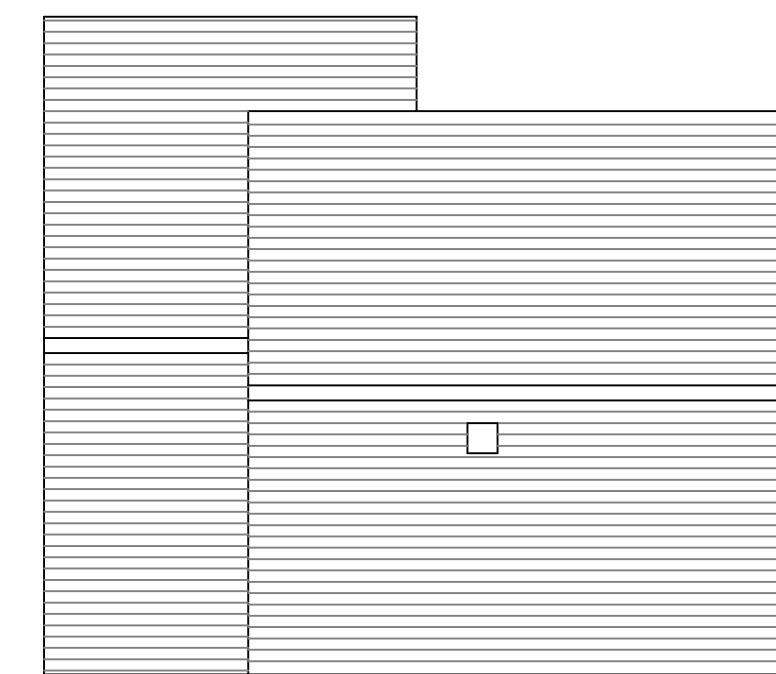

PROPOSED ROOF PLAN 1:100

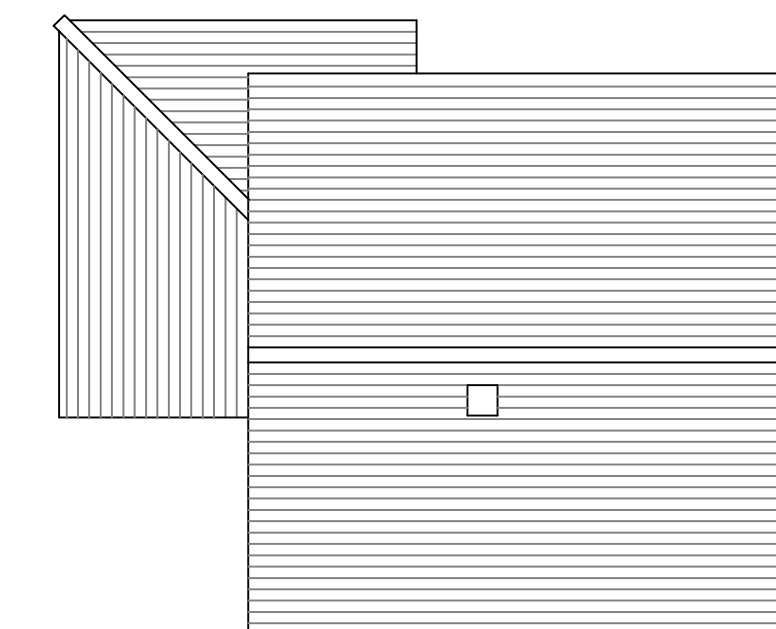

EXISTING ROOF PLAN 1:100

Issue 2 Soakaways detail added, rain water butt added

SJF PLANNING
& DESIGN SERVICE

01225 782078 simonnearthebell@gmail.com

PROPOSED SINGLE STOREY EXTENSION

CLIENT MR A ALMOND

LOCATION 42 GREEN LANE
TROWBRIDGE
BA1 4 7DE

TITLE PROPOSED PLANS

DRG NO	ISSUE	DATE
2546-1	2	DEC 2025