




No.8 The Firs



External Finishes (as existing)	
Windows & Doors	
Style:	Thermally-broken aluminium casement windows
Finish:	Anodised
Facias/soffits:	Painted timber
Glass:	As existing
Conservatory;	
UPVC	
Masonry (to front and rear elevations)	
Finish:	Reconstituted Bath stone
Decorative features	
Window surrounds:	Reconstituted Bath stone
Copings:	Reconstituted Bath stone
Corbels	Reconstituted Bath stone
Chimneys:	Reconstituted Bath stone
Roof(s)	
Interlocking Redland 49 roof tiles	
Rainwater goods	
Gutter:	
Downpipe:	Painted metal
Hoppers:	Painted metal
Soil & waste pipes	
SVPs:	Painted metal

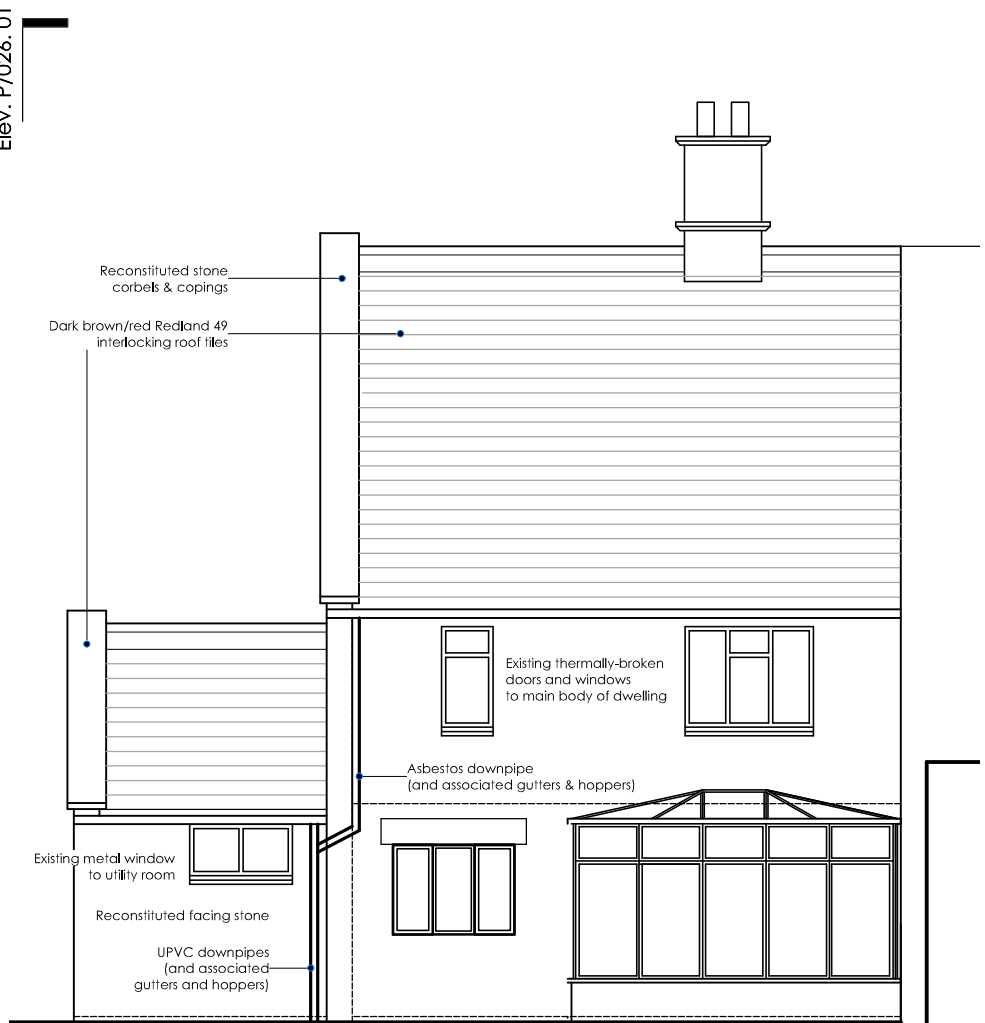

P025/P/025.1 - Front Elevation - (as existing)

P/025/P/025.2 - Rear Elevation - (as existing)

Reference Drawings (as existing):

025/P/010 - Ex. Ground Floor Plan Scale: 1:100 @ A3	025/P/025 - Existing Elevations (Sheet 01) Scale: 1:100 @ A3
025/P/011 - Ex. Level 01 & Roof Plans Scale: 1:100 @ A3	025/P/026 - Existing Elevations (Sheet 02) Scale: 1:100 @ A3

Reference Drawings (as proposed):

025/P/030 - Proposed Ground Floor Plan Scale: 1:100 @ A3	025/P/040 - Proposed Elevations (Sheet 01) Scale: 1:100 @ A3
024/P/031 - Proposed Level 01 & Roof Plans Scale: 1:100 @ A3	025/P/041 - Proposed Elevations (Sheet 02) Scale: 1:100 @ A3

AMENDMENT:		DATE	
Status	PLANNING		
Job no / drawing no	Job title		
025/P/025	8 The Firs, Limpley Stoke		
Drawing title			
Ex Elevations (Sheet 01)			
Date	Sheet	Scale	Drawn by Checked by
27/05/26	A3	1:100	NB
All dimensions to be checked on site, Print Drawing in colour. Refer to CDM Sheet			

All dimensions to be checked on site, Print Drawing in colour, Refer to CDM Sheet