



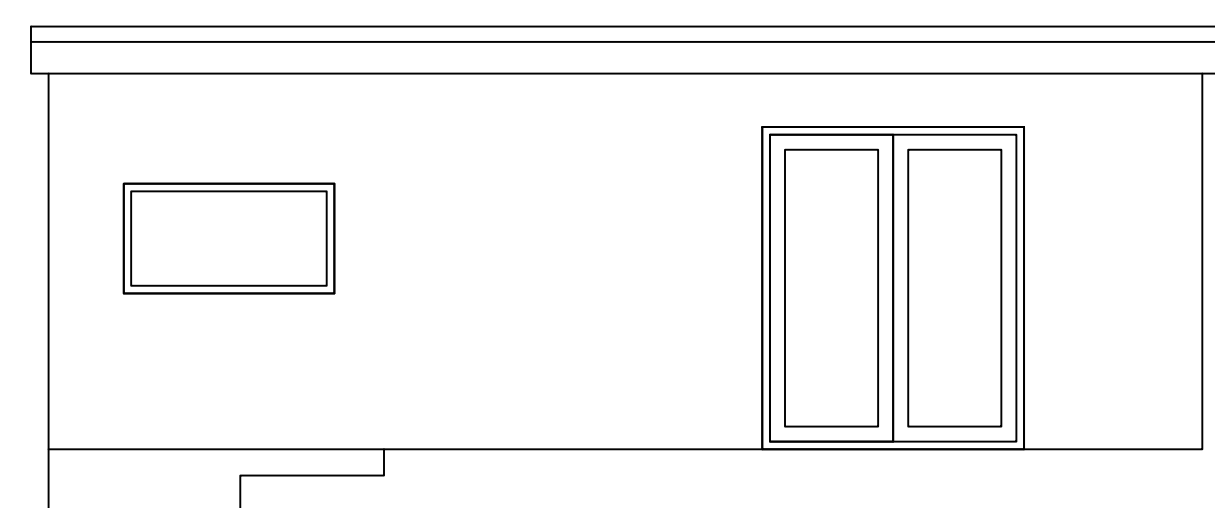


Datum 7m

South West Elevation

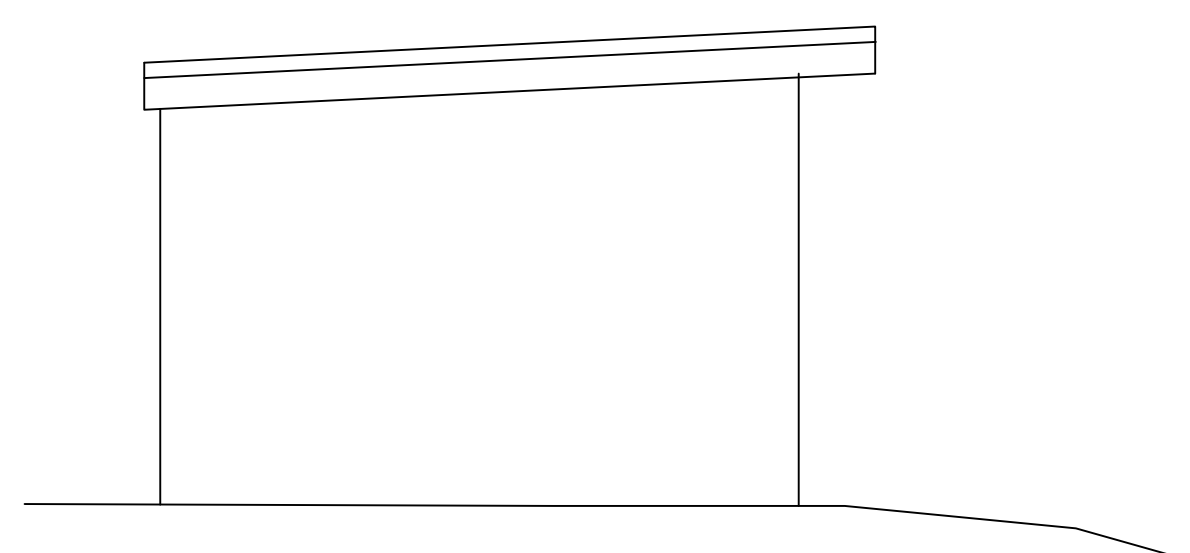


Datum 7m

South East Elevation

 


Datum 7m

North East Elevation

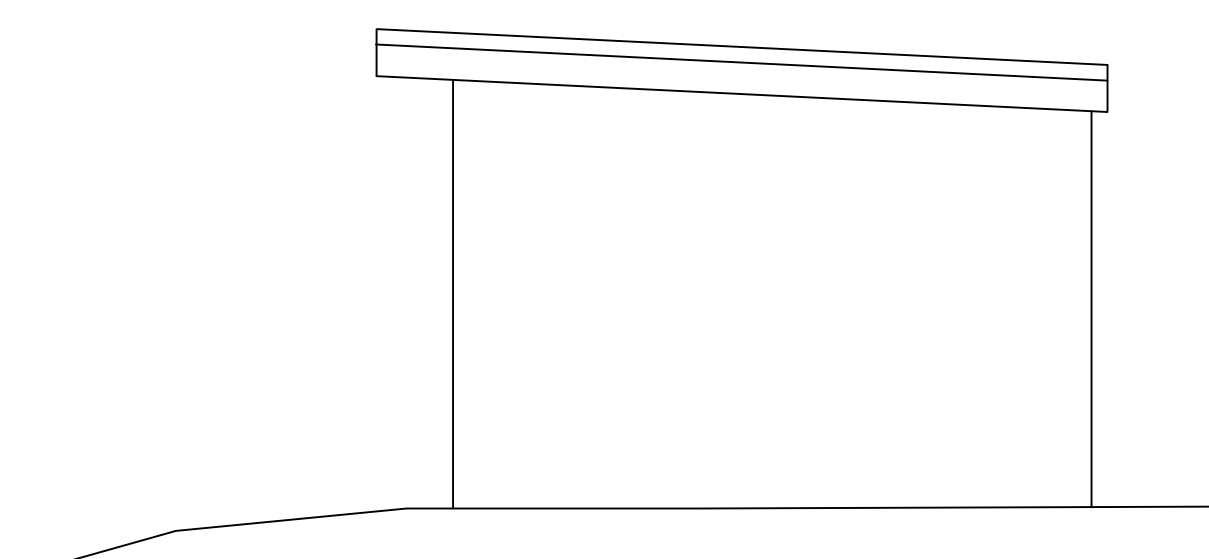

Datum 7m

North West Elevation

 

Scale 1 : 50

33 Years

BDS

Celebrating 33 Years 1993-2026

Building Design Surveys

(Building Design Surveys Ltd) www.bdscafe.com

Building Plans Drawn For Planning & Building Regulation Approval

NEW-BUILD . EXTENSIONS . REFURBISHMENT

C.A.D Design/Drafting

Conveyance Plans

Planning Consultants

3d Visualisation Plans

Land & Building Surveying

Architectural Services

Building Surveys

Large format Printing & Scanning

Photo Montage

3d Laser Scanning

The Studio . Milestone Cottage . 61 London Road . Calne

Wiltshire . SN11 0AA.

Email bds@pobox.com

Tel/Fax (01249) 816026

Mobile 07740 335693

Project Name:

Glenesk Annex

Rollestone Road SP3 4HG

Drawing Title:

Existing Elevations

Client:

Rebecca Lashmore-Searson

Date:

May 2026-01

Scale:

1:50 @ A1

Drawn

Checked

Dwg No

Rev

P.J-S

G.H

BDS-05-26-05

Notes:

Survey Grid based on OS

Levels based on OSGM-15

© copyright to this drawing remains with BDS Ltd

West Design House

Member