



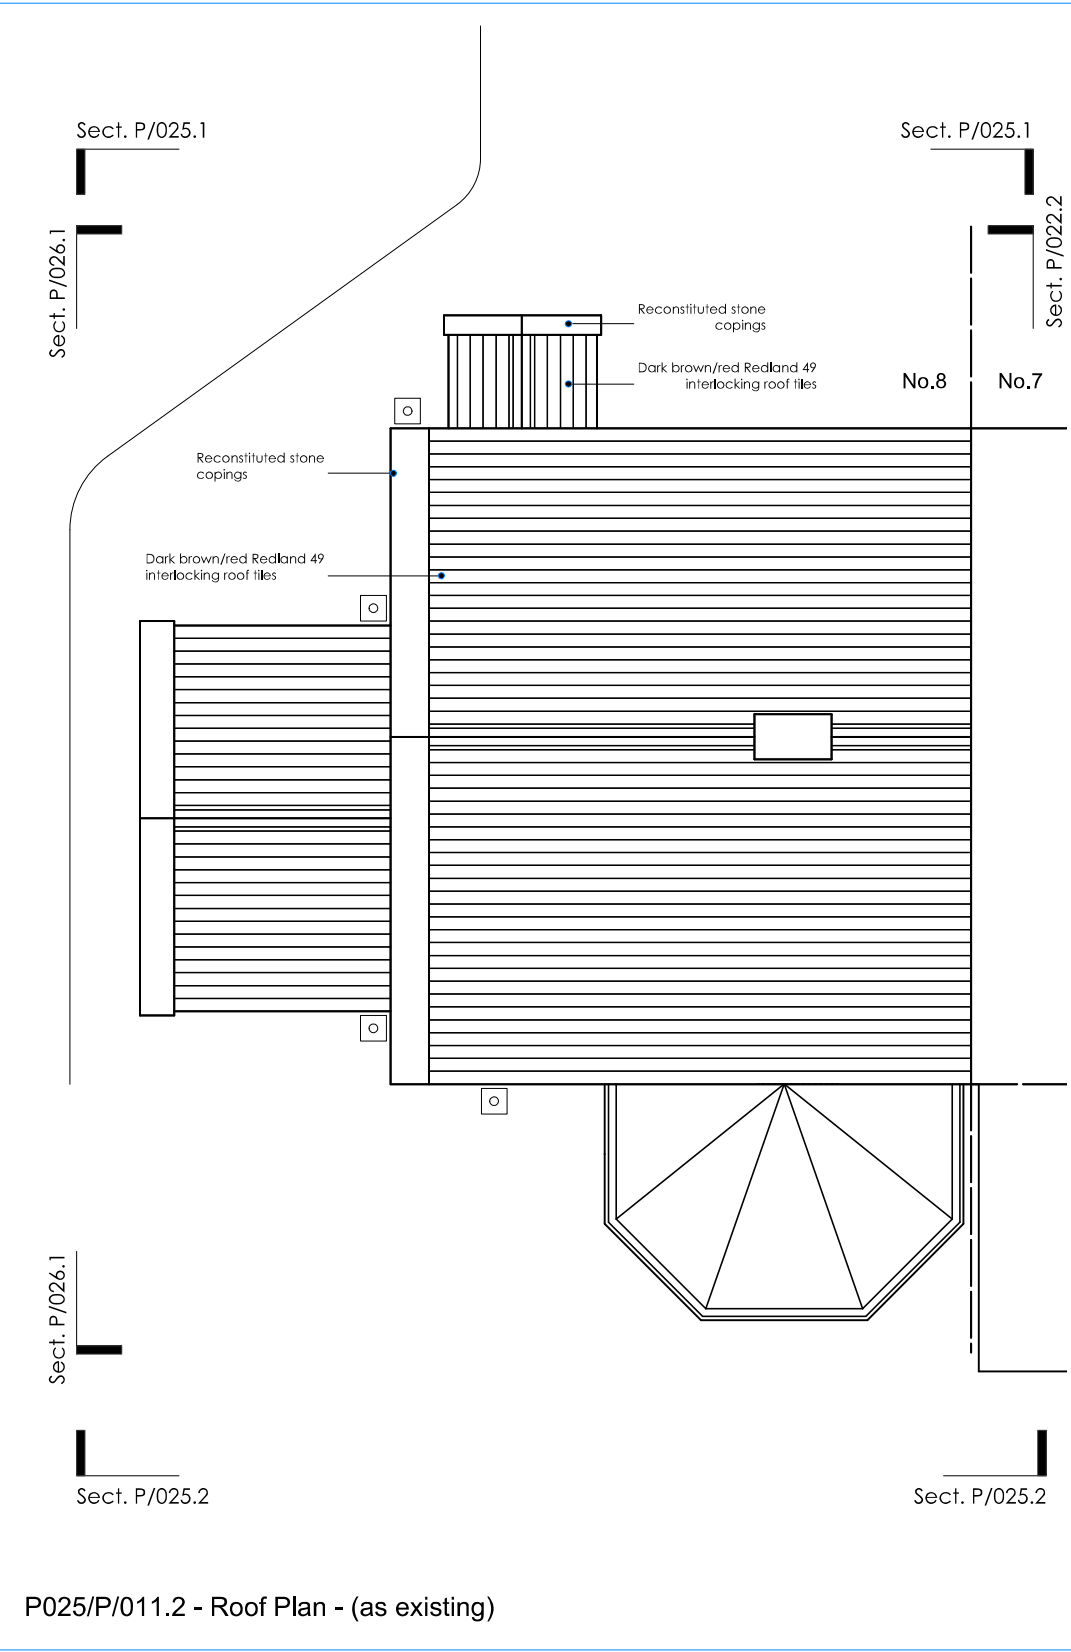

External Finishes (as existing)	
Windows & Doors	
Style:	Thermally-broken aluminium casement windows
Finish:	Anodised
Facias/soffits:	Painted timber
Glass:	As existing
Conservatory;	UPVC
Masonry (to front and rear elevations)	
Finish:	Reconstituted Bath stone
Decorative features	
Window surrounds:	Reconstituted Bath stone
Copings:	Reconstituted Bath stone
Corbels	Reconstituted Bath stone
Chimneys:	Reconstituted Bath stone
Roof(s)	Interlocking Redland 49 roof tiles
Rainwater goods	
Gutter:	
Downpipe:	Painted metal
Hoppers:	Painted metal
Soil & waste pipes	
SVPs:	Painted metal

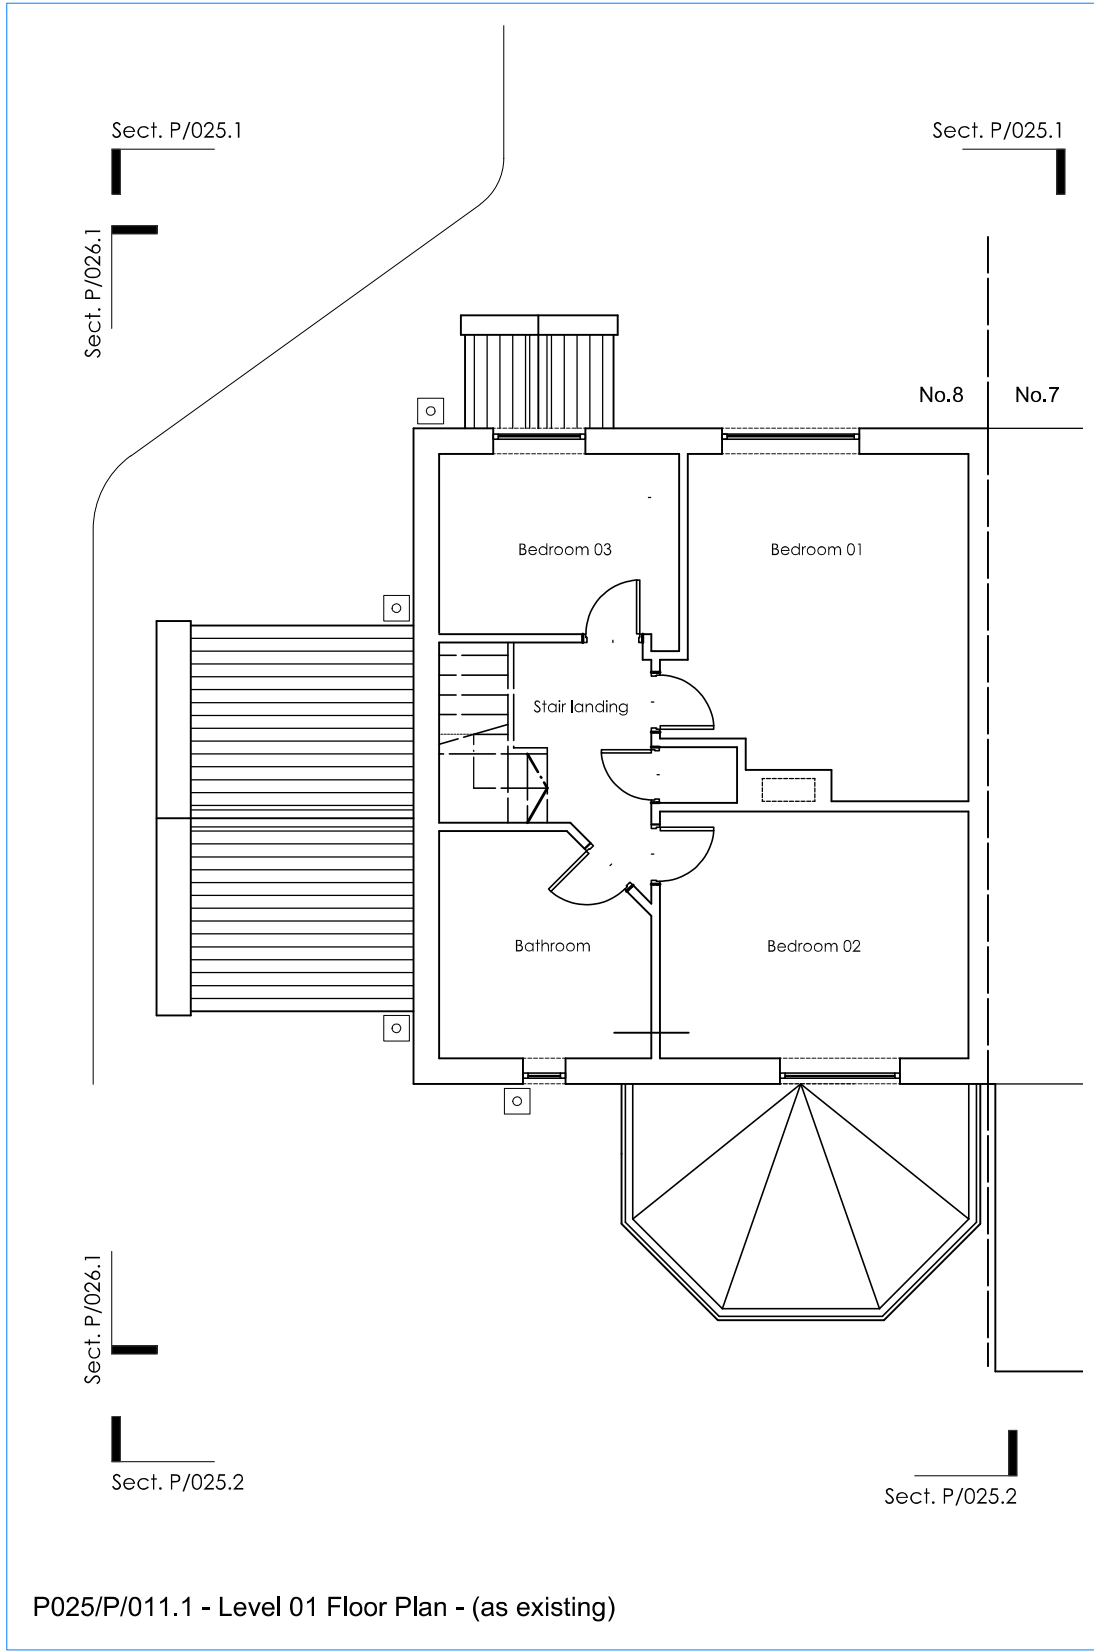

Reference Drawings (as existing):

025/P/010 - Ex. Ground Floor Plan
Scale: 1:100 @ A3

025/P/011 - Ex. Level 01 & Roof Plans
Scale: 1:100 @ A3

025/P/025 - Existing Elevations (Sheet 01)
Scale: 1:100 @ A3

025/P/026 - Existing Elevations (Sheet 02)
Scale: 1:100 @ A3

Reference Drawings (as proposed):

025/P/030 - Proposed Ground Floor Plan
Scale: 1:100 @ A3

024/P/031 - Proposed Level 01 & Roof Plans
Scale: 1:100 @ A3

025/P/040 - Proposed Elevations (Sheet 01)
Scale: 1:100 @ A3

025/P/041 - Proposed Elevations (Sheet 02)
Scale: 1:100 @ A3



AMENDMENT:			DATE	
Status		PLANNING		
Job no / drawing no		Job title		
025/P/011		8 The Firs, Limpley Stoke		
Drawing title				
Ex Level 01 & Roof Plan				
Date	Sheet	Scale	Drawn by	Checked by
27/05/26	A3	1:100	NB	
All dimensions to be checked on site, Print Drawing in colour, Refer to CDM Sheet				

All dimensions to be checked on site, Print Drawing in colour, Refer to CDM Sheet