


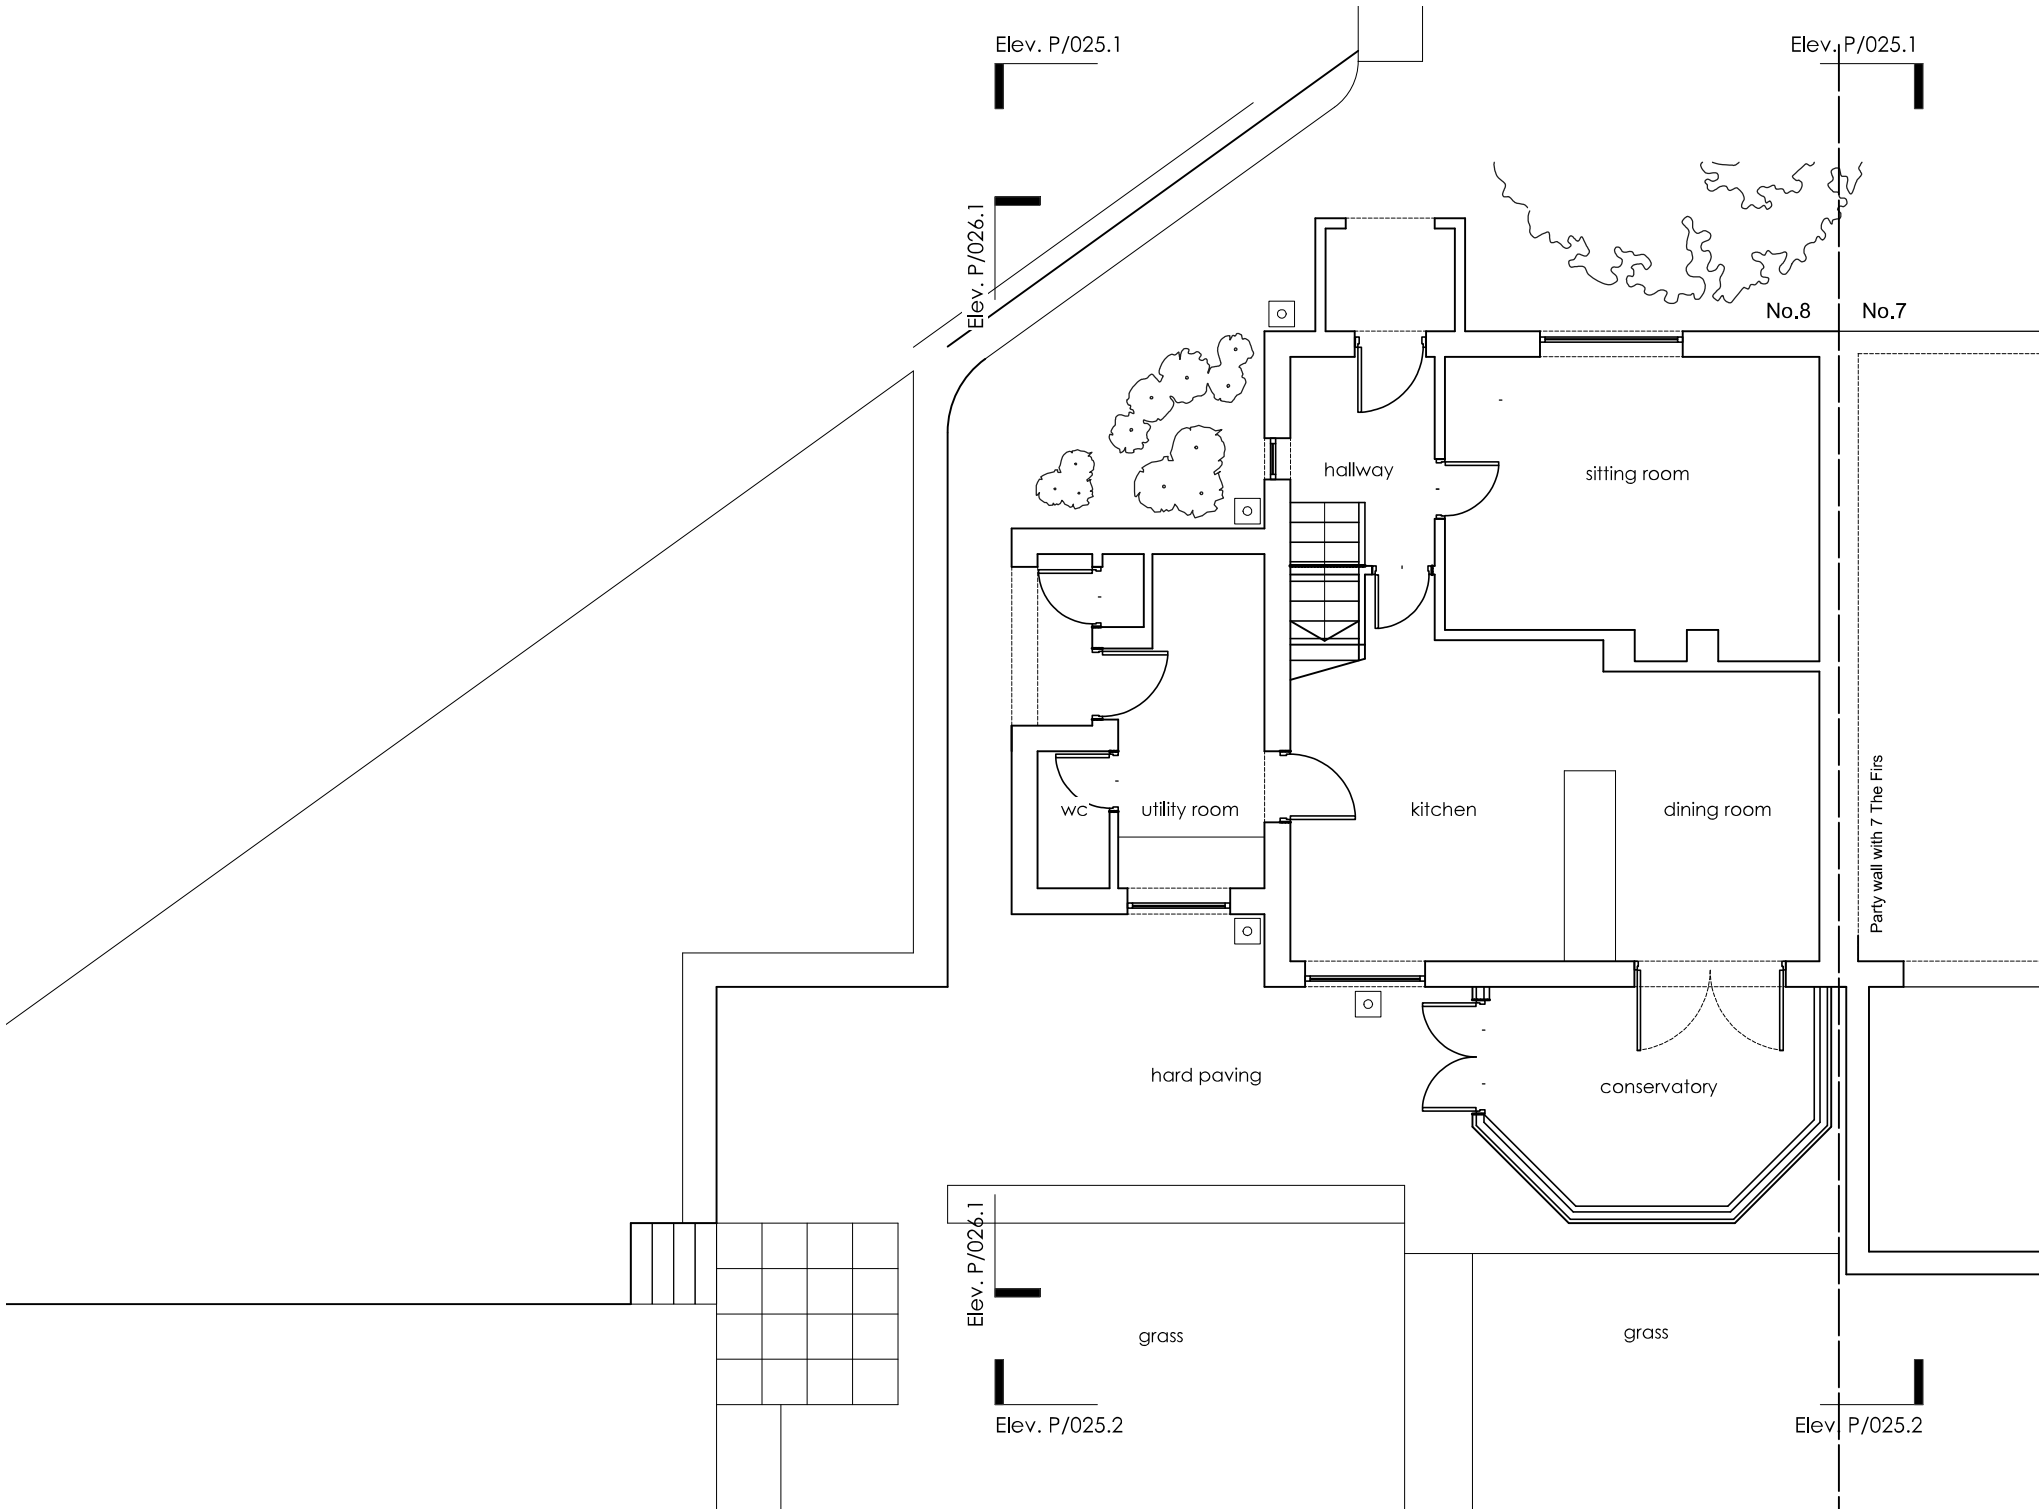

P025/P/010.1 - Ground Floor Plan - (as existing)

External Finishes (as existing)	
Windows & Doors	
Style:	Thermally-broken aluminium casement windows
Finish:	Anodised
Facias/soffits:	Painted timber
Glass:	As existing
Conservatory;	UPVC
Masonry (to front and rear elevations)	
Finish:	Reconstituted Bath stone
Decorative features	
Window surrounds:	Reconstituted Bath stone
Copings:	Reconstituted Bath stone
Corbels	Reconstituted Bath stone
Chimneys:	Reconstituted Bath stone
Roof(s)	Interlocking Redland 49 roof tiles
Rainwater goods	
Gutter:	
Downpipe:	Painted metal
Hoppers:	Painted metal
Soil & waste pipes	
SVPs:	Painted metal



Reference Drawings (as existing):

025/P/010 - Ex. Ground Floor Plan
Scale: 1:100 @ A3

025/P/011 - Ex. Level 01 & Roof Plans
Scale: 1:100 @ A3

025/P/025 - Existing Elevations (Sheet 01)
Scale: 1:100 @ A3

025/P/026 - Existing Elevations (Sheet 02)
Scale: 1:100 @ A3

Reference Drawings (as proposed):

025/P/030 - Proposed Ground Floor Plan
Scale: 1:100 @ A3

024/P/031 - Proposed Level 01 & Roof Plans
Scale: 1:100 @ A3

025/P/040 - Proposed Elevations (Sheet 01)
Scale: 1:100 @ A3

025/P/041 - Proposed Elevations (Sheet 02)
Scale: 1:100 @ A3



AMENDMENT:		DATE
Status	PLANNING	
Job no / drawing no	025/P/010 8 The Firs, Limpley Stoke	
Job title		
Drawing title	Ex Ground Floor Plan	
Date	Sheet	Scale
27/05/26	A3	1:100
Drawn by	Checked by	
NB		

All dimensions to be checked on site, Print Drawing in colour, Refer to CDM Sheet