


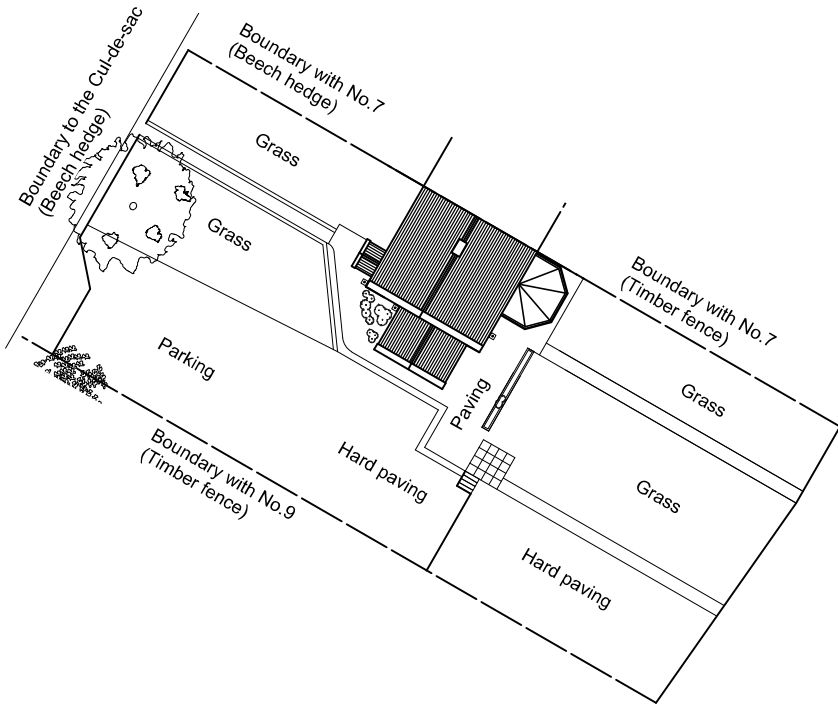

P025/P/03.1 - Site/Block Plan - (as existing)


Reference Drawings (as existing):

025/P/010 - Ex. Ground Floor Plan
Scale: 1:100 @ A3

025/P/011 - Ex. Level 01 & Roof Plans
Scale: 1:100 @ A3

025/P/025 - Existing Elevations (Sheet 01)
Scale: 1:100 @ A3

025/P/026 - Existing Elevations (Sheet 02)
Scale: 1:100 @ A3

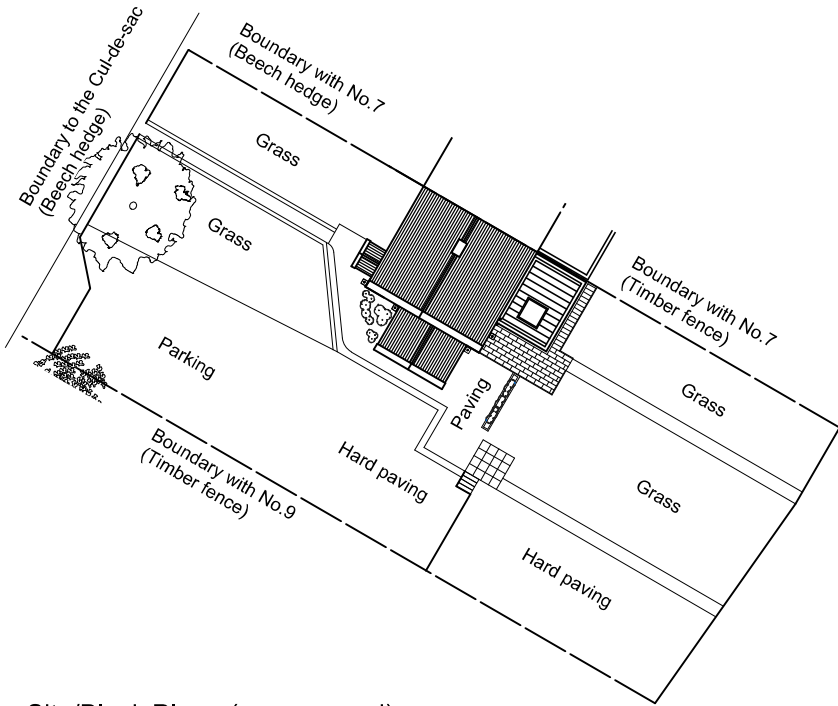

P025/P/03.2 - Site/Block Plan - (as proposed)

Reference Drawings (as proposed):

025/P/030 - Proposed Ground Floor Plan
Scale: 1:100 @ A3

025/P/031 - Proposed Level 01 & Roof Plans
Scale: 1:100 @ A3

025/P/040 - Proposed Elevations (Sheet 01)
Scale: 1:100 @ A3

025/P/041 - Proposed Elevations (Sheet 02)
Scale: 1:100 @ A3



AMENDMENT:		DATE
Status	PLANNING	
Job no / drawing no	025 P 003 8 The Firs, Limpley Stoke	
Drawing title	Block Plan (existing & proposed)	
Date	Sheet	Scale
28/04/26	A3	1:500
Drawn by	Checked by	
NB		

All dimensions to be checked on site. Print Drawing in colour. Refer to CDM Sheet