



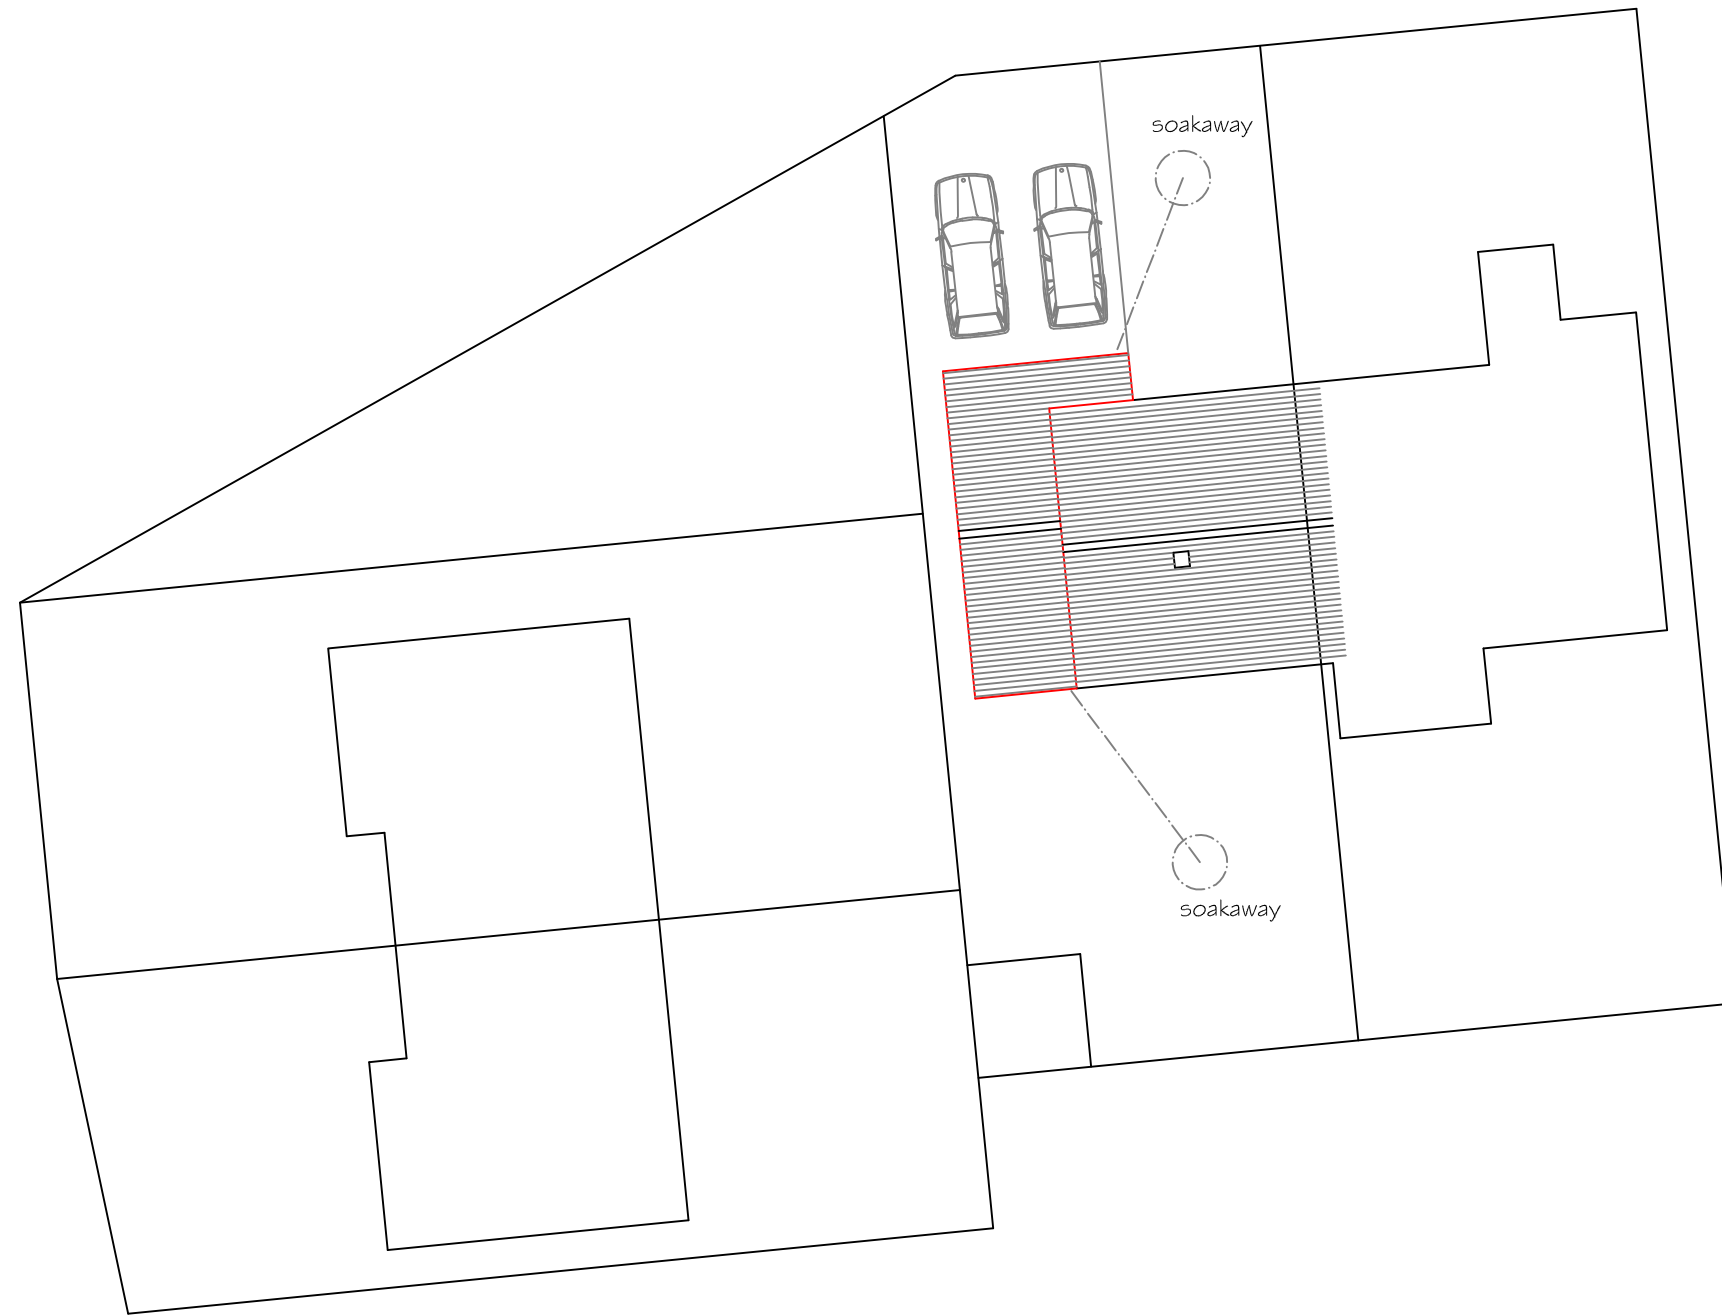

SITE PLAN 1:200

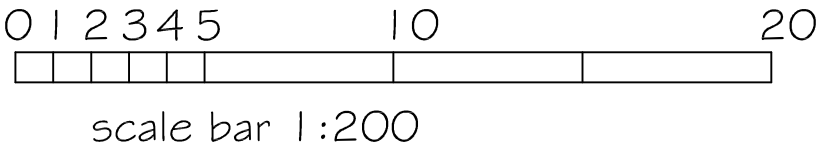

SJF PLANNING & DESIGN SERVICE 01225 782078 simonnearthebell@gmail.com		
PROPOSED SINGLE STOREY EXTENSION		
CLIENT MR A ALMOND		
LOCATION 42 GREEN LANE TROWBRIDGE BA1 4 7DE		
TITLE PROPOSED BLOCK PLAN 1:200		
DRG NO	ISSUE	DATE
2546-2	2	DEC 2025