



SITE LOCATION PLAN
SCALE 1:1250

0 25m 50m 75m


Scale bar (1:1250)



EXISTING SITE PLAN
SCALE 1:200

0 2m 4m 6m 8m 10m 12m


Scale bar (1:200)

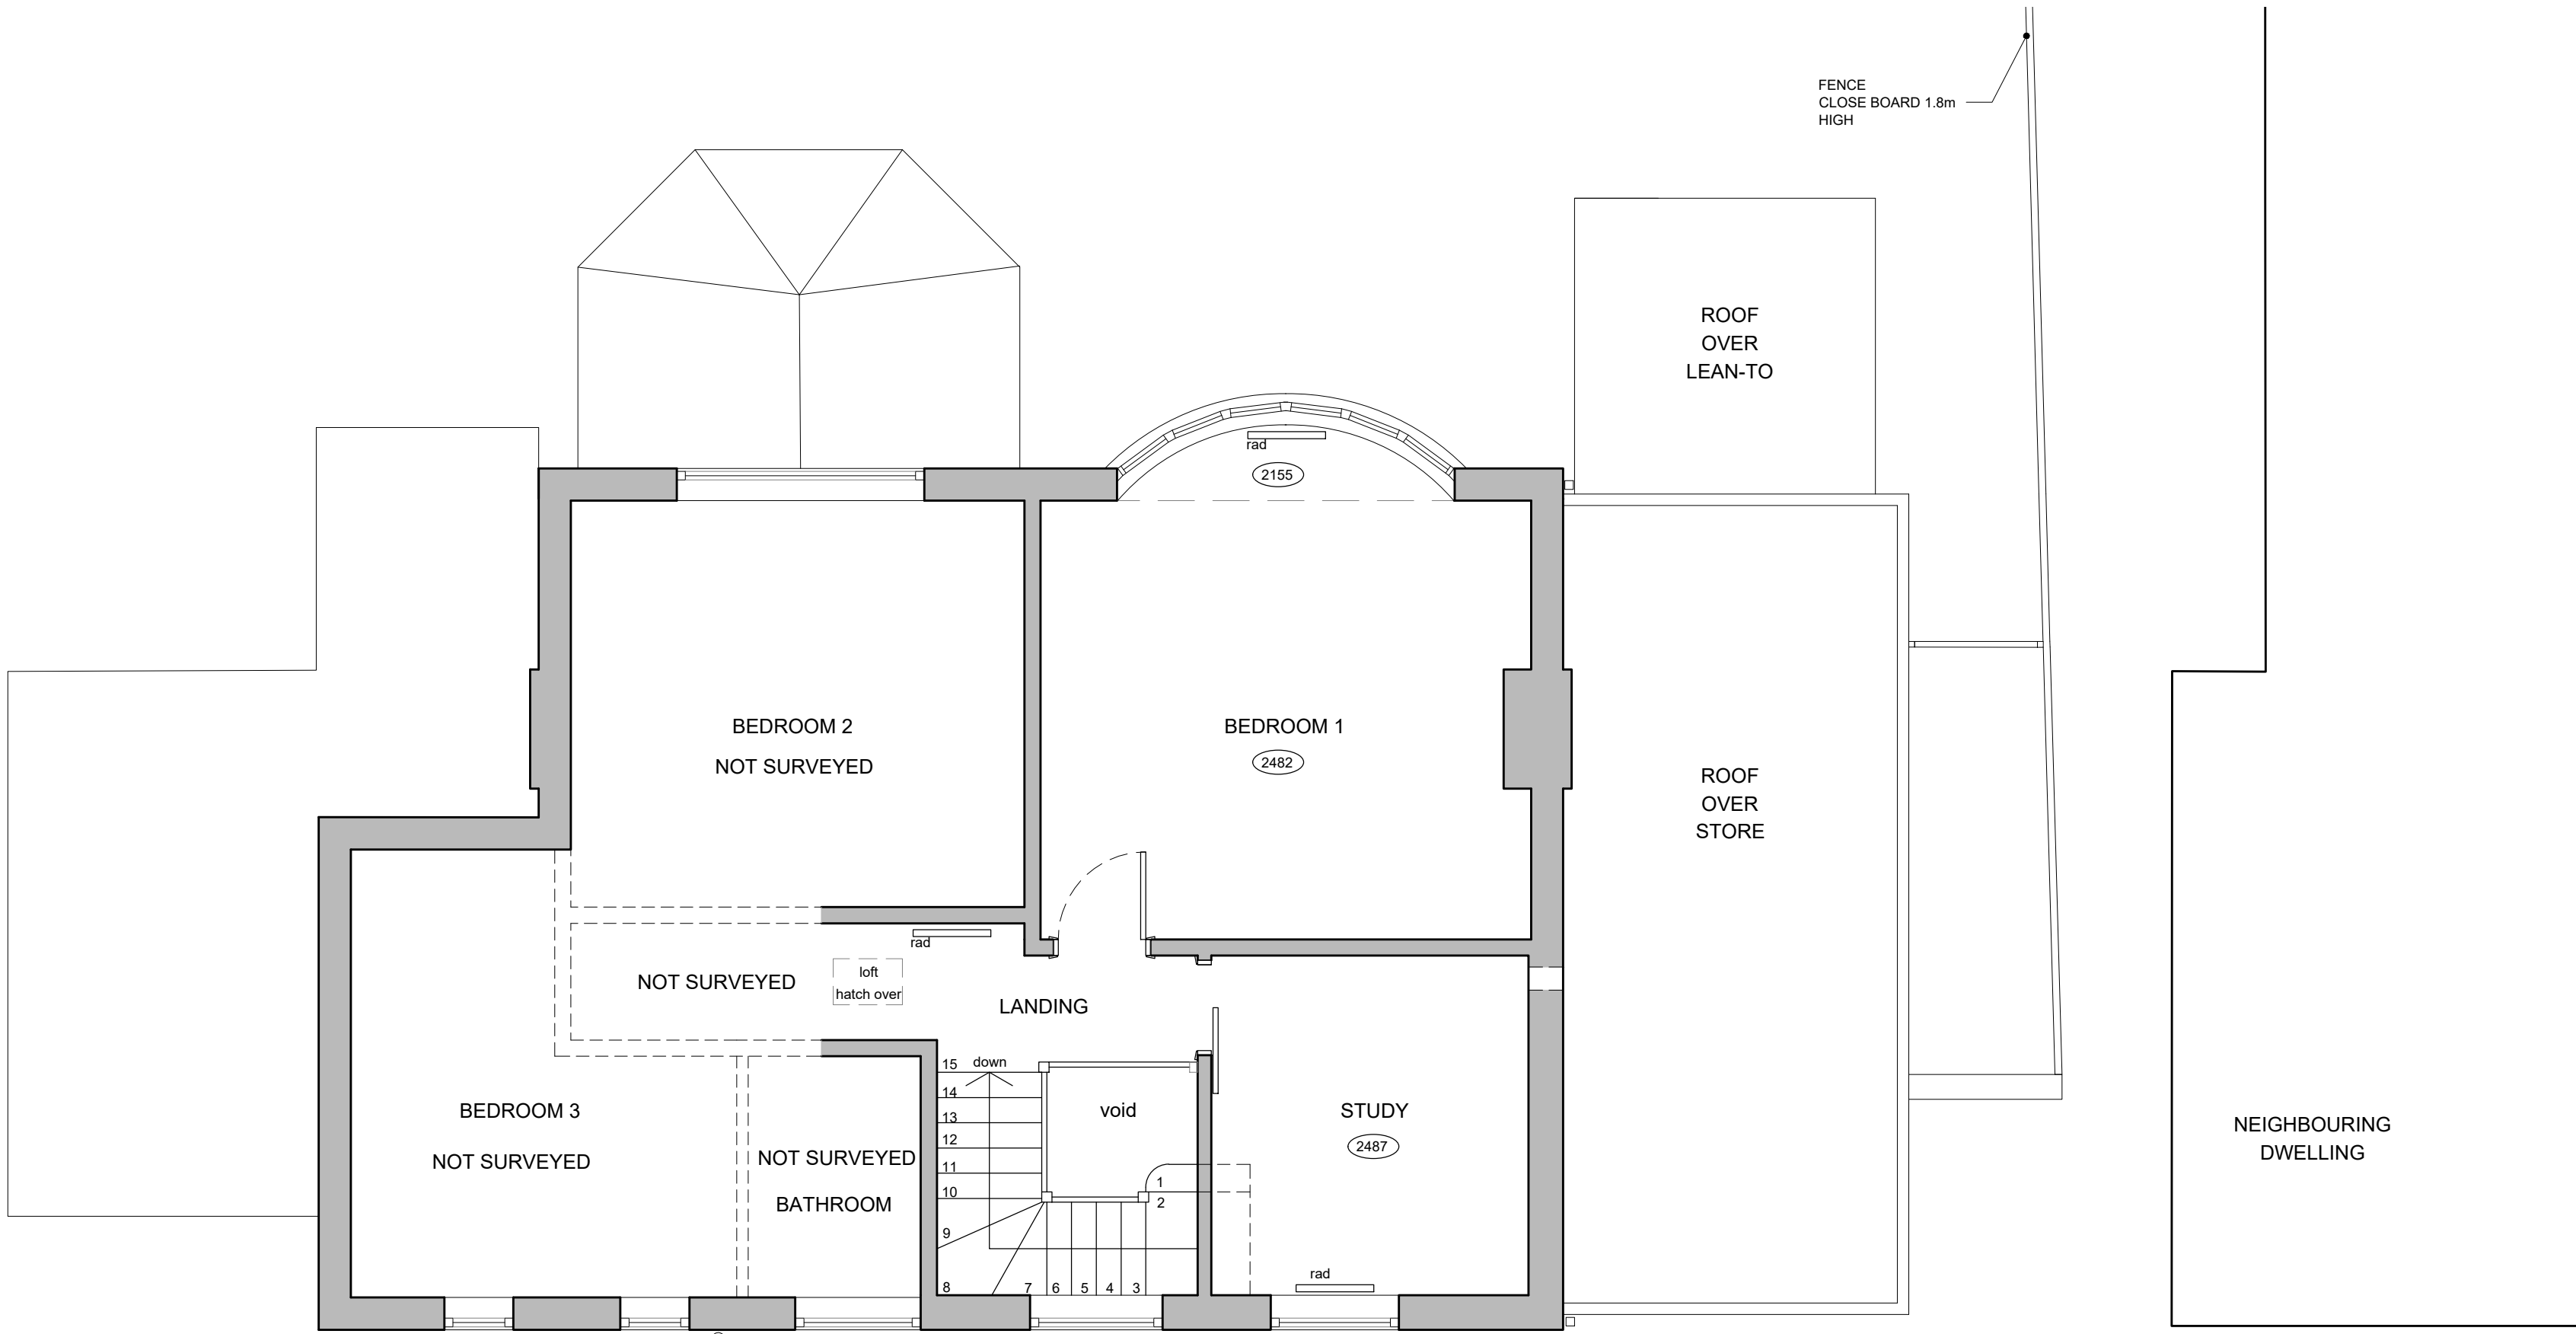

EXISTING FIRS FLOOR PLAN
SCALE 1:50

0 1m 2m 3m

Scale bar (1:50)

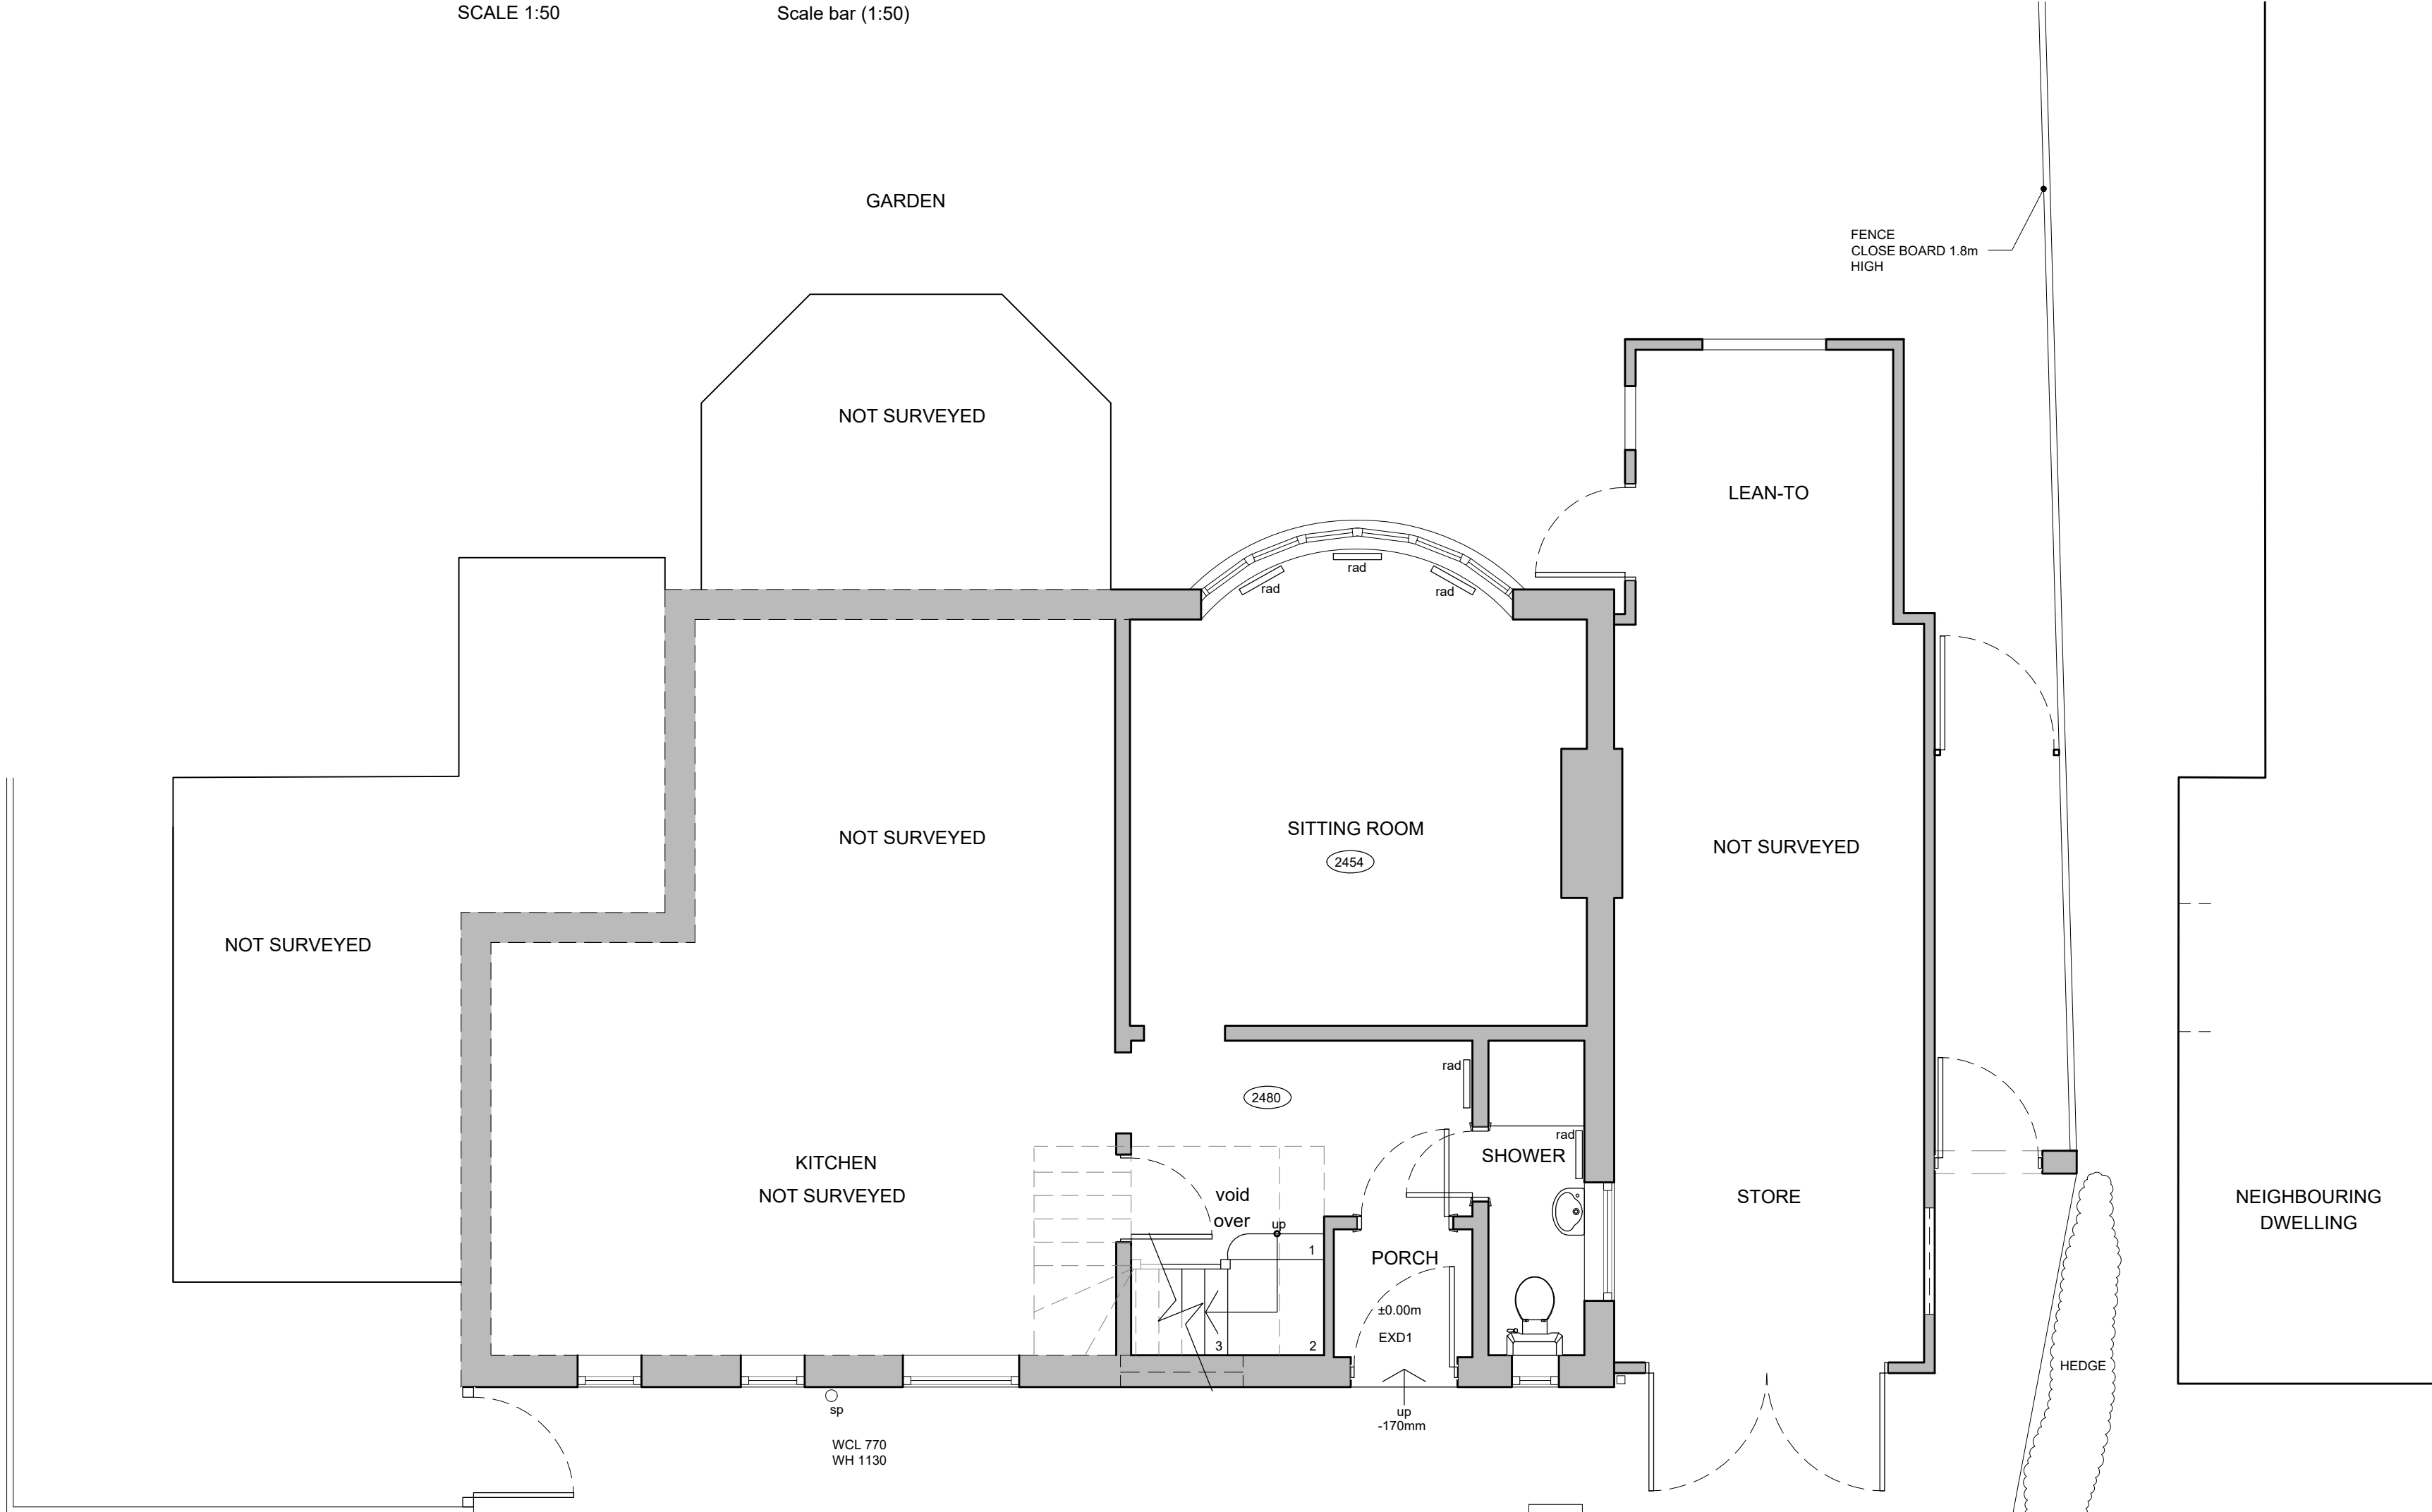

EXISTING GROUND FLOOR PLAN
SCALE 1:50

0 1m 2m 3m

Scale bar (1:50)

THIS DRAWING IS COPYRIGHT
Contractor must take site sizes

Any discrepancies between the
drawing and site conditions
should be reported to the
Principal Designer

NOTE:
THE SITE MUST BE INSPECTED AND CHECK
DIMENSIONS TAKEN PRIOR TO ANY WORK
BEING CARRIED OUT, ON OR OFF SITE.

Rev.	Date	Planning Issue	EK
Rev.	Date	Init	
CLIENT			
Mr and Mrs Grist			
PROJECT			
19 THE BREACH DEVIZES SIDE EXTENSION AND ASSOCIATED ALTERATIONS			
DRAWING			
LOCATION PLAN, EXISTING BLOCK PLAN, GROUND FLOOR AND FIRST FLOOR PLANS			
DRAWN:	Date:	20/01/2026	Scale: AS NOTED @ A1
EK			Rev. A
Drawing number: 4469-01			
DOLMAN			
ARCHITECTURAL DESIGNERS BUILDING SURVEYORS COST CONSULTANTS CDM PRINCIPAL DESIGNERS			
Sussex House Bath Road Devizes Wiltshire SN10 2AF			
Tel: 01380 729456 Web: www.dolmansurveyors.co.uk Email: info@dolmansurveyors.co.uk			