
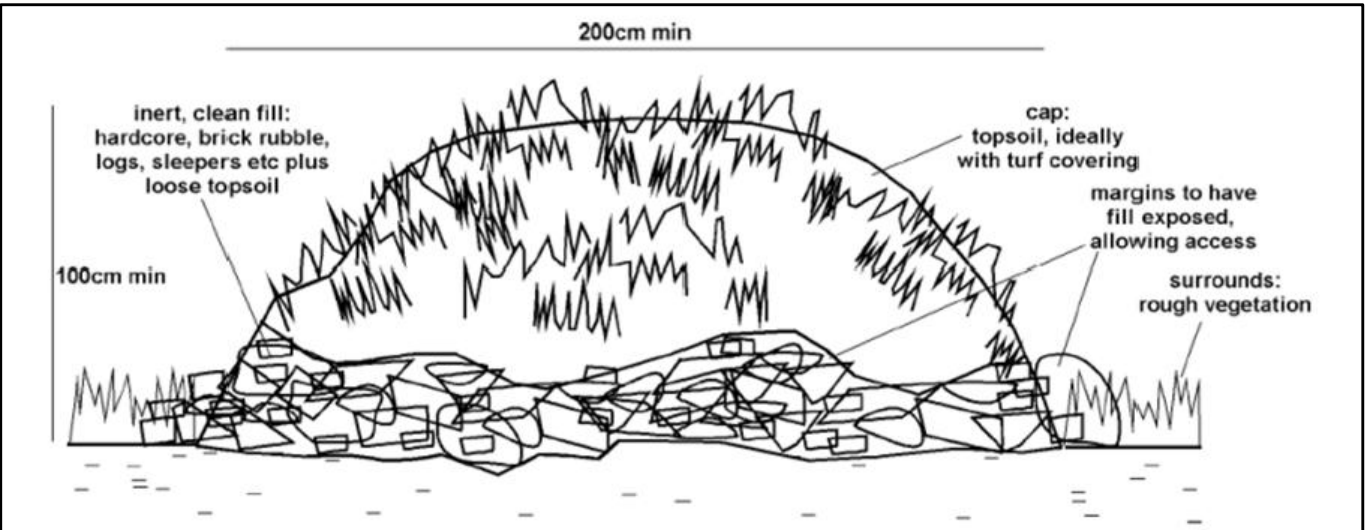


PROPOSED SITE PLAN [SCALE 1:500]

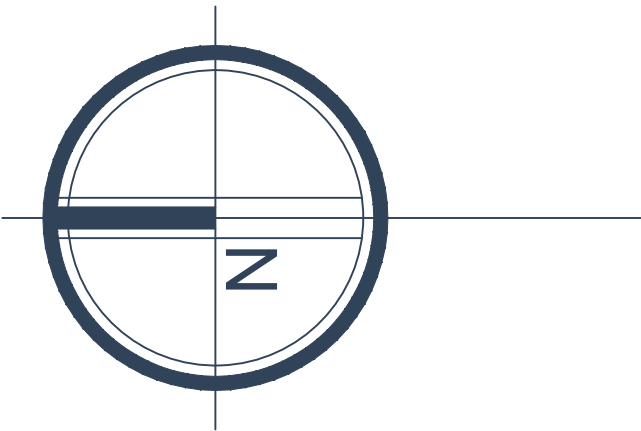

Example of the proposed log piles / hibernaculums

P06	Addition of log piles	05.06.2026
P05	Discrepancy in Red line boundary fixed	16.04.2026
P04	Change in description	02.02.2026
P03	Biodiversity additions	22.12.2025
P02	Changes in layout	29.10.2025
P01	First Issue	20.10.2025

Drawn by	Checked by	Date created
MC	DW	September 2025

Project
AGM 2025 039
Ashley Stables, Box, Corsham, SN13 8AN.
Installation of an outdoor Riding Manège, a supporting temporary Log Cabin and extending the existing barn.

Title
Proposed Site Plan

Drawing No.	Revision No.
2025_039_05	P06

Scale
1:500 @ A1

ARENA GLOBAL MANAGEMENT
PLANNING CONSULTANTS
Suite 2, 5 Argyle Street, Bath, BA2 4BA
info@agm-ld.co.uk

