




NOTES
Do not scale. Contractor or subcontractor to check all dimensions on site before building or manufacture.
Any discrepancies between site, drawing or specification to be reported to the architect immediately.
The measurements for neighboring properties are not (unless noted otherwise) part of the measured survey but have been drawn with some approximation based on OS or other information available.

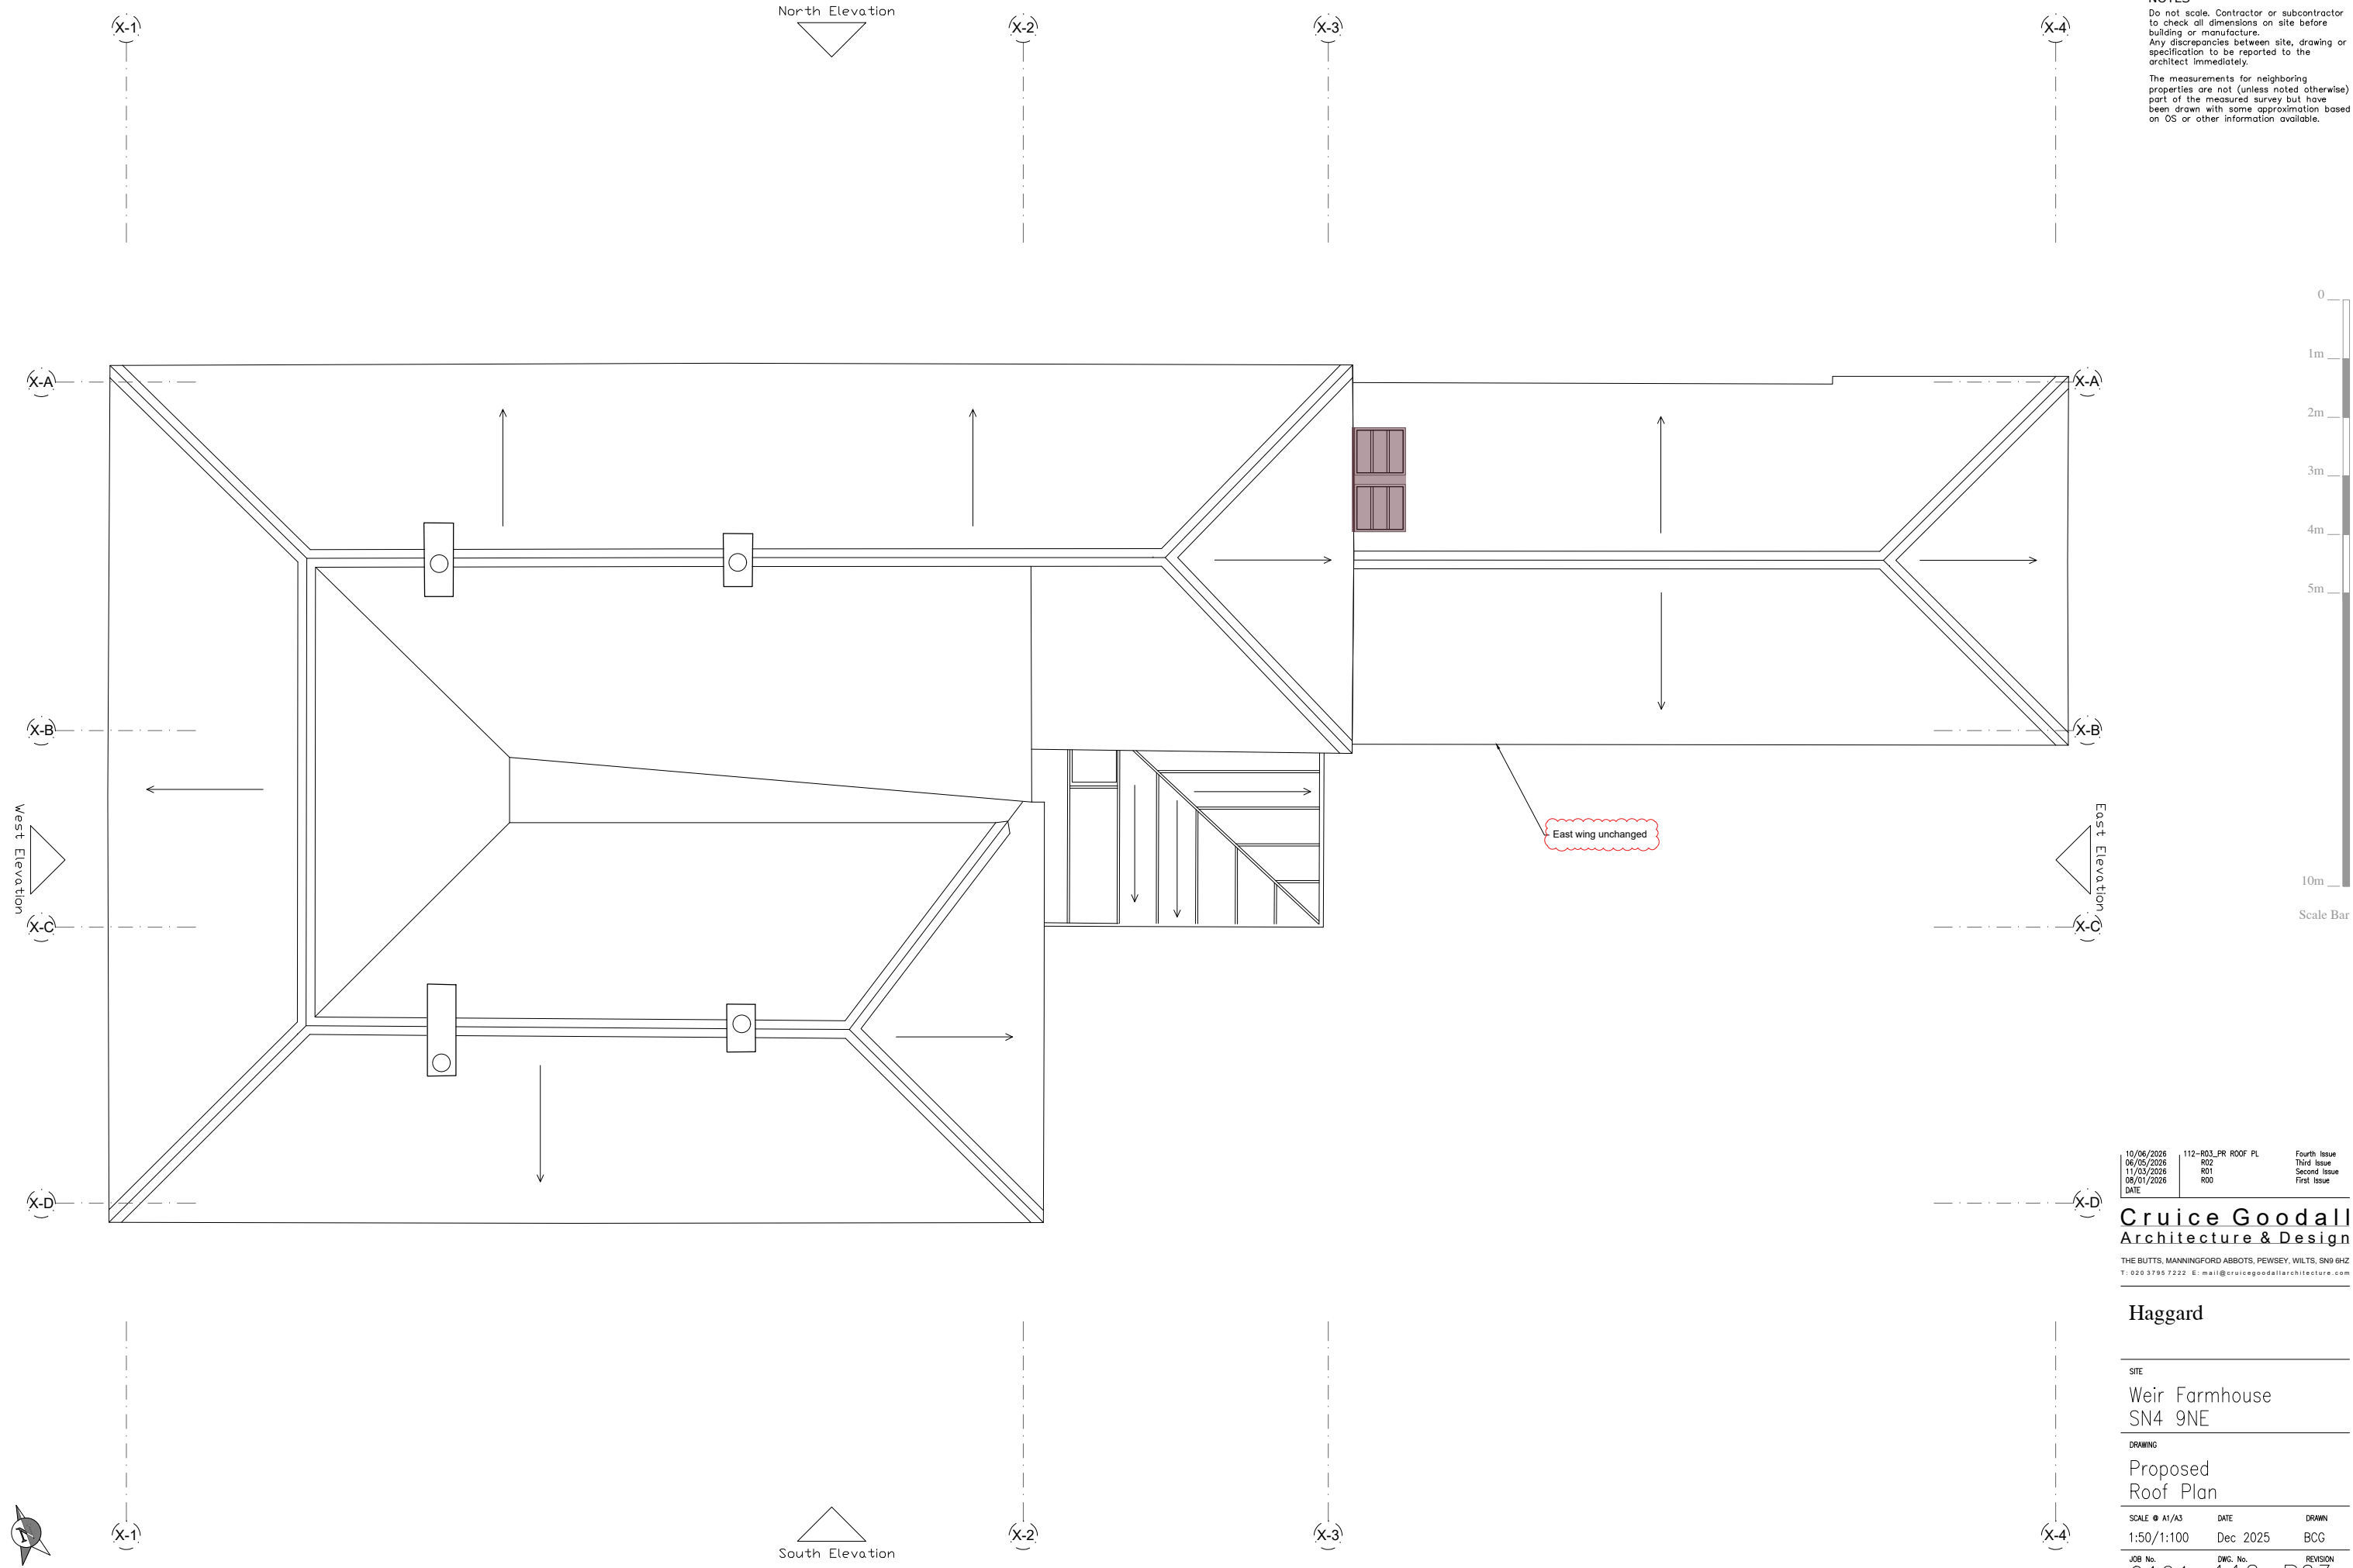

Proposed Roof Plan - 1:50(A1) - 1:100(A3)

c:\users\peter\documents\dropbox\haggard\121-hf - haggard\02 base drawings\121-hf - Printed - 10/06/2026 16:12:37 by Peter S

10/06/2026	112-R03_PR ROOF PL	Fourth Issue
06/05/2026	R02	Third Issue
11/03/2026	R01	Second Issue
08/01/2026	R00	First Issue
DATE		

Cruice Goodall
Architecture & Design

THE BUTTS, MANNINGFORD ABBOTS, PEWSEY, WILTS, SN9 6HZ
T: 020 3795 7222 E: mail@cruicegoodallarchitecture.com

Haggard

SITE
Weir Farmhouse
SN4 9NE

DRAWING
Proposed
Roof Plan

SCALE @ A1/A3	DATE	DRAWN
1:50/1:100	Dec 2025	BCG

JOB No.	DWG. No.	REVISION
0121-112-R03		