




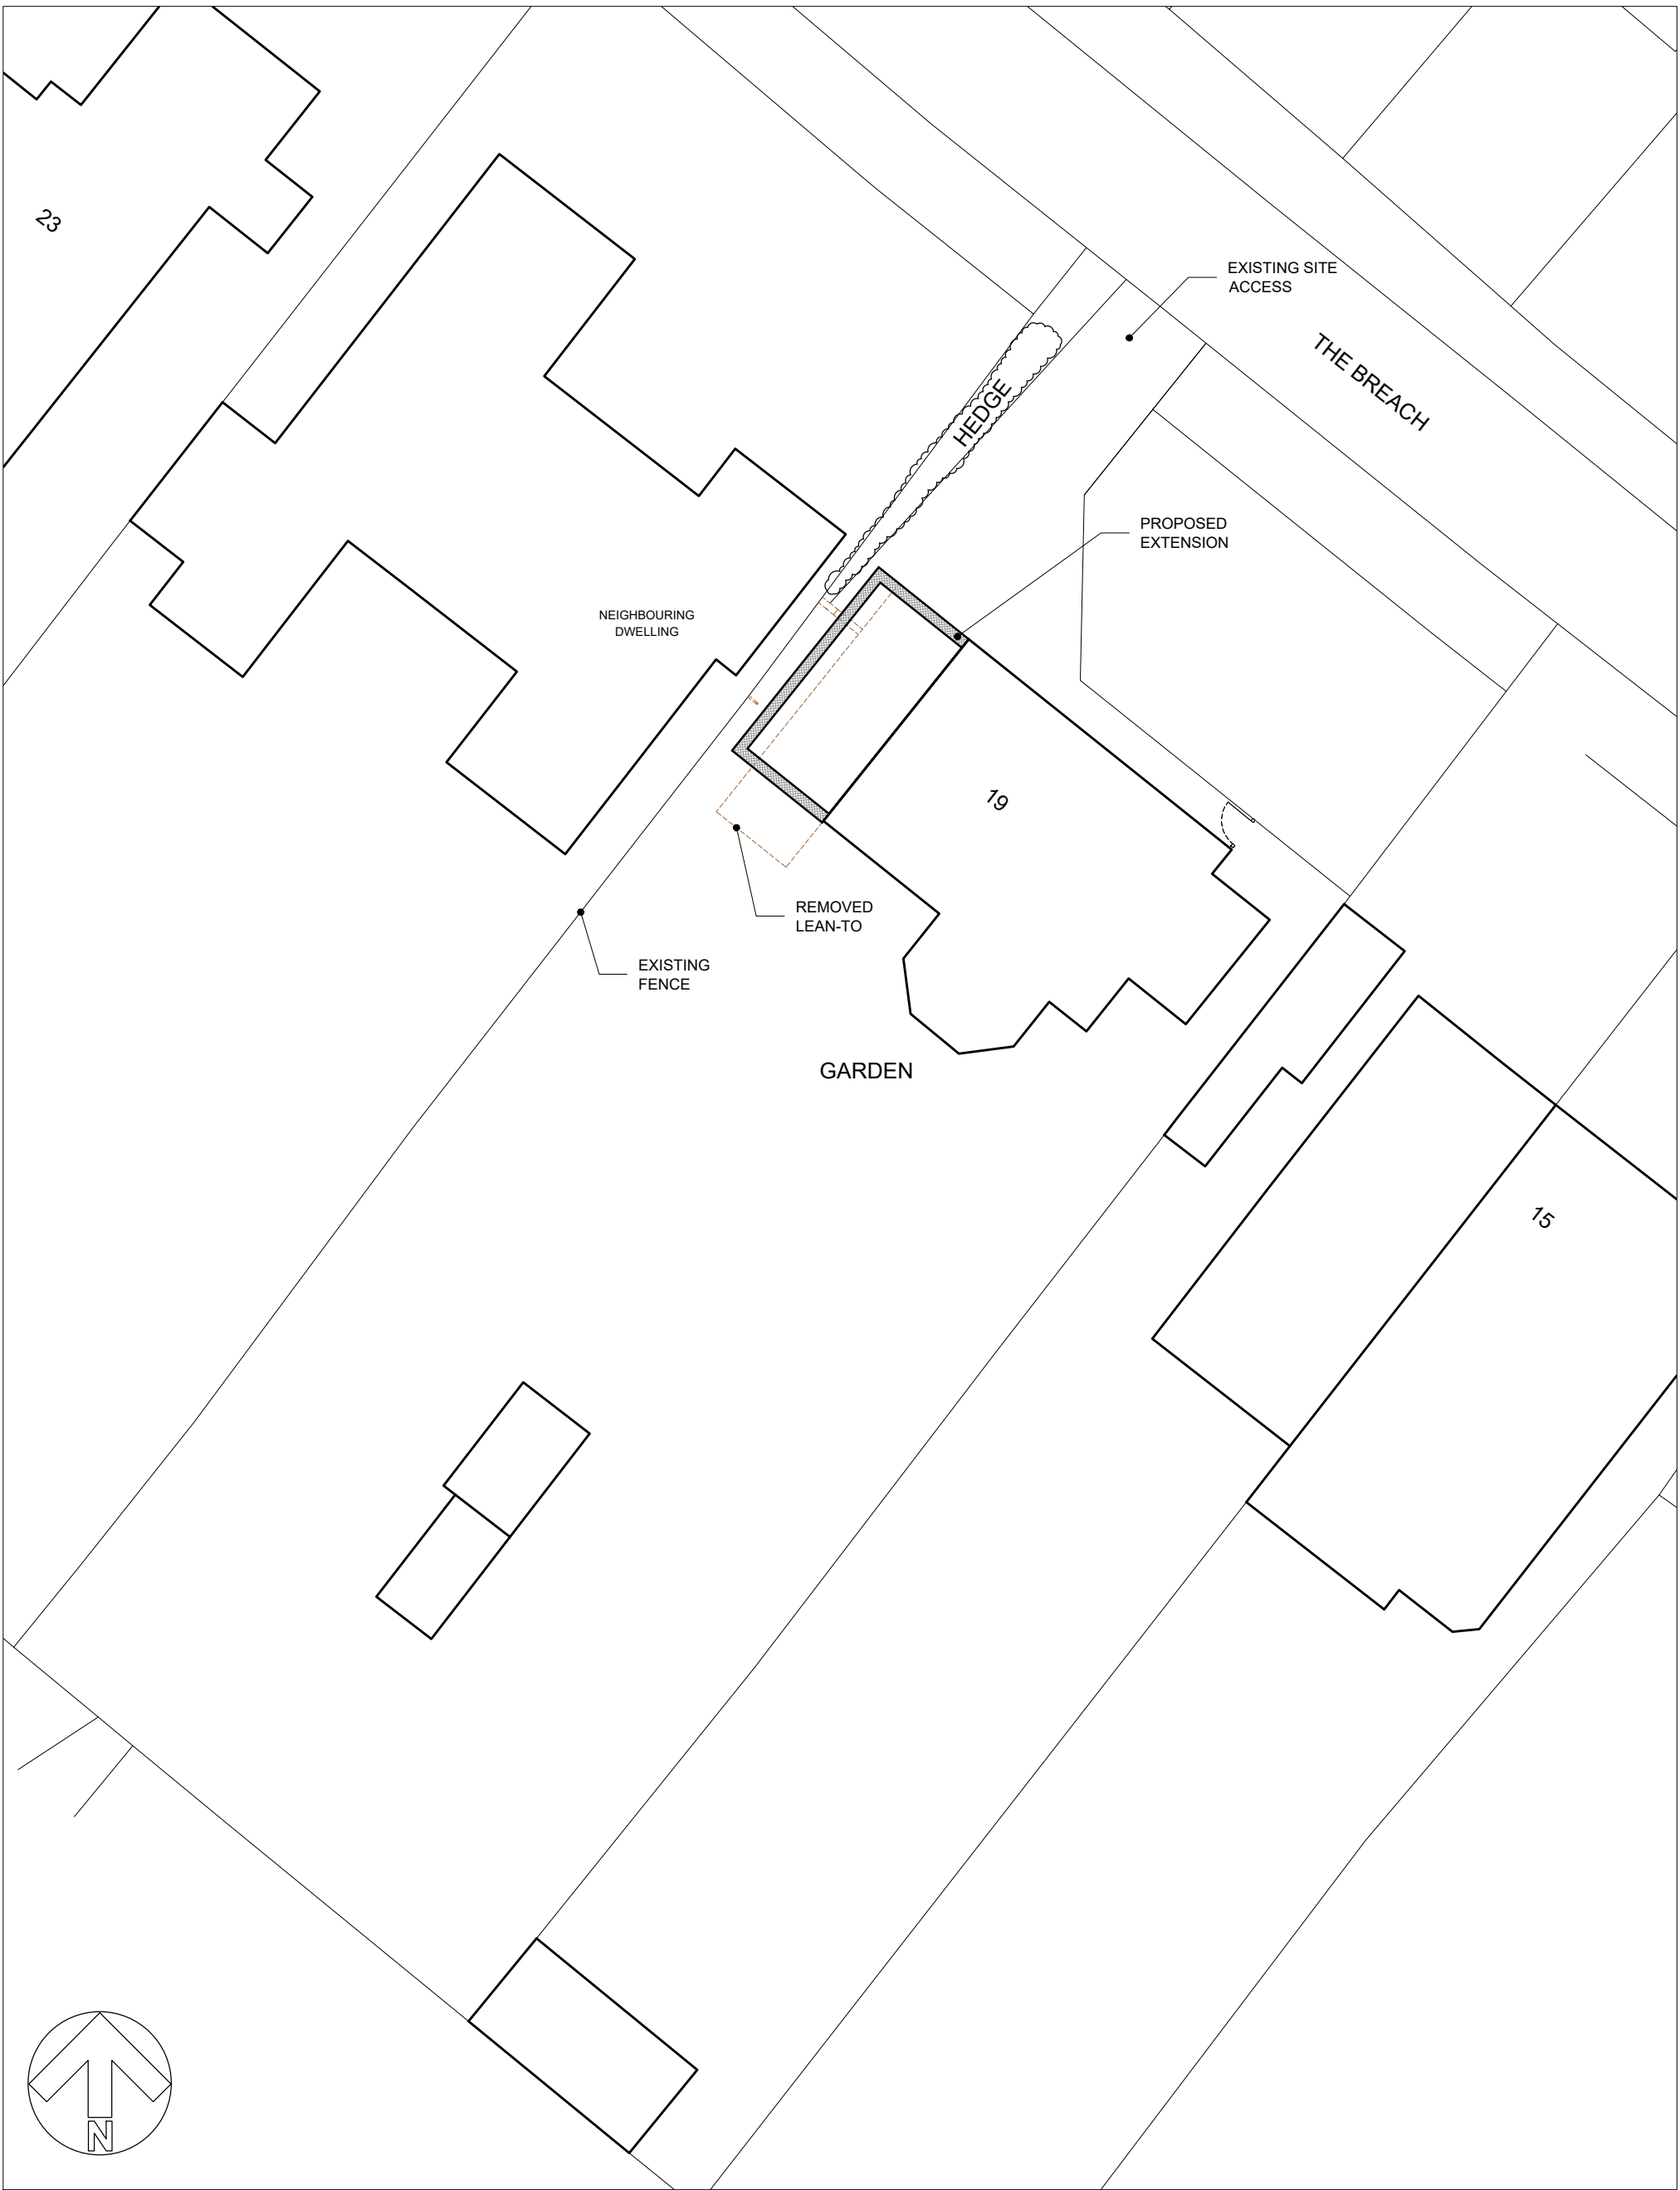


PROPOSED
SITE PLAN
SCALE 1:200

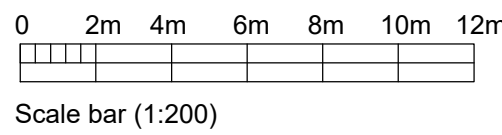


Scale bar (1:200)

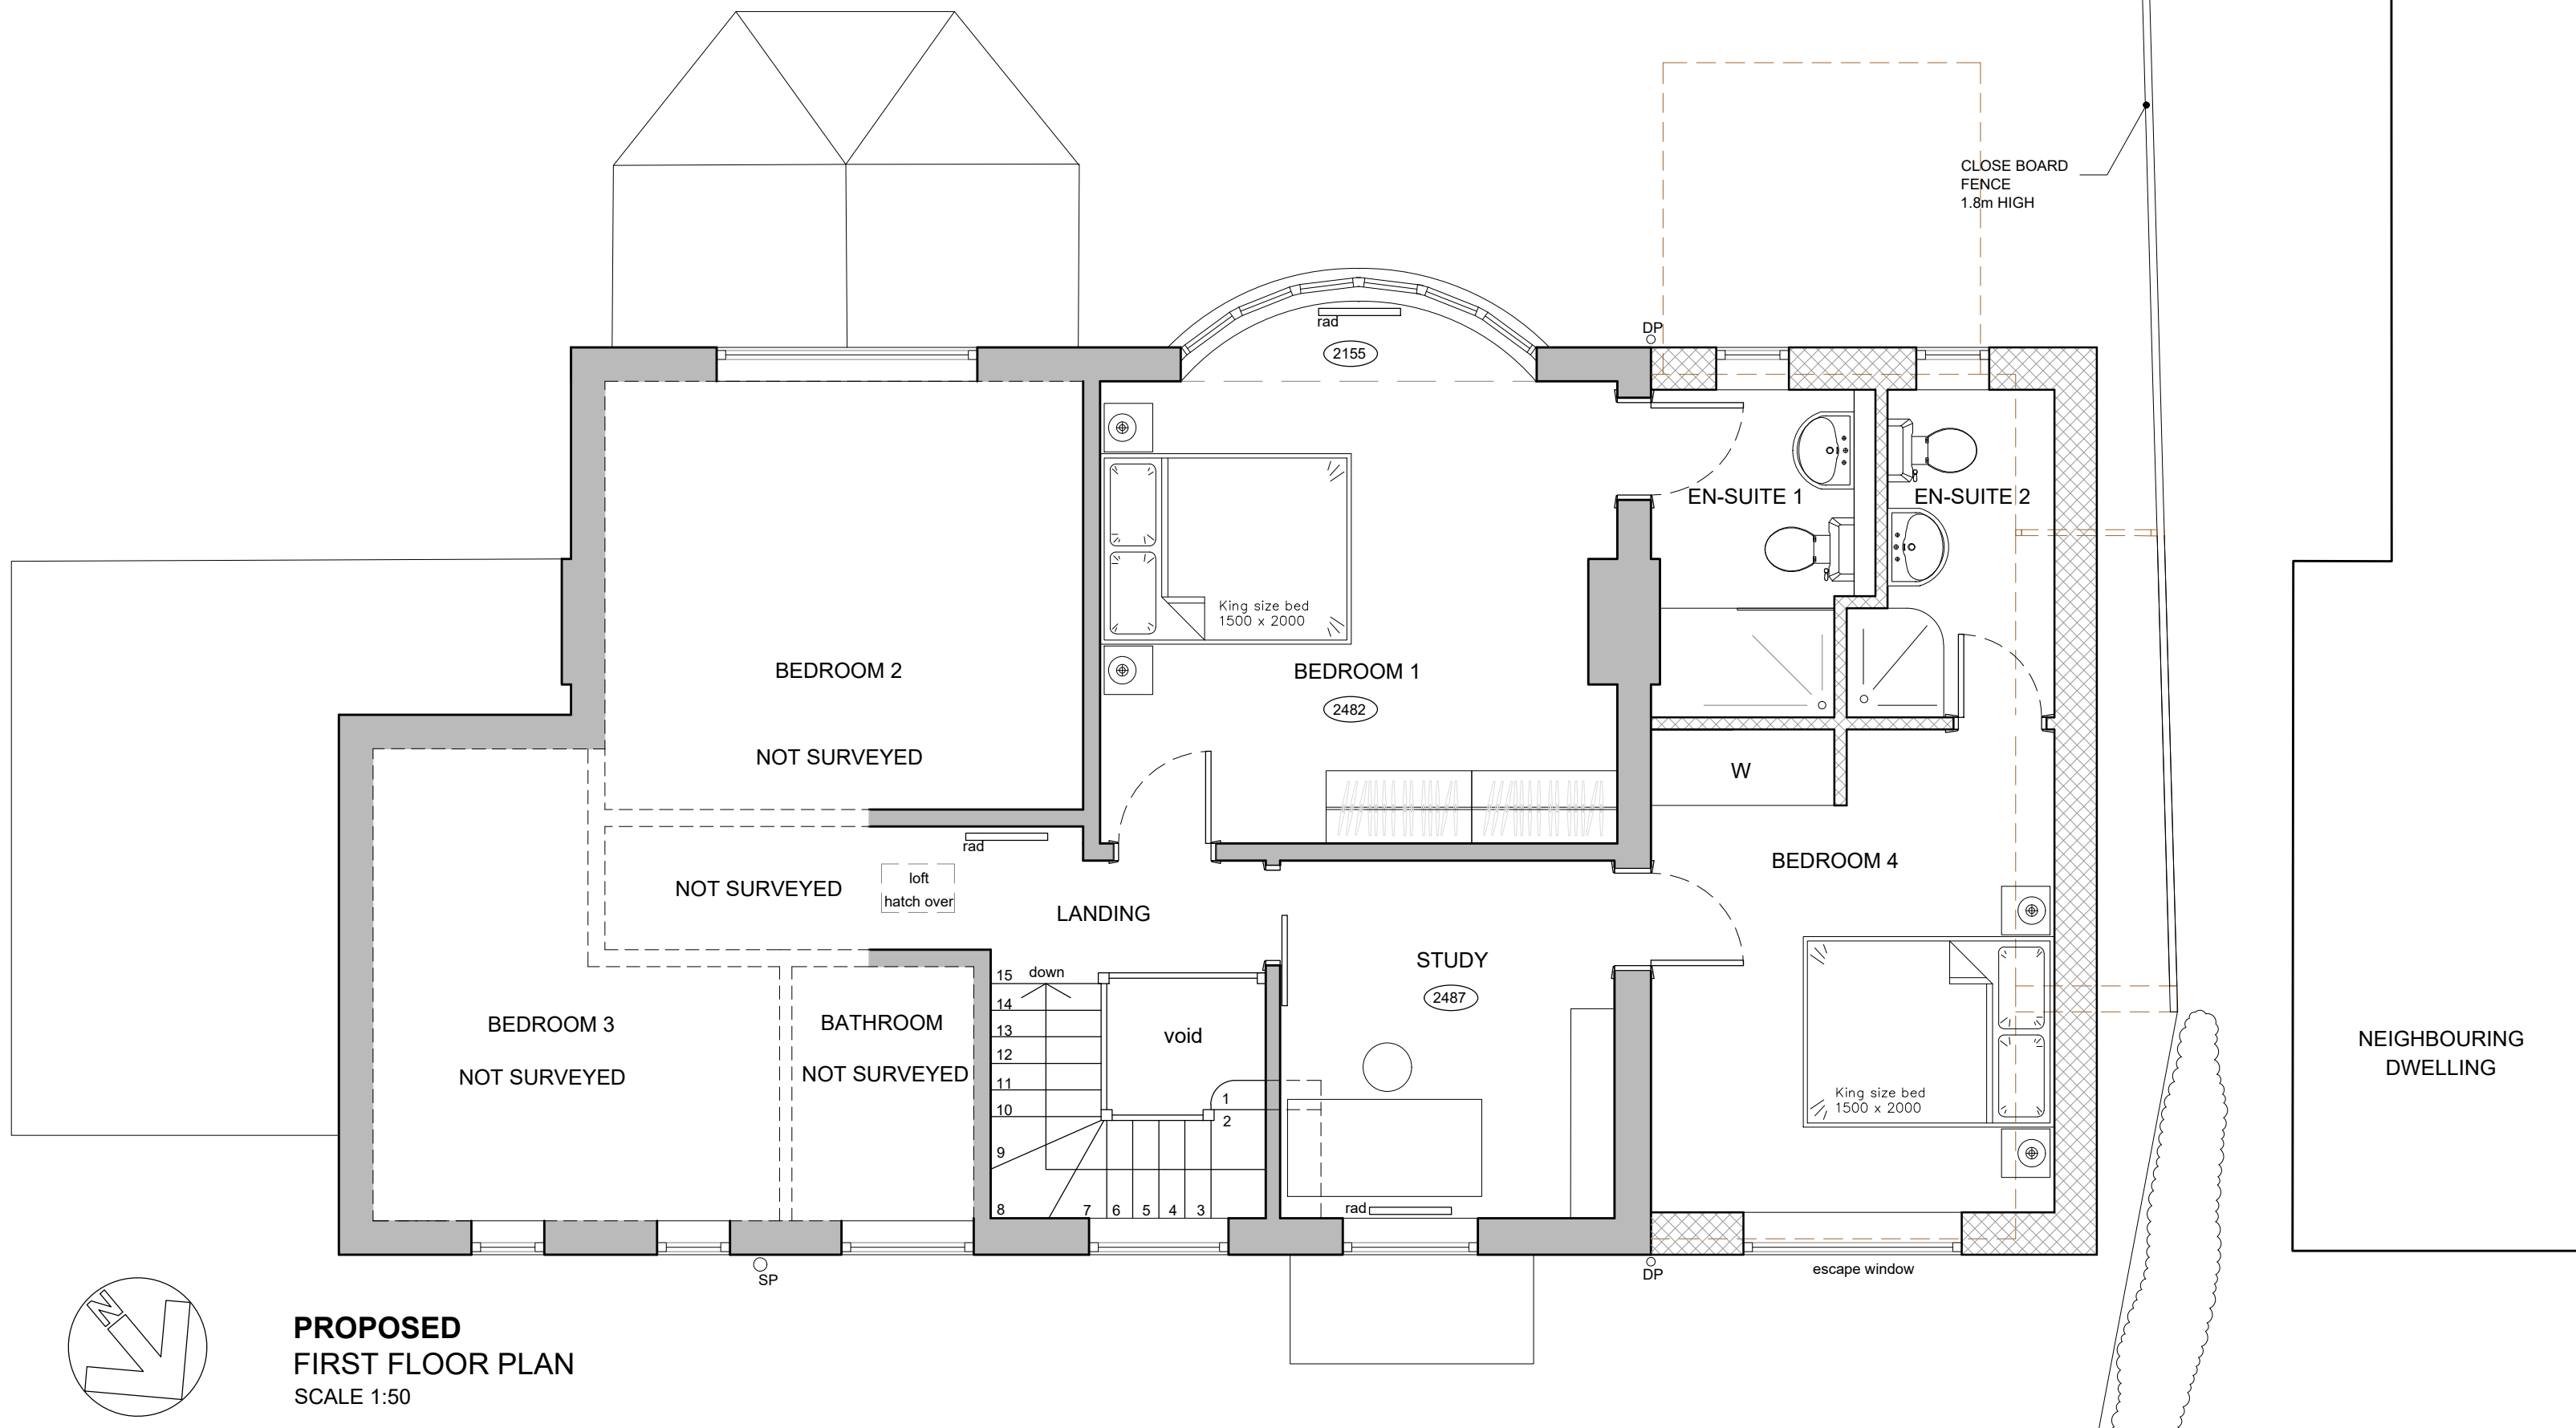

PROPOSED
FIRST FLOOR PLAN
SCALE 1:50

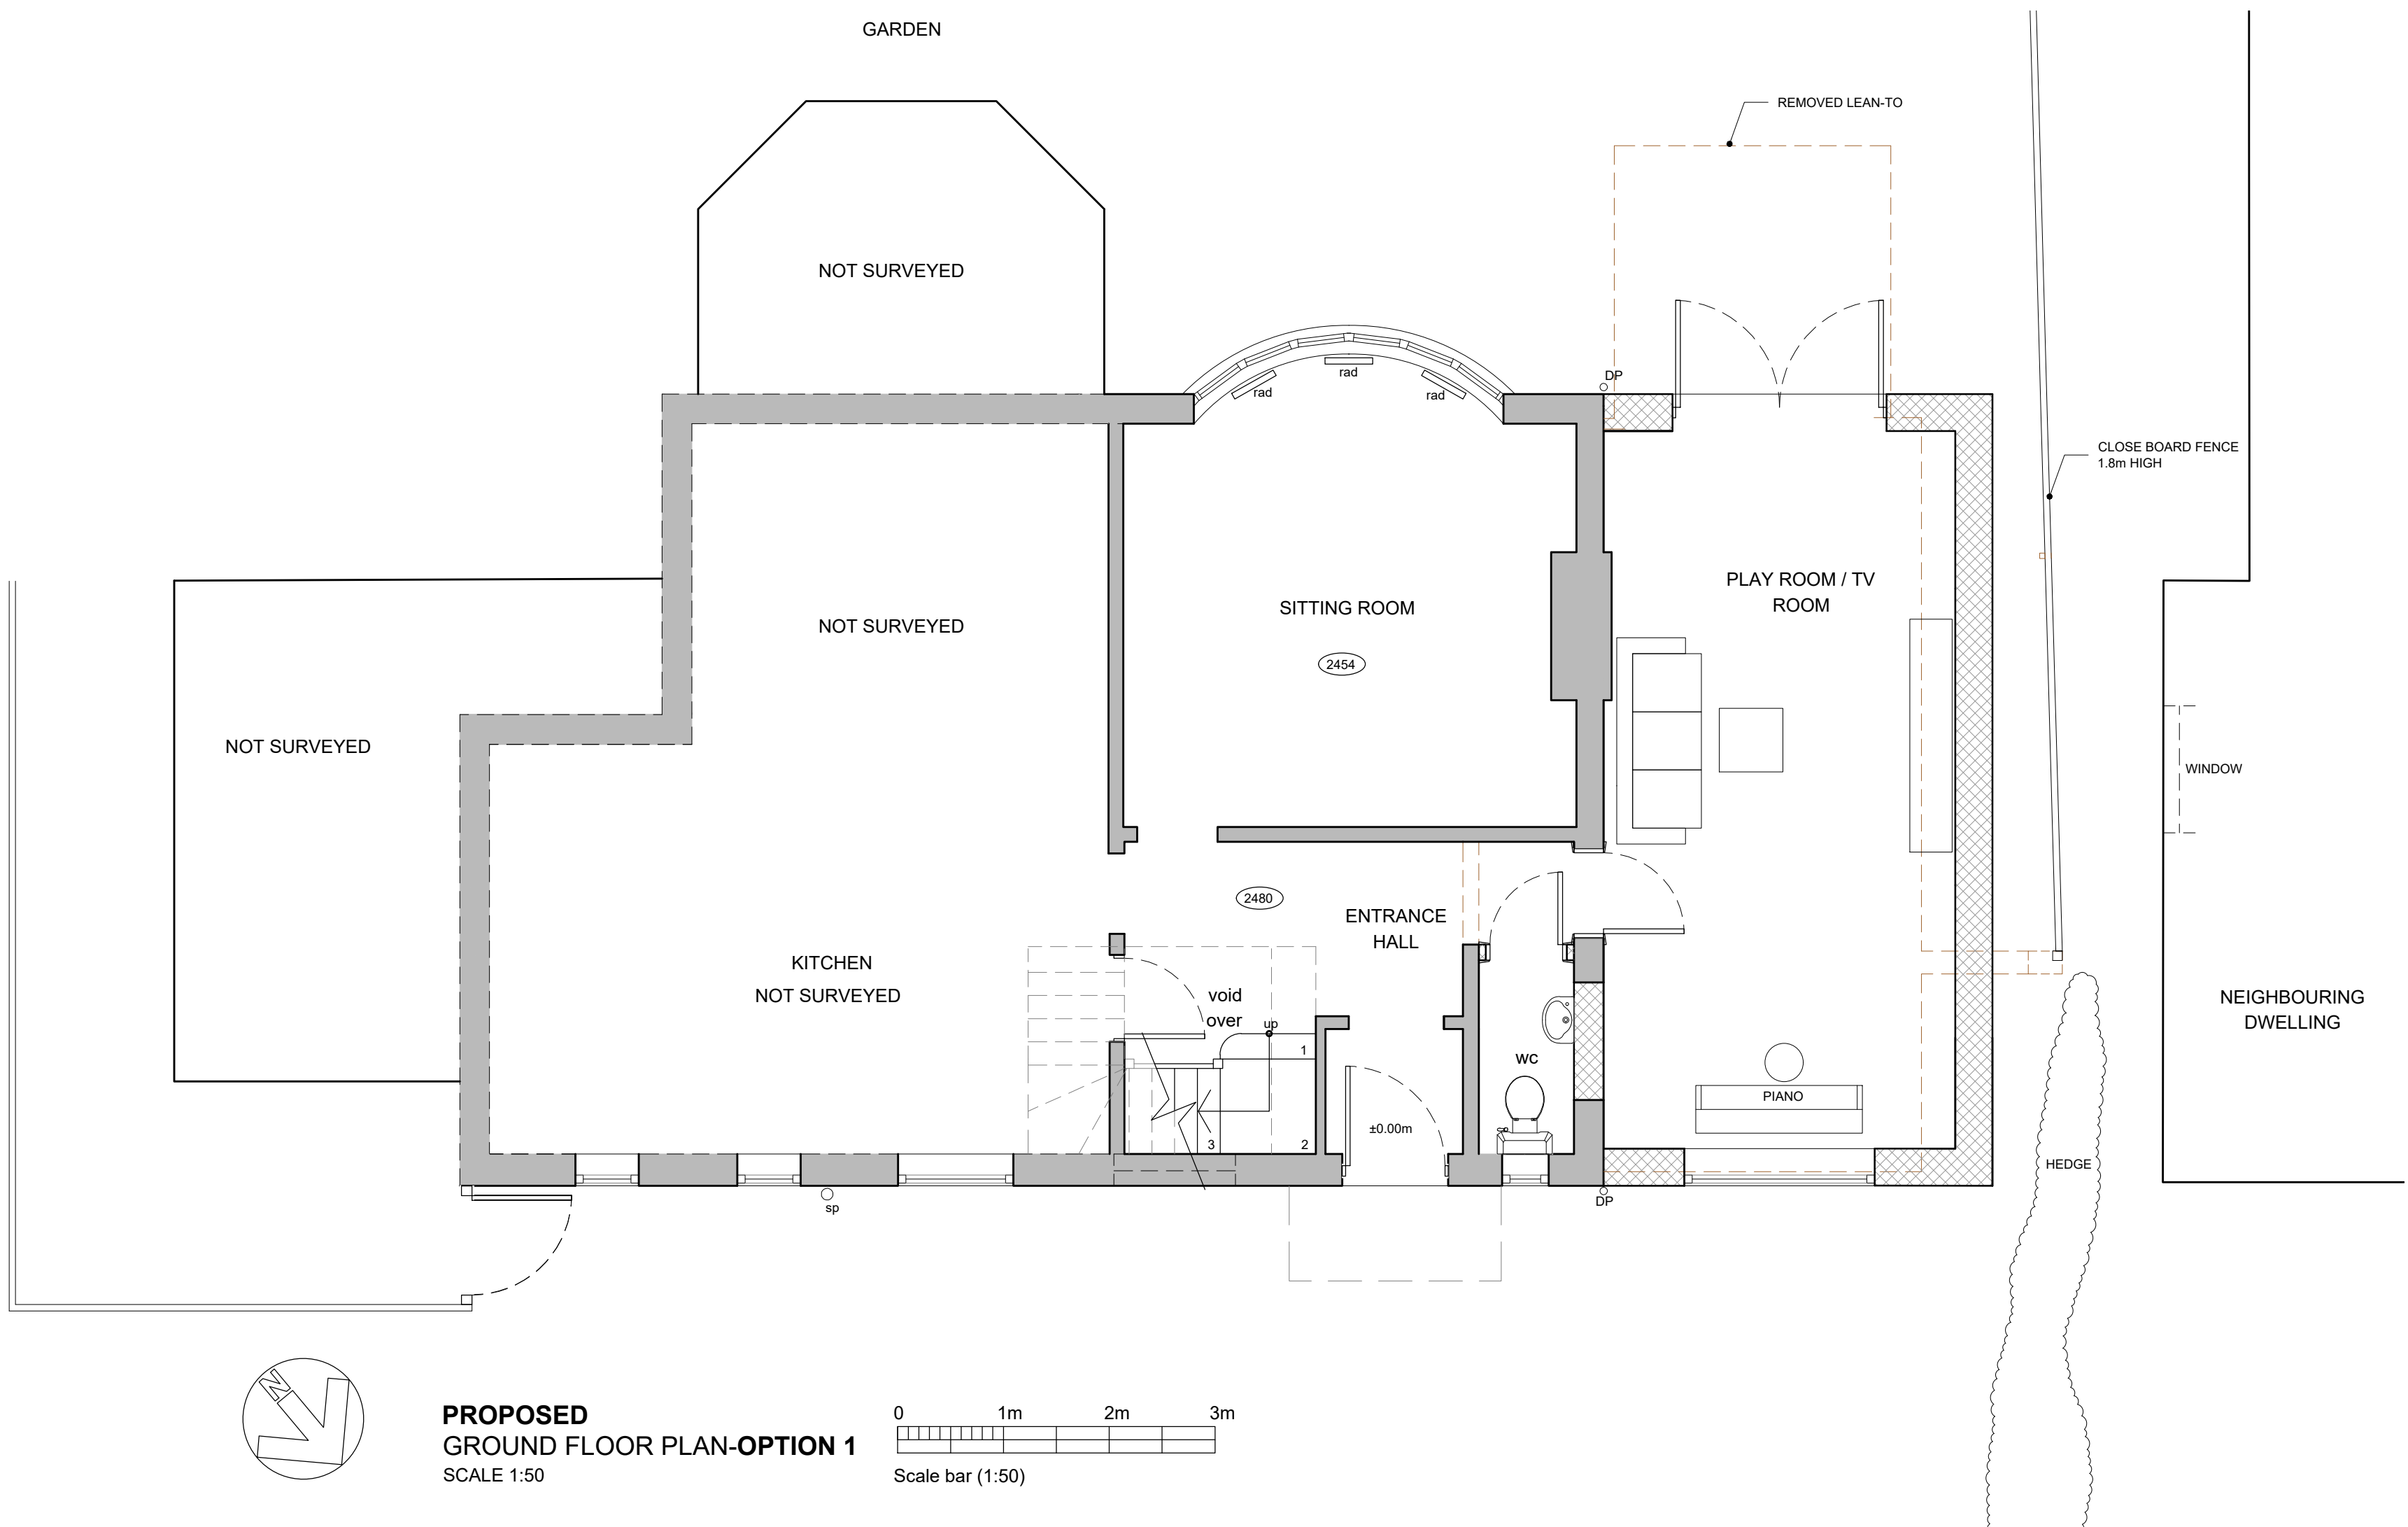

PROPOSED
GROUND FLOOR PLAN-OPTION 1
SCALE 1:50

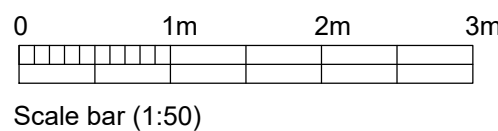

Scale bar (1:50)

THIS DRAWING IS COPYRIGHT
Contractor must take site sizes

Any discrepancies between the
drawing and site conditions
should be reported to the
Principal Designer

NOTE:
THE SITE MUST BE INSPECTED AND CHECK
DIMENSIONS TAKEN PRIOR TO ANY WORK
BEING CARRIED OUT, ON OR OFF SITE.

KEY	
	EXISTING WALL
	REMOVAL/DEMOLITIONS
	PROPOSED WALL

A	10/06/26	Planning Issue	EK
Rev.	Date		Init

CLIENT		Mr and Mrs Grist	
PROJECT		19 THE BREACH DEVIZES SIDE EXTENSION AND ASSOCIATED ALTERATIONS	
DRAWING		PROPOSED GROUND FLOOR AND FIRST FLOOR PLANS	
DRAWN:	Date:	Scale:	AS NOTED @ A1
EK	24/02/2026		
Drawing number:	4469-03	Rev.	A
DOLMAN			
ARCHITECTURAL DESIGNERS		BUILDING SURVEYORS	
COST CONSULTANTS		CDM PRINCIPAL DESIGNERS	
Sussex House		Tel: 01380 729456	
Bath Road		Web: www.dolmansurveyors.co.uk	
Devizes		Email: info@dolmansurveyors.co.uk	
Wiltshire SN10 2AF			