



FRONT ELEVATION
Scale 1:100




SIDE ELEVATION
Scale 1:100




REAR ELEVATION
Scale 1:100




SIDE ELEVATION
Scale 1:100

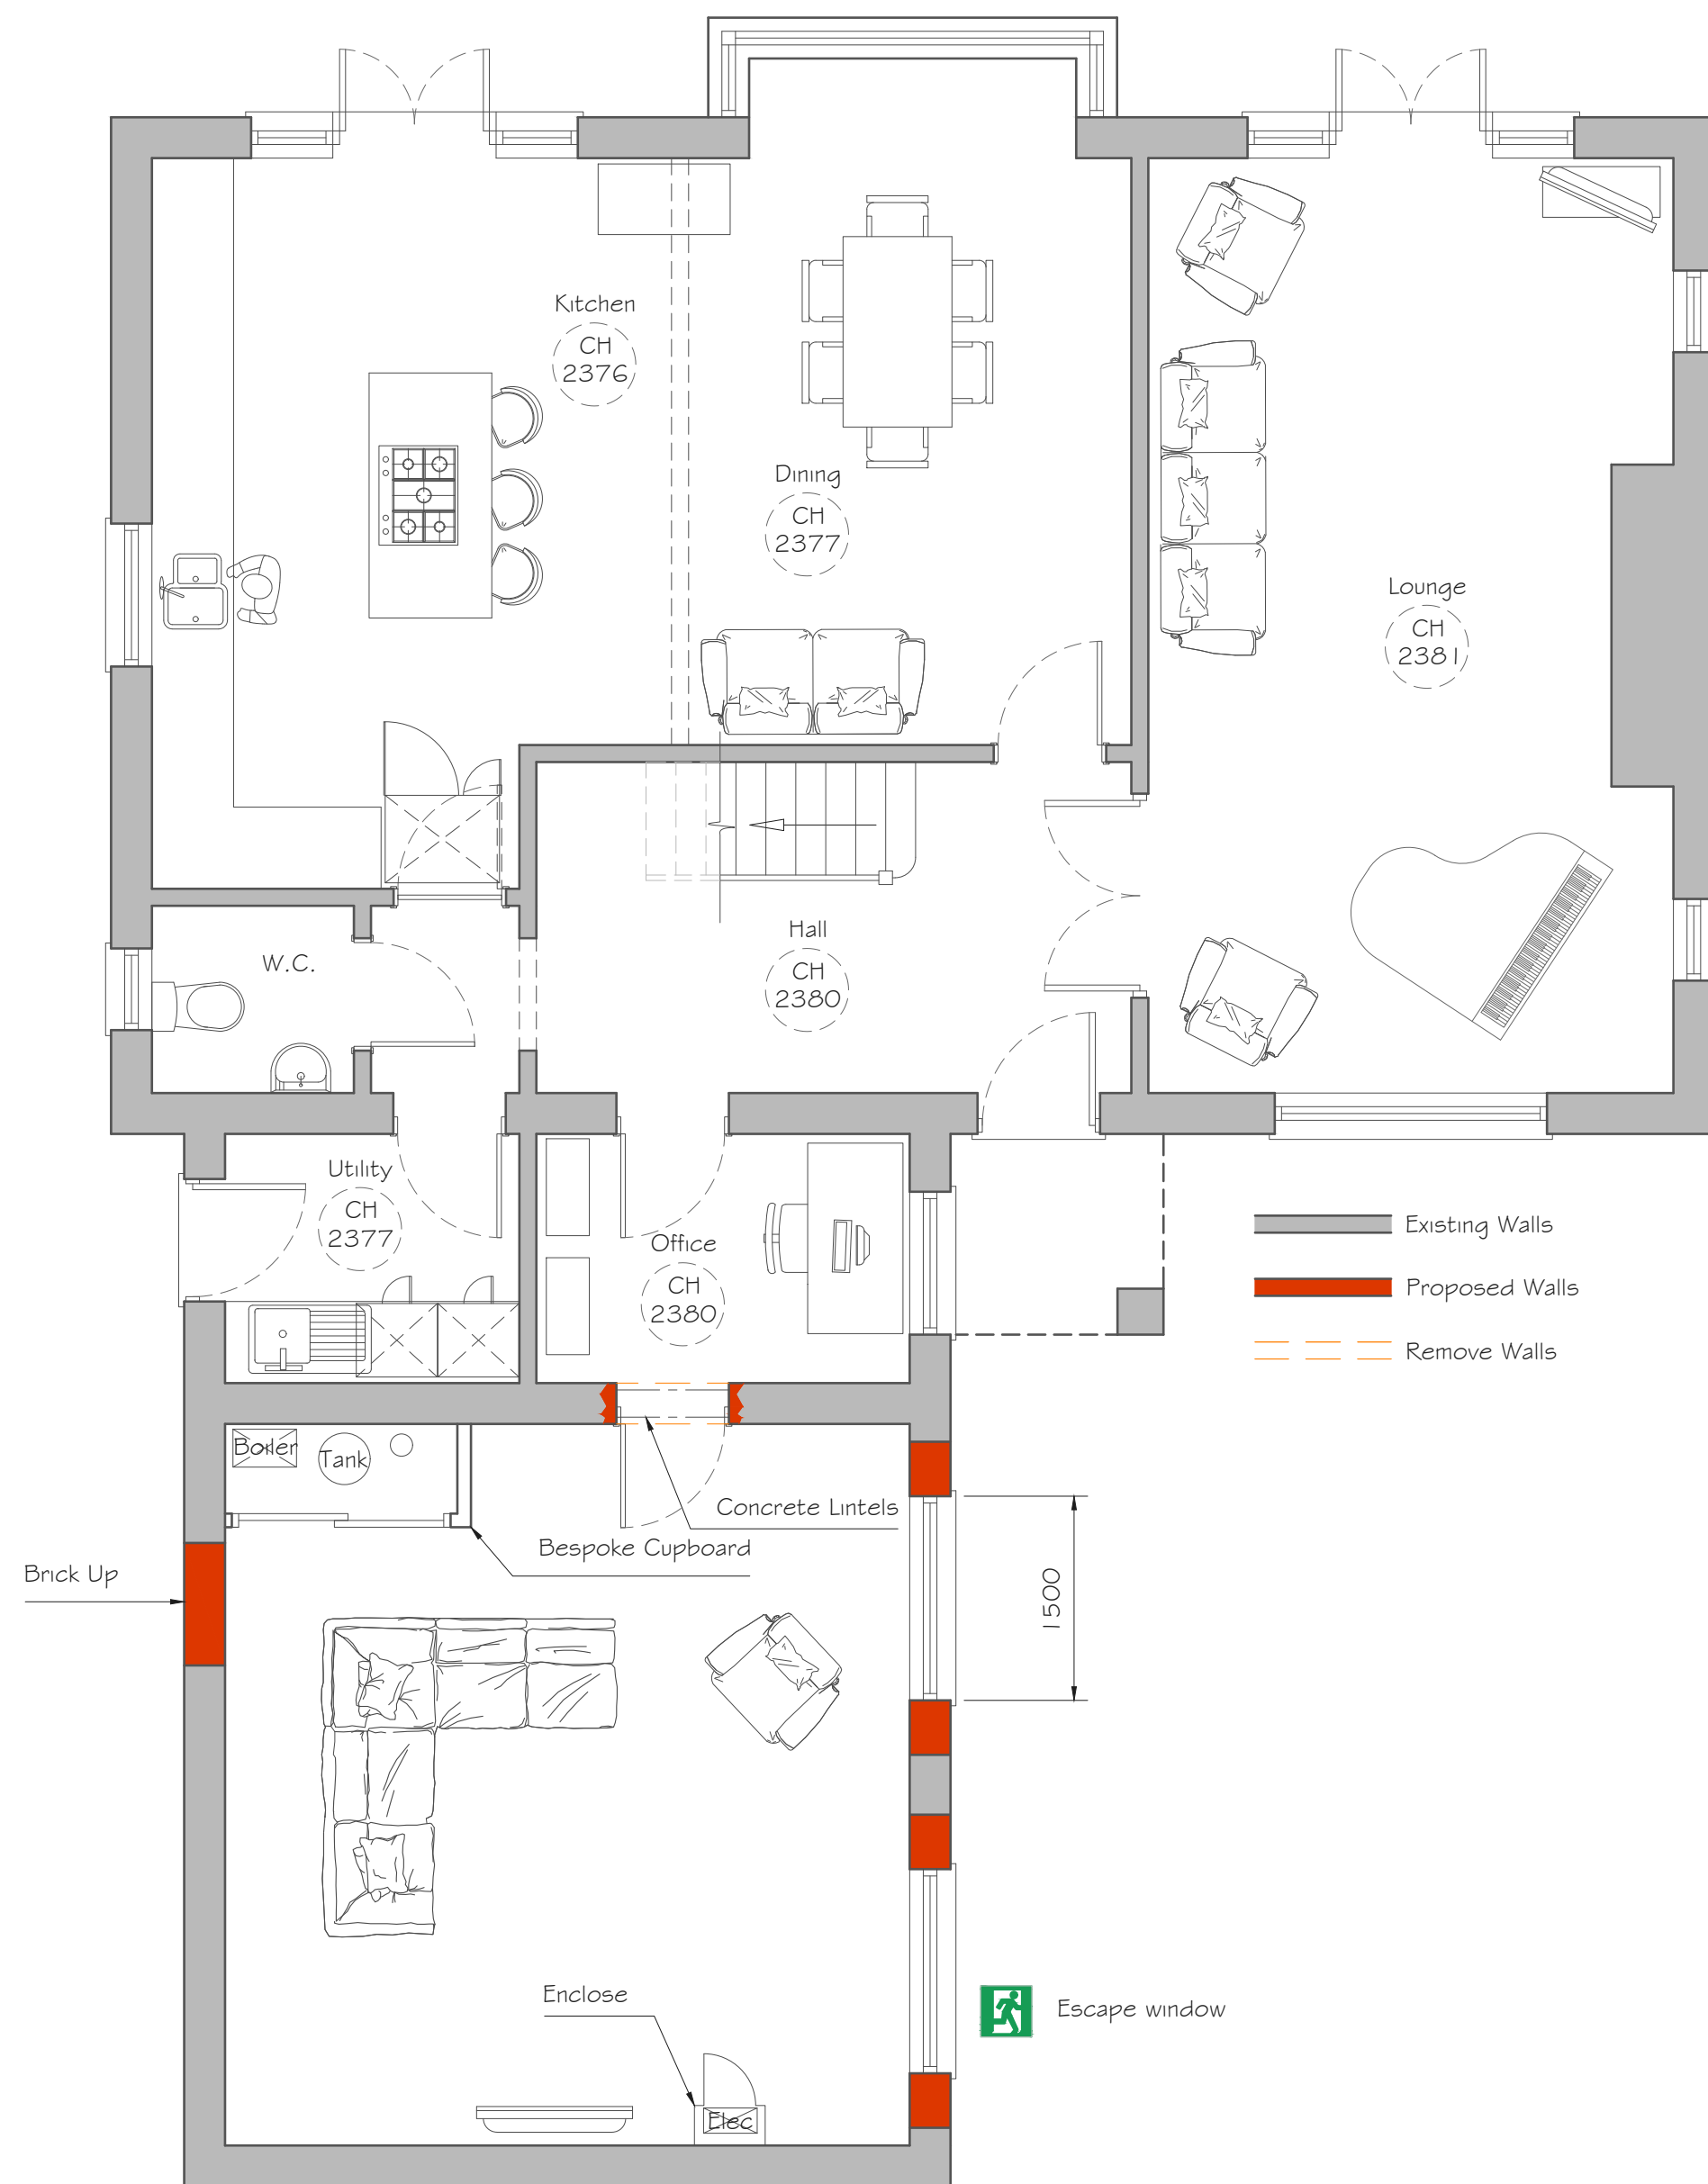


GROUND FLOOR PLAN
Scale 1:50

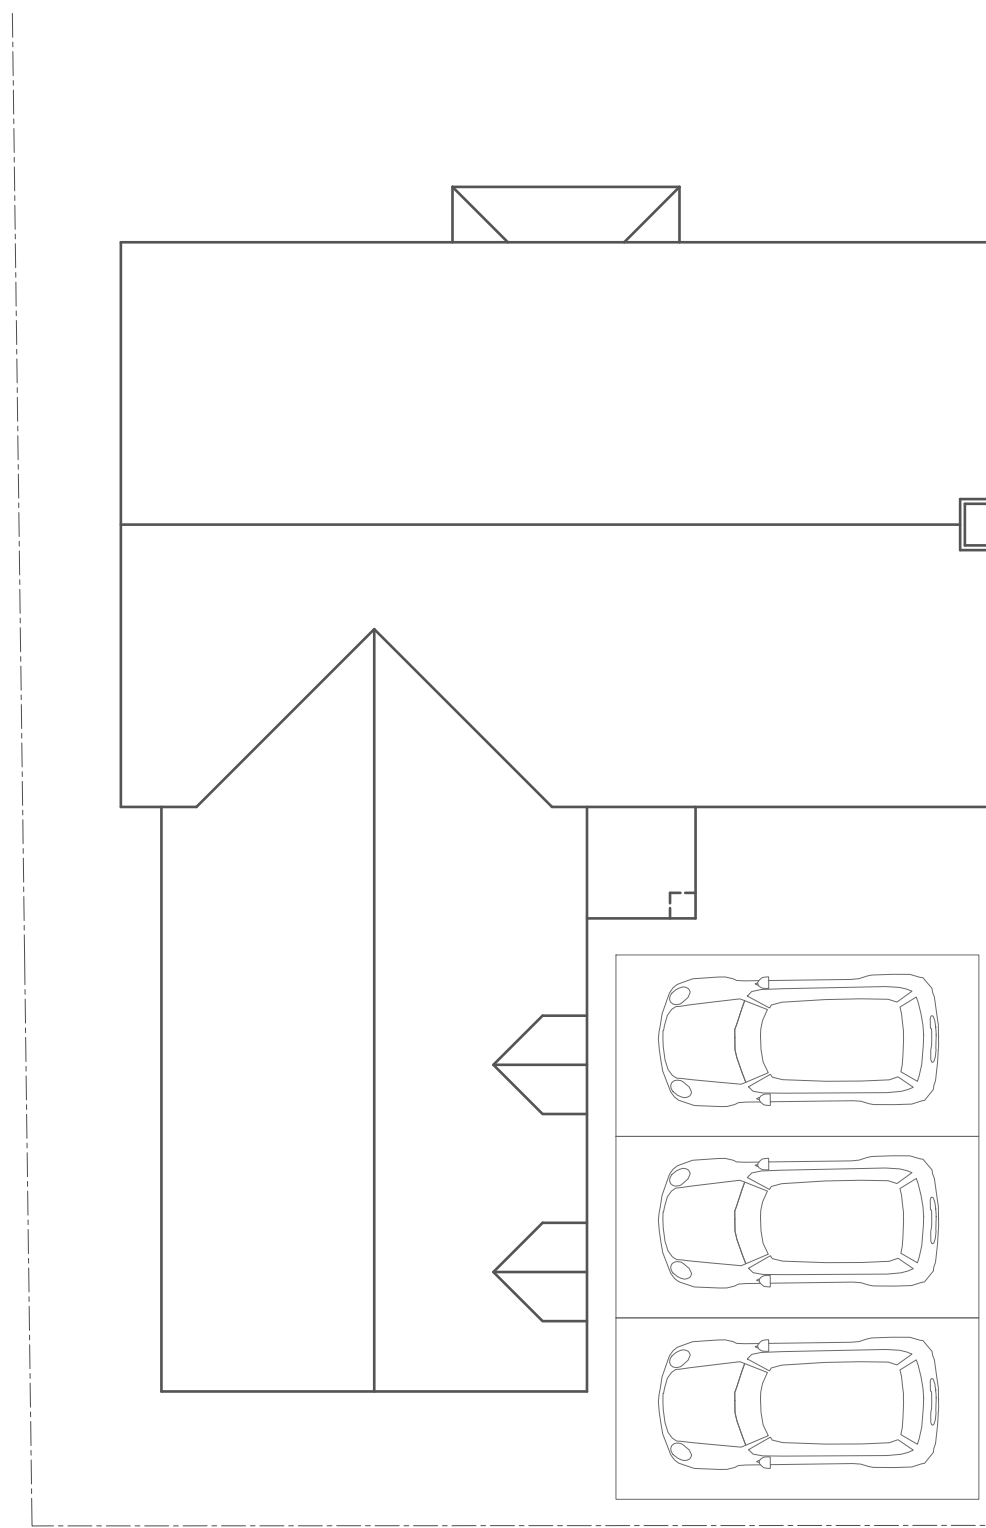


ROOF PLAN
Scale 1:100

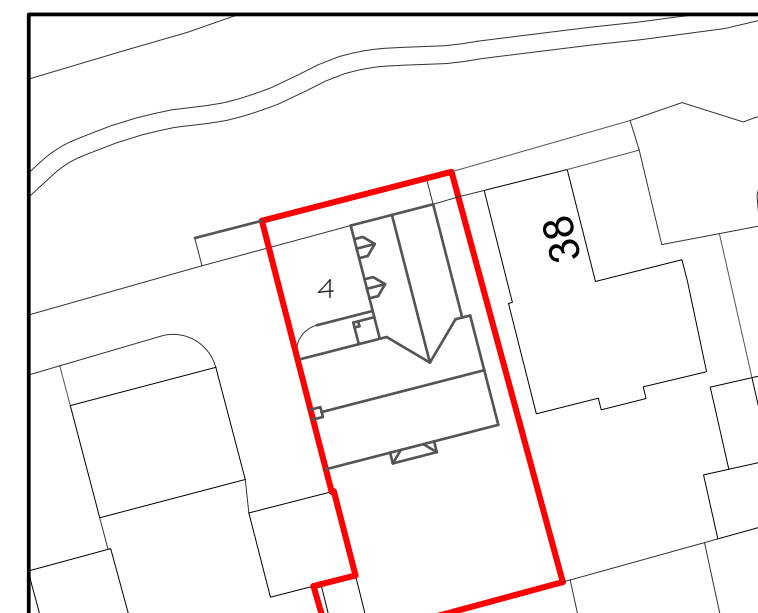

BLOCK PLAN
Scale 1:500

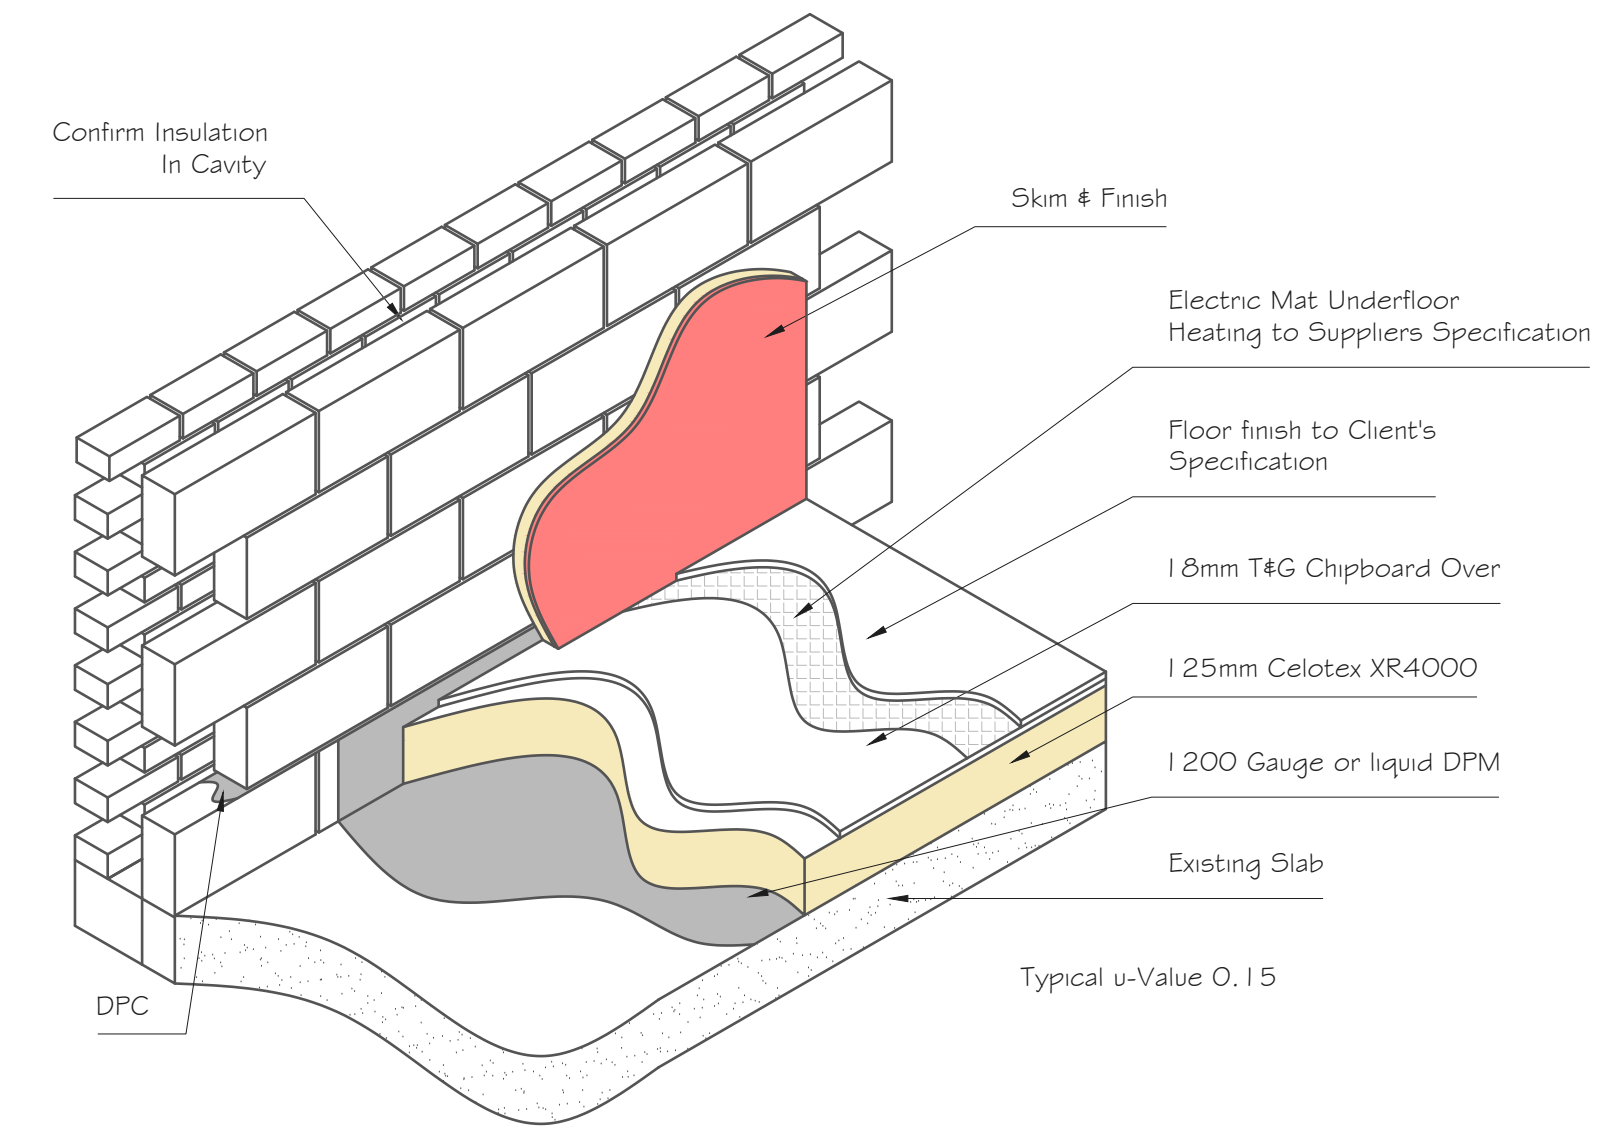

FLOOR INSULATION
Scale 1:20

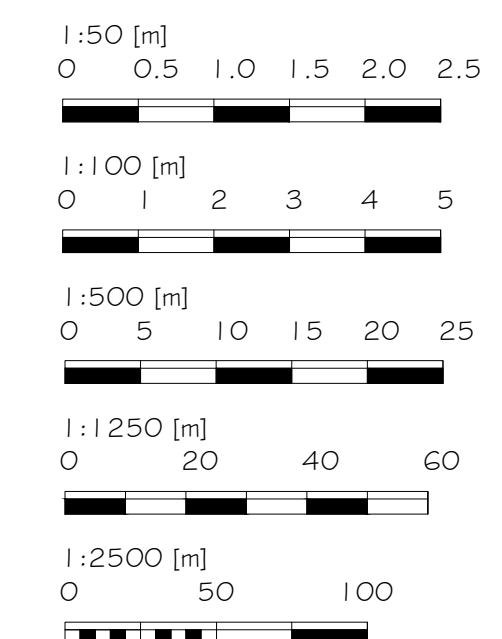

Alex Dawson
www.addraughting.co.uk
alex@addraughting.co.uk
01672 511412
07791 341698

59 Barrow Close
Marlborough
Wiltshire
SN8 2BE



AD DRAUGHTING
ARCHITECTURAL SERVICES

Client

JESSICA TAYLOR

Job Title

CONVERSION AT:
4 WHITE HORSE ROAD,
MARLBOROUGH,
WILTSHIRE,
SN8 2FE.

Drawing Title

PROPOSED ELEVATIONS AND PLANS

Scale

A5 SHOWN

Date

10/06/2026

Drawn

AD

Drawing No.

1631-02

Rev

B