



A

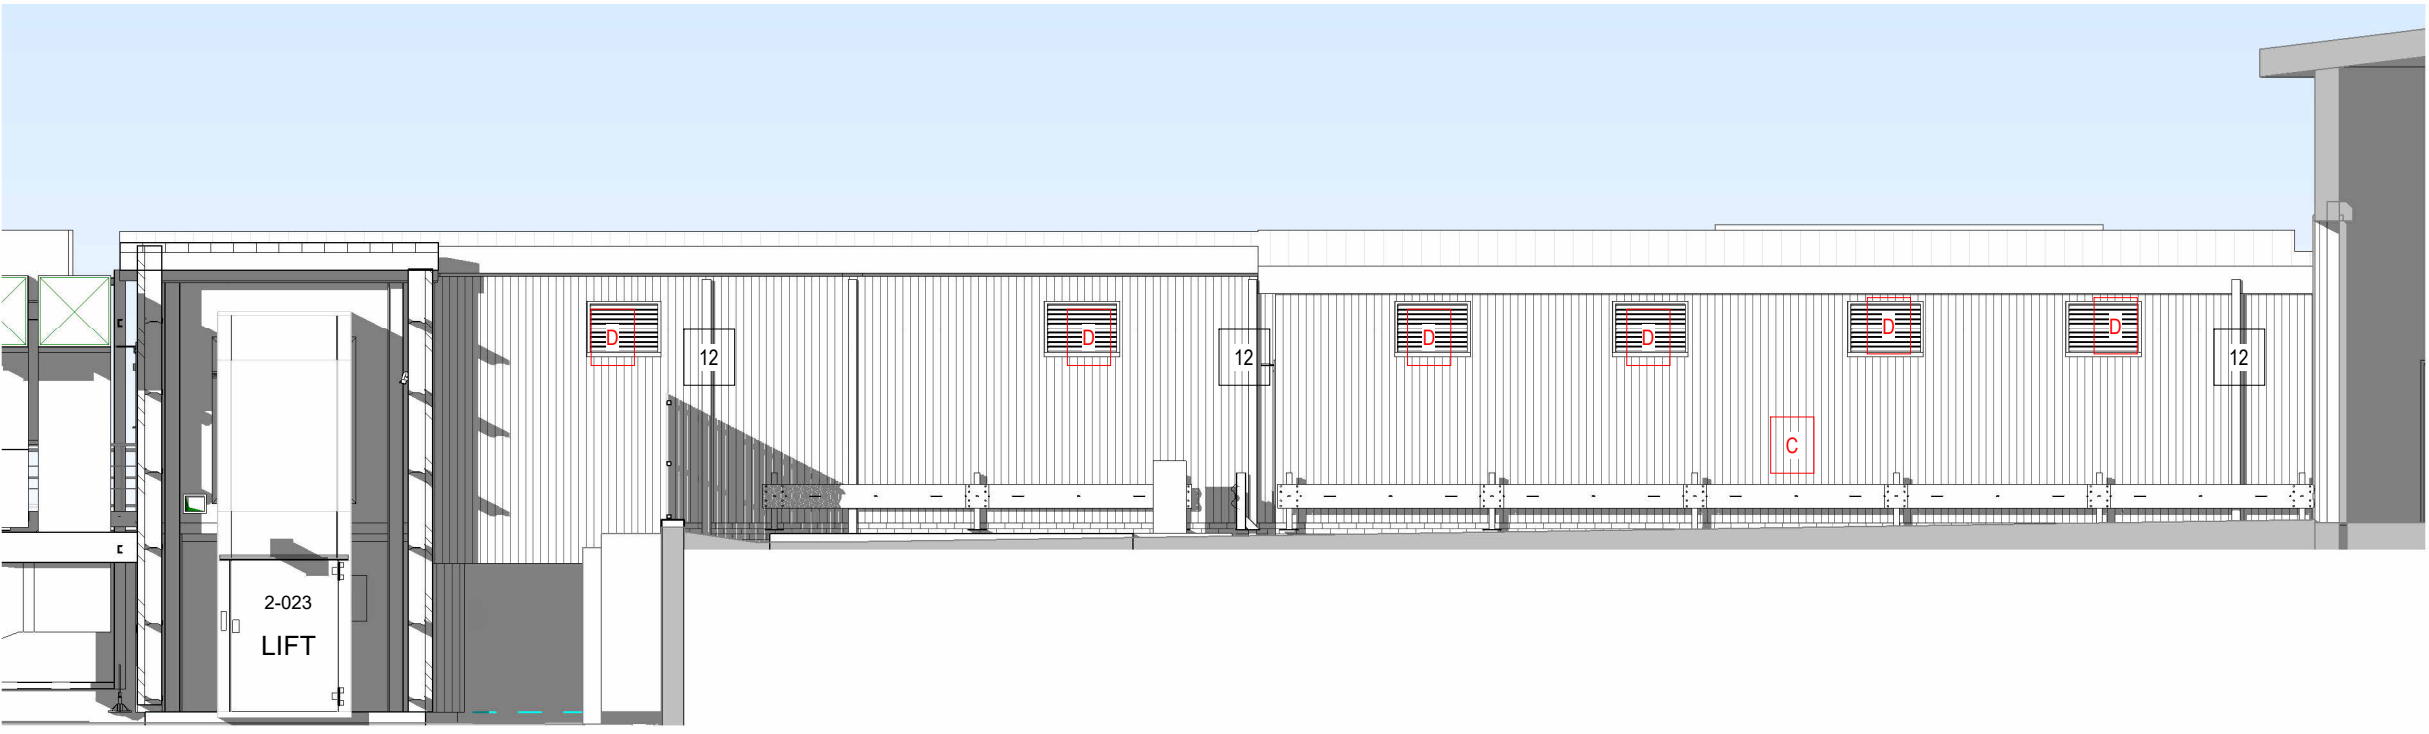


7 NORTH-EAST SECTION - PROPOSED - UPPER LEVEL
1 : 100

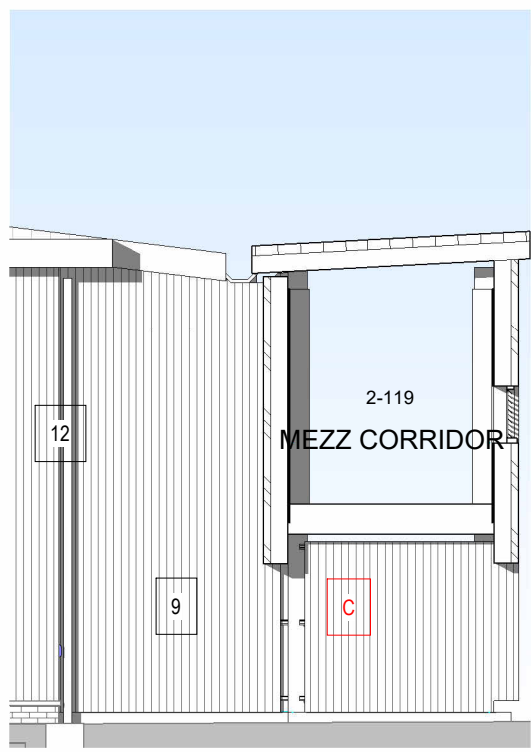


10 LINK BUILDING
1 : 100




6 SOUTH-EAST ELEVATION - PROPOSED - UPPER LEVEL
1 : 100

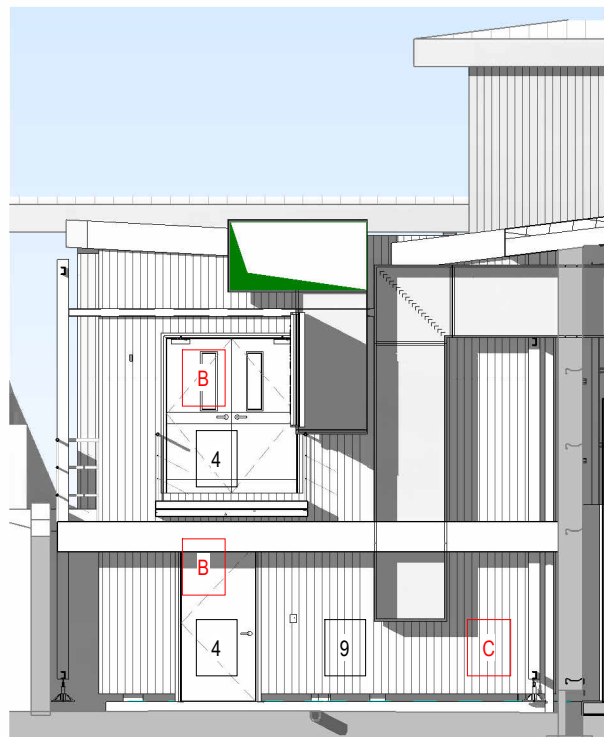


11 LINK BUILDING
1 : 100

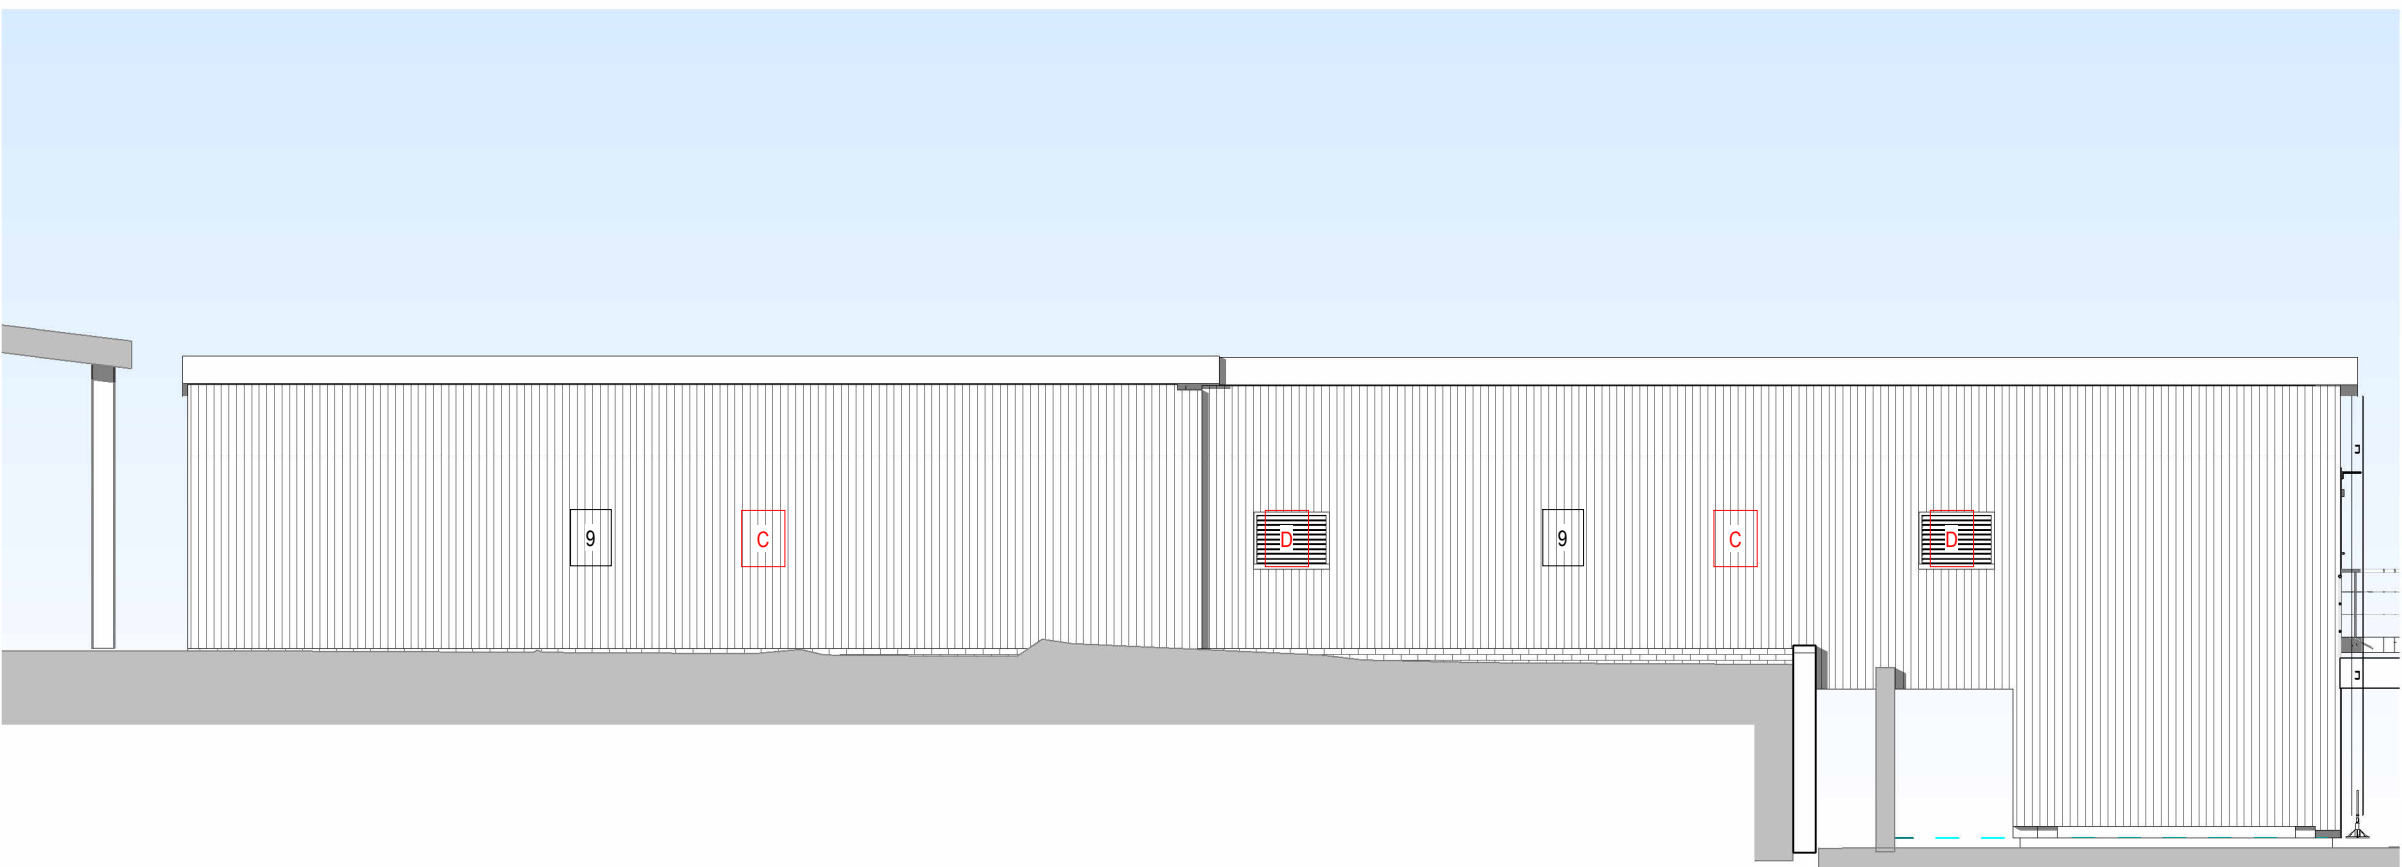

8 LINK BUILDING
1 : 100

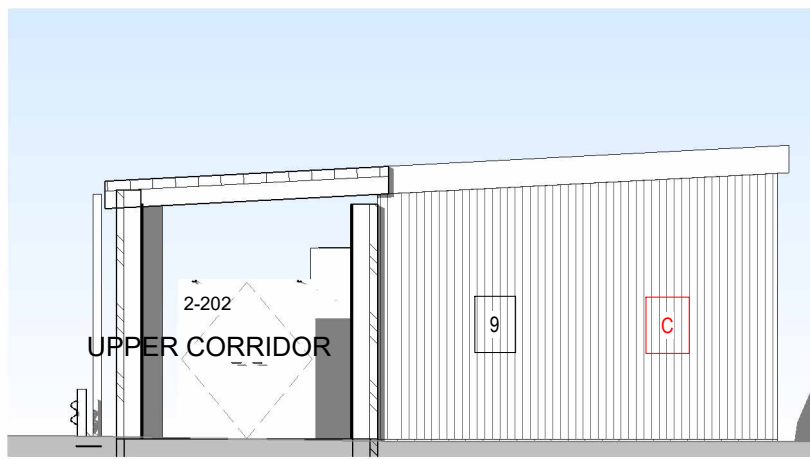

9 LINK BUILDING
1 : 100

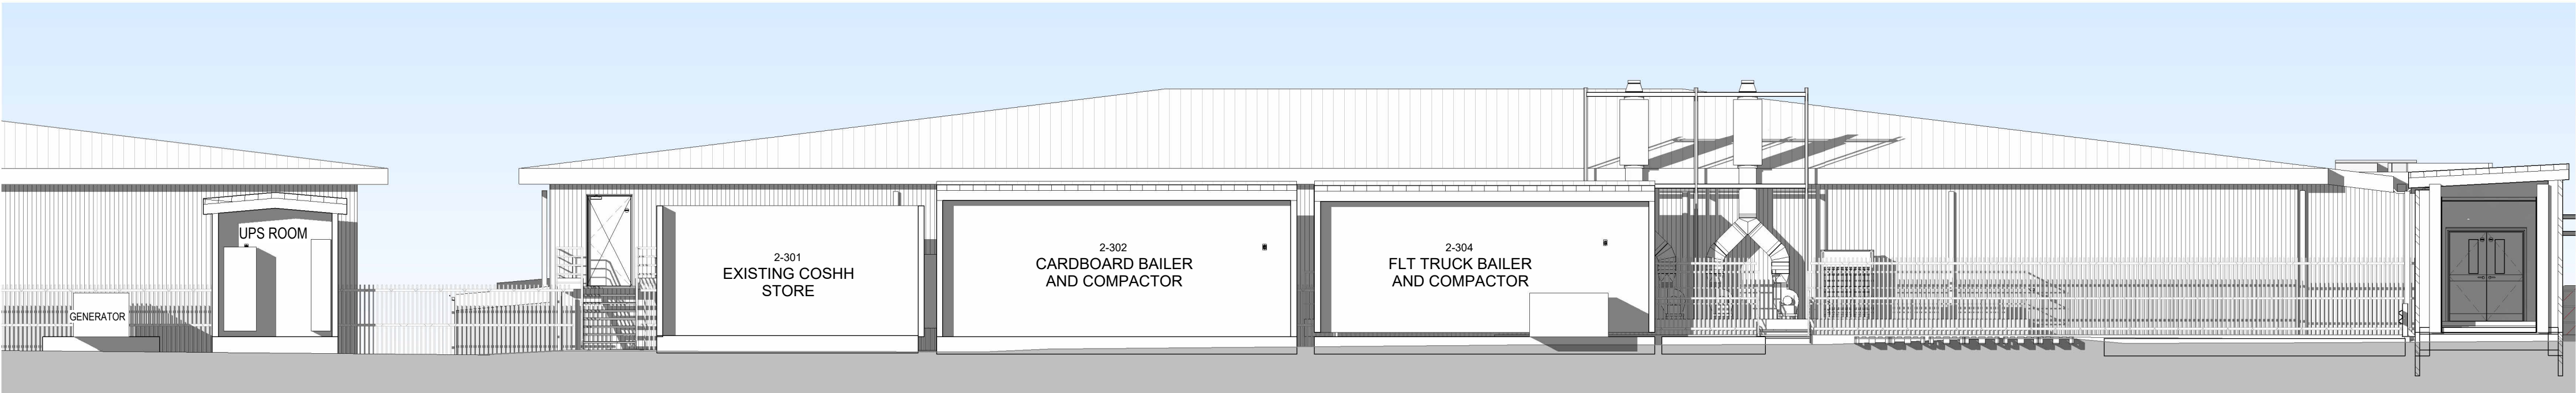

5 NORTH-WEST ELEVATION - PROPOSED - UPPER LEVEL
1 : 100

BUILDING KEY

1	NEW GALVANISED PLANT PLATFORM
2	NEW GALVANISED CAT LADDER
3	NEW PPC GALVANISED EXTERNAL FIRE ESCAPE STAIR
4	NEW EXTERNAL METAL DOOR
5	NEW AIRLOCK EXTENSION
6	NEW LOUVRES
7	NEW EXTRACT FANS AND STACK
8	NEW EXTERNAL WINDOW TO MATCH EXISTING
9	NEW EXTERNAL CLADDING TO MATCH EXISTING SP2 UNIT
10	NEW AHUS
11	NEW EXTERNAL COOLING UNITS
12	RAINWATER PIPE
13	PRE-FABRICATED GRP ENCLOSURE - COLOUR = LIGHT GREY 00.A.05

SCHEDULE OF PROPOSED EXTERNAL MATERIALS

A	NEW RIBBON WINDOW TO MATCH EXISTING - ANTHRACITE RAL 7016
B	NEW METAL EXTERNAL DOOR TO MATCH EXISTING - DARK GREY RAL 7016
C	NEW EXTERNAL CLADDING - MERLIN GREY RAL 18025
D	NEW LOUVRE PANEL - MERLIN GREY RAL 18025

GENERAL NOTES:

1. CONTRACTOR TO CONFIRM ALL DIMENSIONS AND LEVELS ON SITE PRIOR TO COMMENCEMENT OF WORKS.
2. WORKMANSHIP, MATERIALS AND TESTING SHALL COMPLY WITH ALL RELEVANT ISO, EN AND NATIONAL STANDARDS AND LOCAL AUTHORITY REGULATIONS.
3. THIS DRAWING TO BE READ IN CONJUNCTION WITH ALL OTHER DOCUMENTS FOR THE WORKS.
4. USE FIGURED DIMENSIONS ONLY. ALL DIMENSIONS IN MILLIMETRES UNLESS STATED OTHERWISE. ALL LEVELS IN METRES. DO NOT SCALE. CHECK THIS DRAWING HAS NOT BEEN ENLARGED / REDUCED.

A

B

C

D

E

F

G


H

I


J

K

L

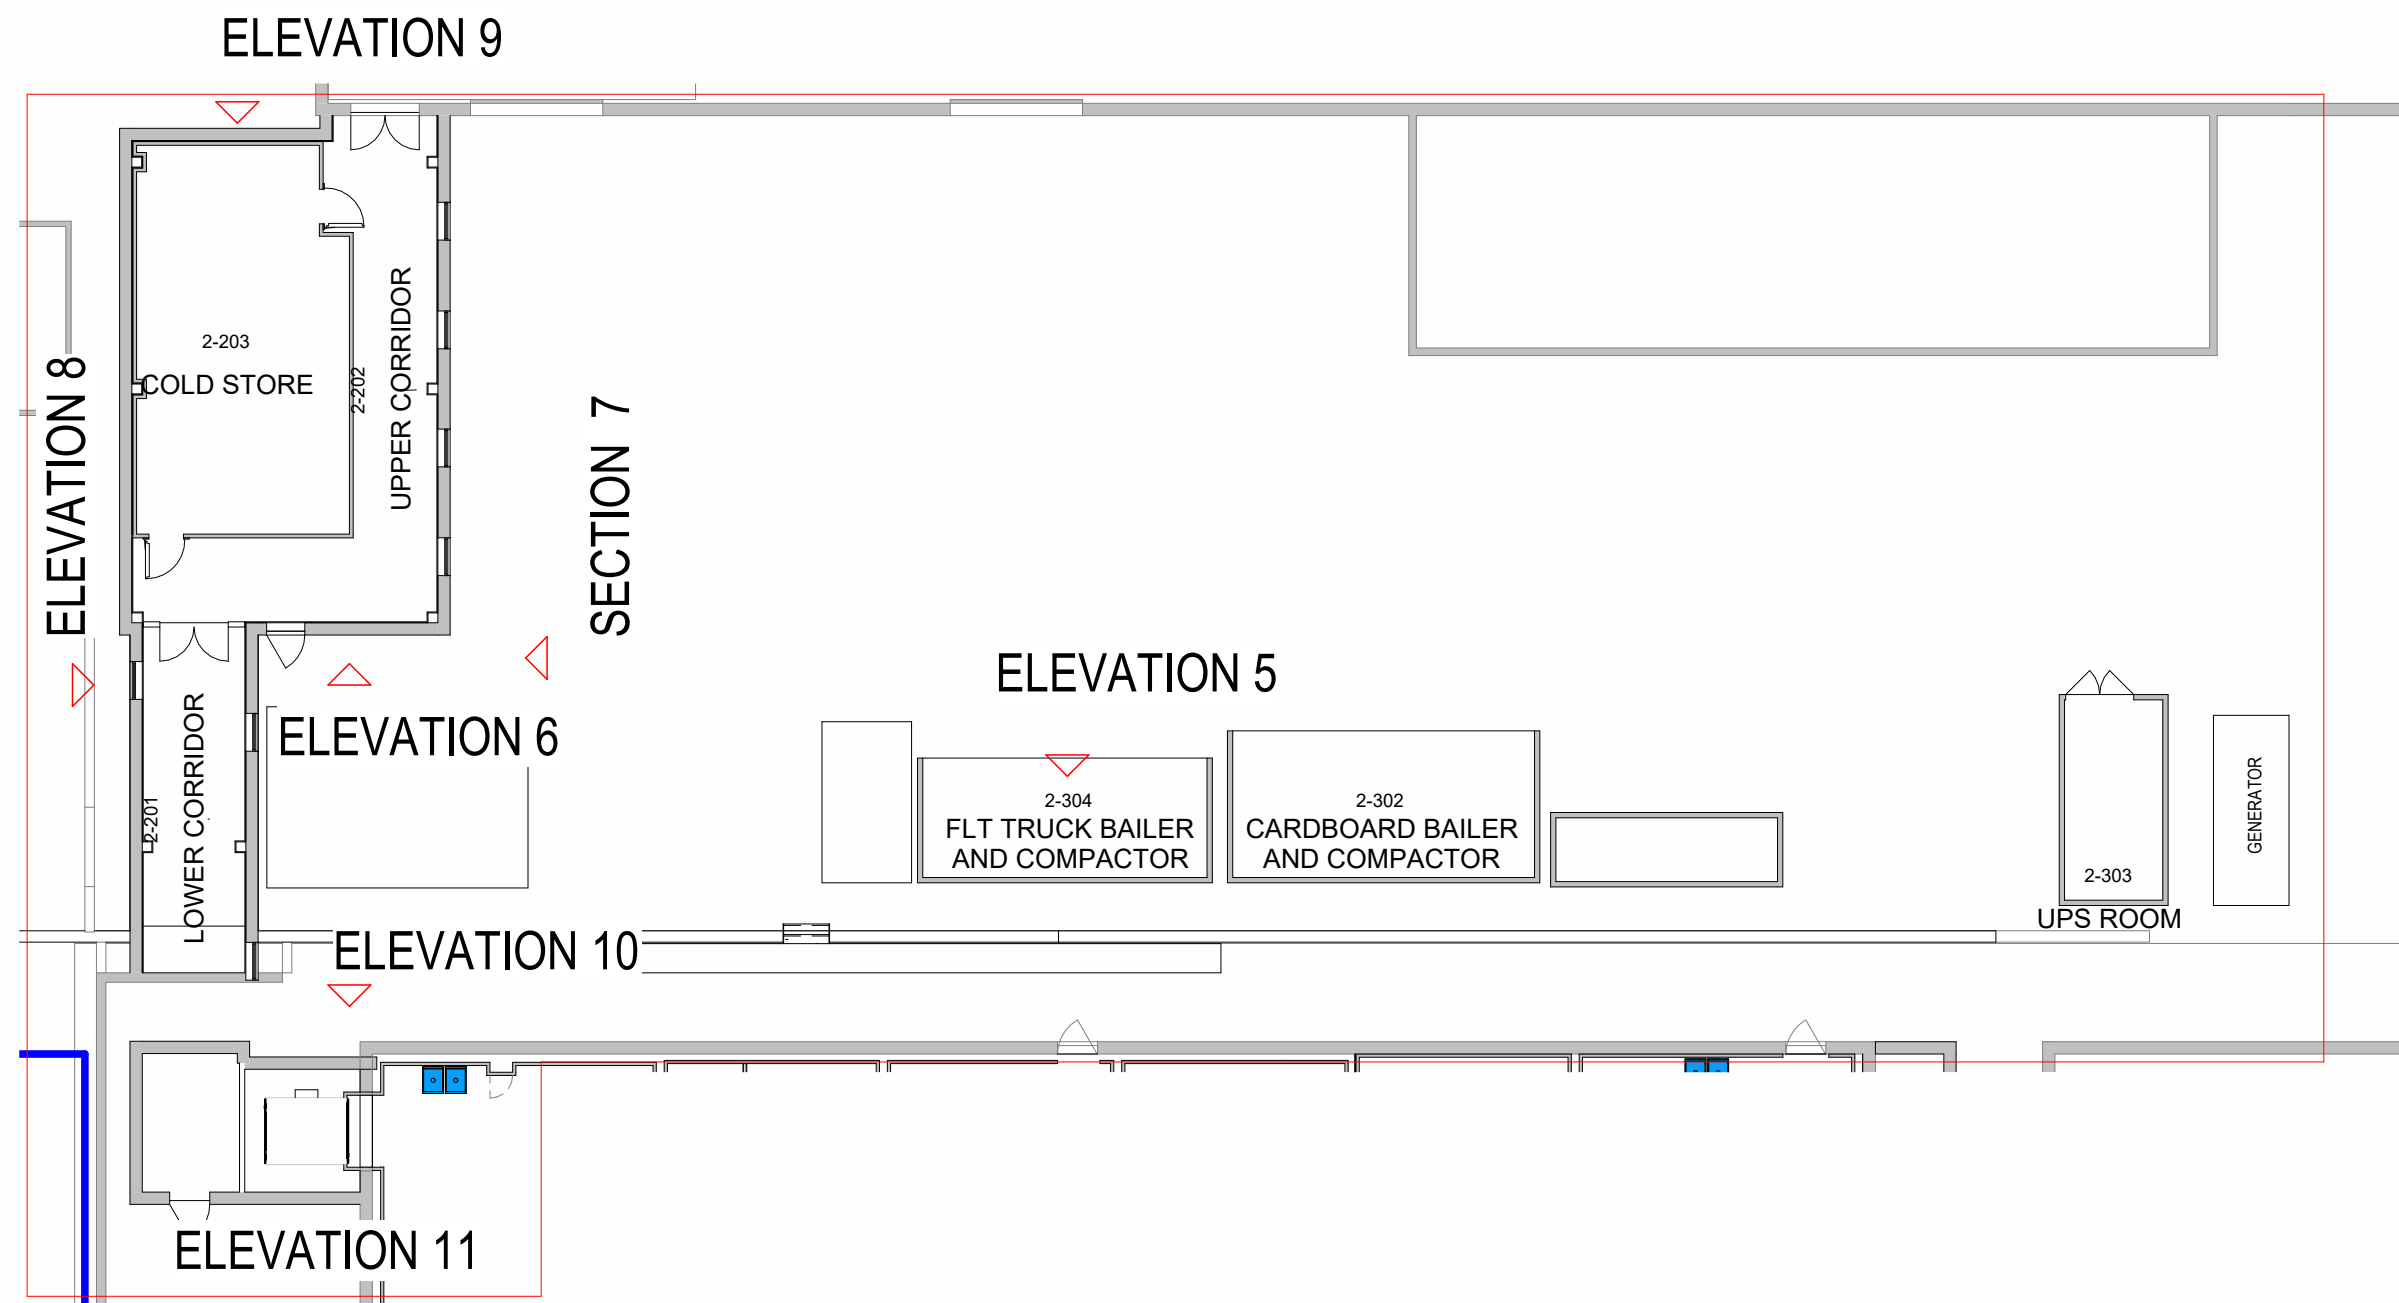

KEYPLAN
1 : 200

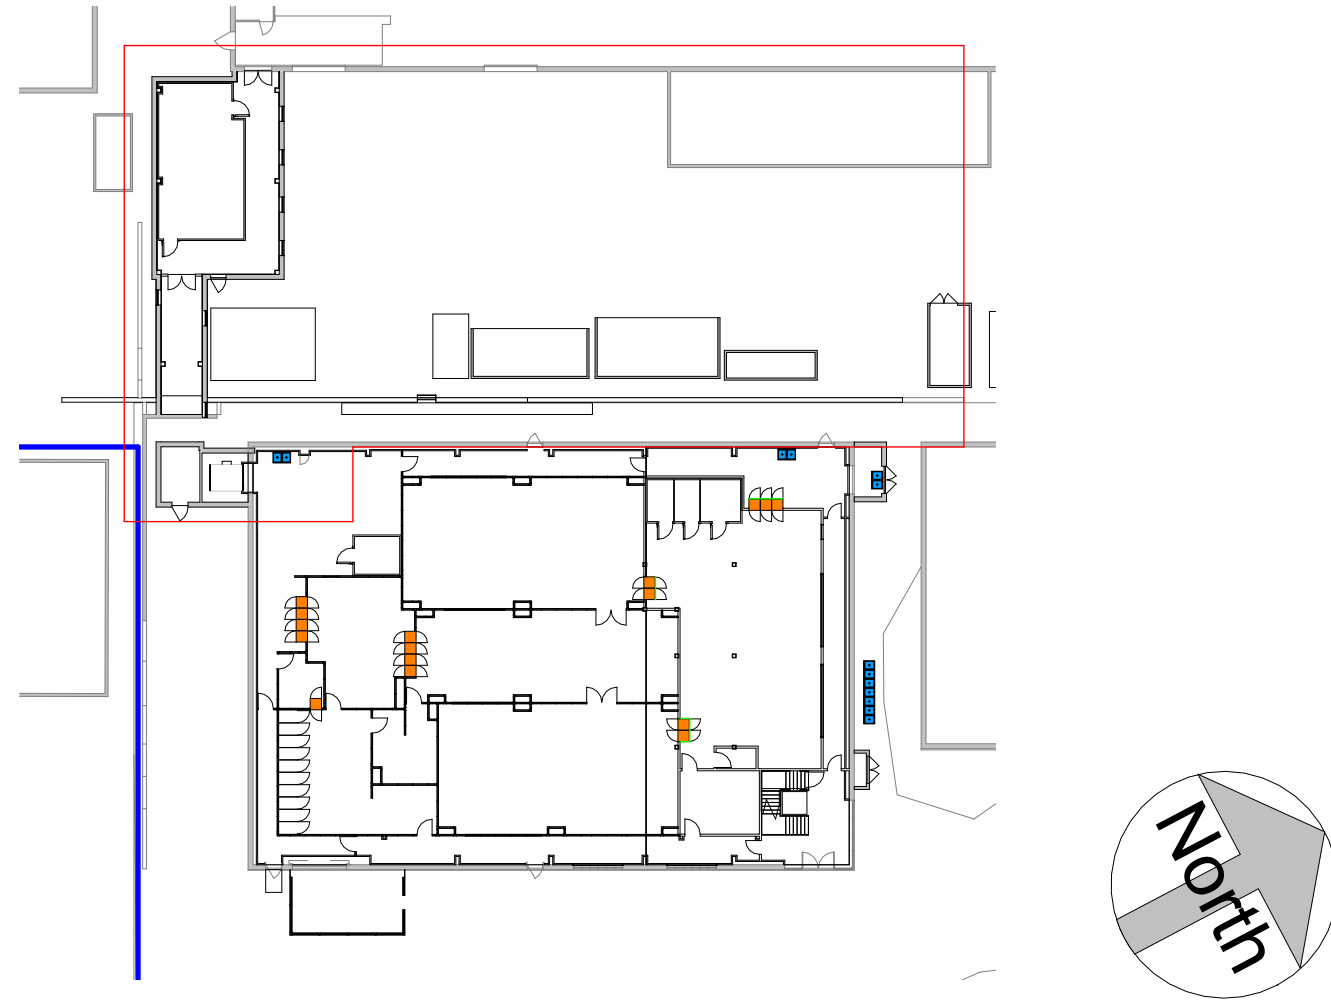

KEYPLAN
1 : 500

PROJ	ELEVATION SCALE AMENDED - AS SHEET USED	CA	CA	MC	MUS	10/06/26
PROJ	UPDATED	CA	MUS	JE	MC	14/05/26
PROJ	FIRST ISSUE - FOR GRC MODELLING	CA				18/05/26
REV	DESCRIPTION	CA				
REVISION CODE	PROJ = RFP, S&P = SHARED, COM = PUBLISHED					
Drawing Stage						

PLANNING



BATH ASU
3 CORSHAM SCIENCE
PARK
PARK LANE
CORSHAM
SN13 9EU



Main Office, UK
Scitech House,
Mill Lane,
Godalming, Surrey
GU7 1BY

Wales Office, UK
Tuscan House, Beck Court
Cardiff Gate Business Park,
Cardiff, Wales
CF23 3BP

Manchester Office, UK
MIOC, Suite 14D
Shill Road,
Heald Green, Manchester
M22 5YB

Project Name

BATH ASU - STERILE FACILITY DESIGN

Title

PLANNING - PROPOSED ELEVATIONS
- LINK BUILDING

Drawn By CA Date Created 19/01/26

Project No

300031

Status
S0

Drawing No

300031-SCI-PL-ZZ-DE-AR-102

Revision
P03

A0 SHEET

L

J

I

H

G

F

E

D

C

B

A

1

K

J

I

H

G

F

E

D

C

B

A

1

K

J

I

H

G

F

E

D

C

B

A

1

K

J

I

H

G

F

E

D

C

B

A

1

K

J

I

H

G

F

E

D

C

B

A

1

K

J

I

H

G

F

E

D

C

B

A

1

K

J

I

H

G

F

E

D

C

B

A

1

K

J

I

H

G

F

E

D

C

B

A

1

K

J

I

H

G

F

E

D

C

B

A

1

K

J

I

H

G

F

E

D

C

B

A

1

K

J

I

H

G

F

E

D

C

B

A

1

K

J

I

H

G

F

E

D

C

B

A

1

K

J

I

H

G

F

E

D

C

B

A

1

K

J

I

H

G

F

E

D

C

B

A

1

K

J

I

H

G

F

E

D

C

B

A

1

K

J

I

H

G

F

E

D

C

B

A

1

K

J

I

H

G

F

E

D

C

B

A

1

K

J

I

H

G

F

E

D

C

B

A

1

K

J

I

H

G

F

E

D

C

B

A

1

K

J

I

H

G

F

E

D

C

B

A

1

K

J

I

H

G

F

E

D

C

B

A

1

K

J

I

H

G

F

E

D

C

B

A

1

K

J

I

H

G

F

E

D