


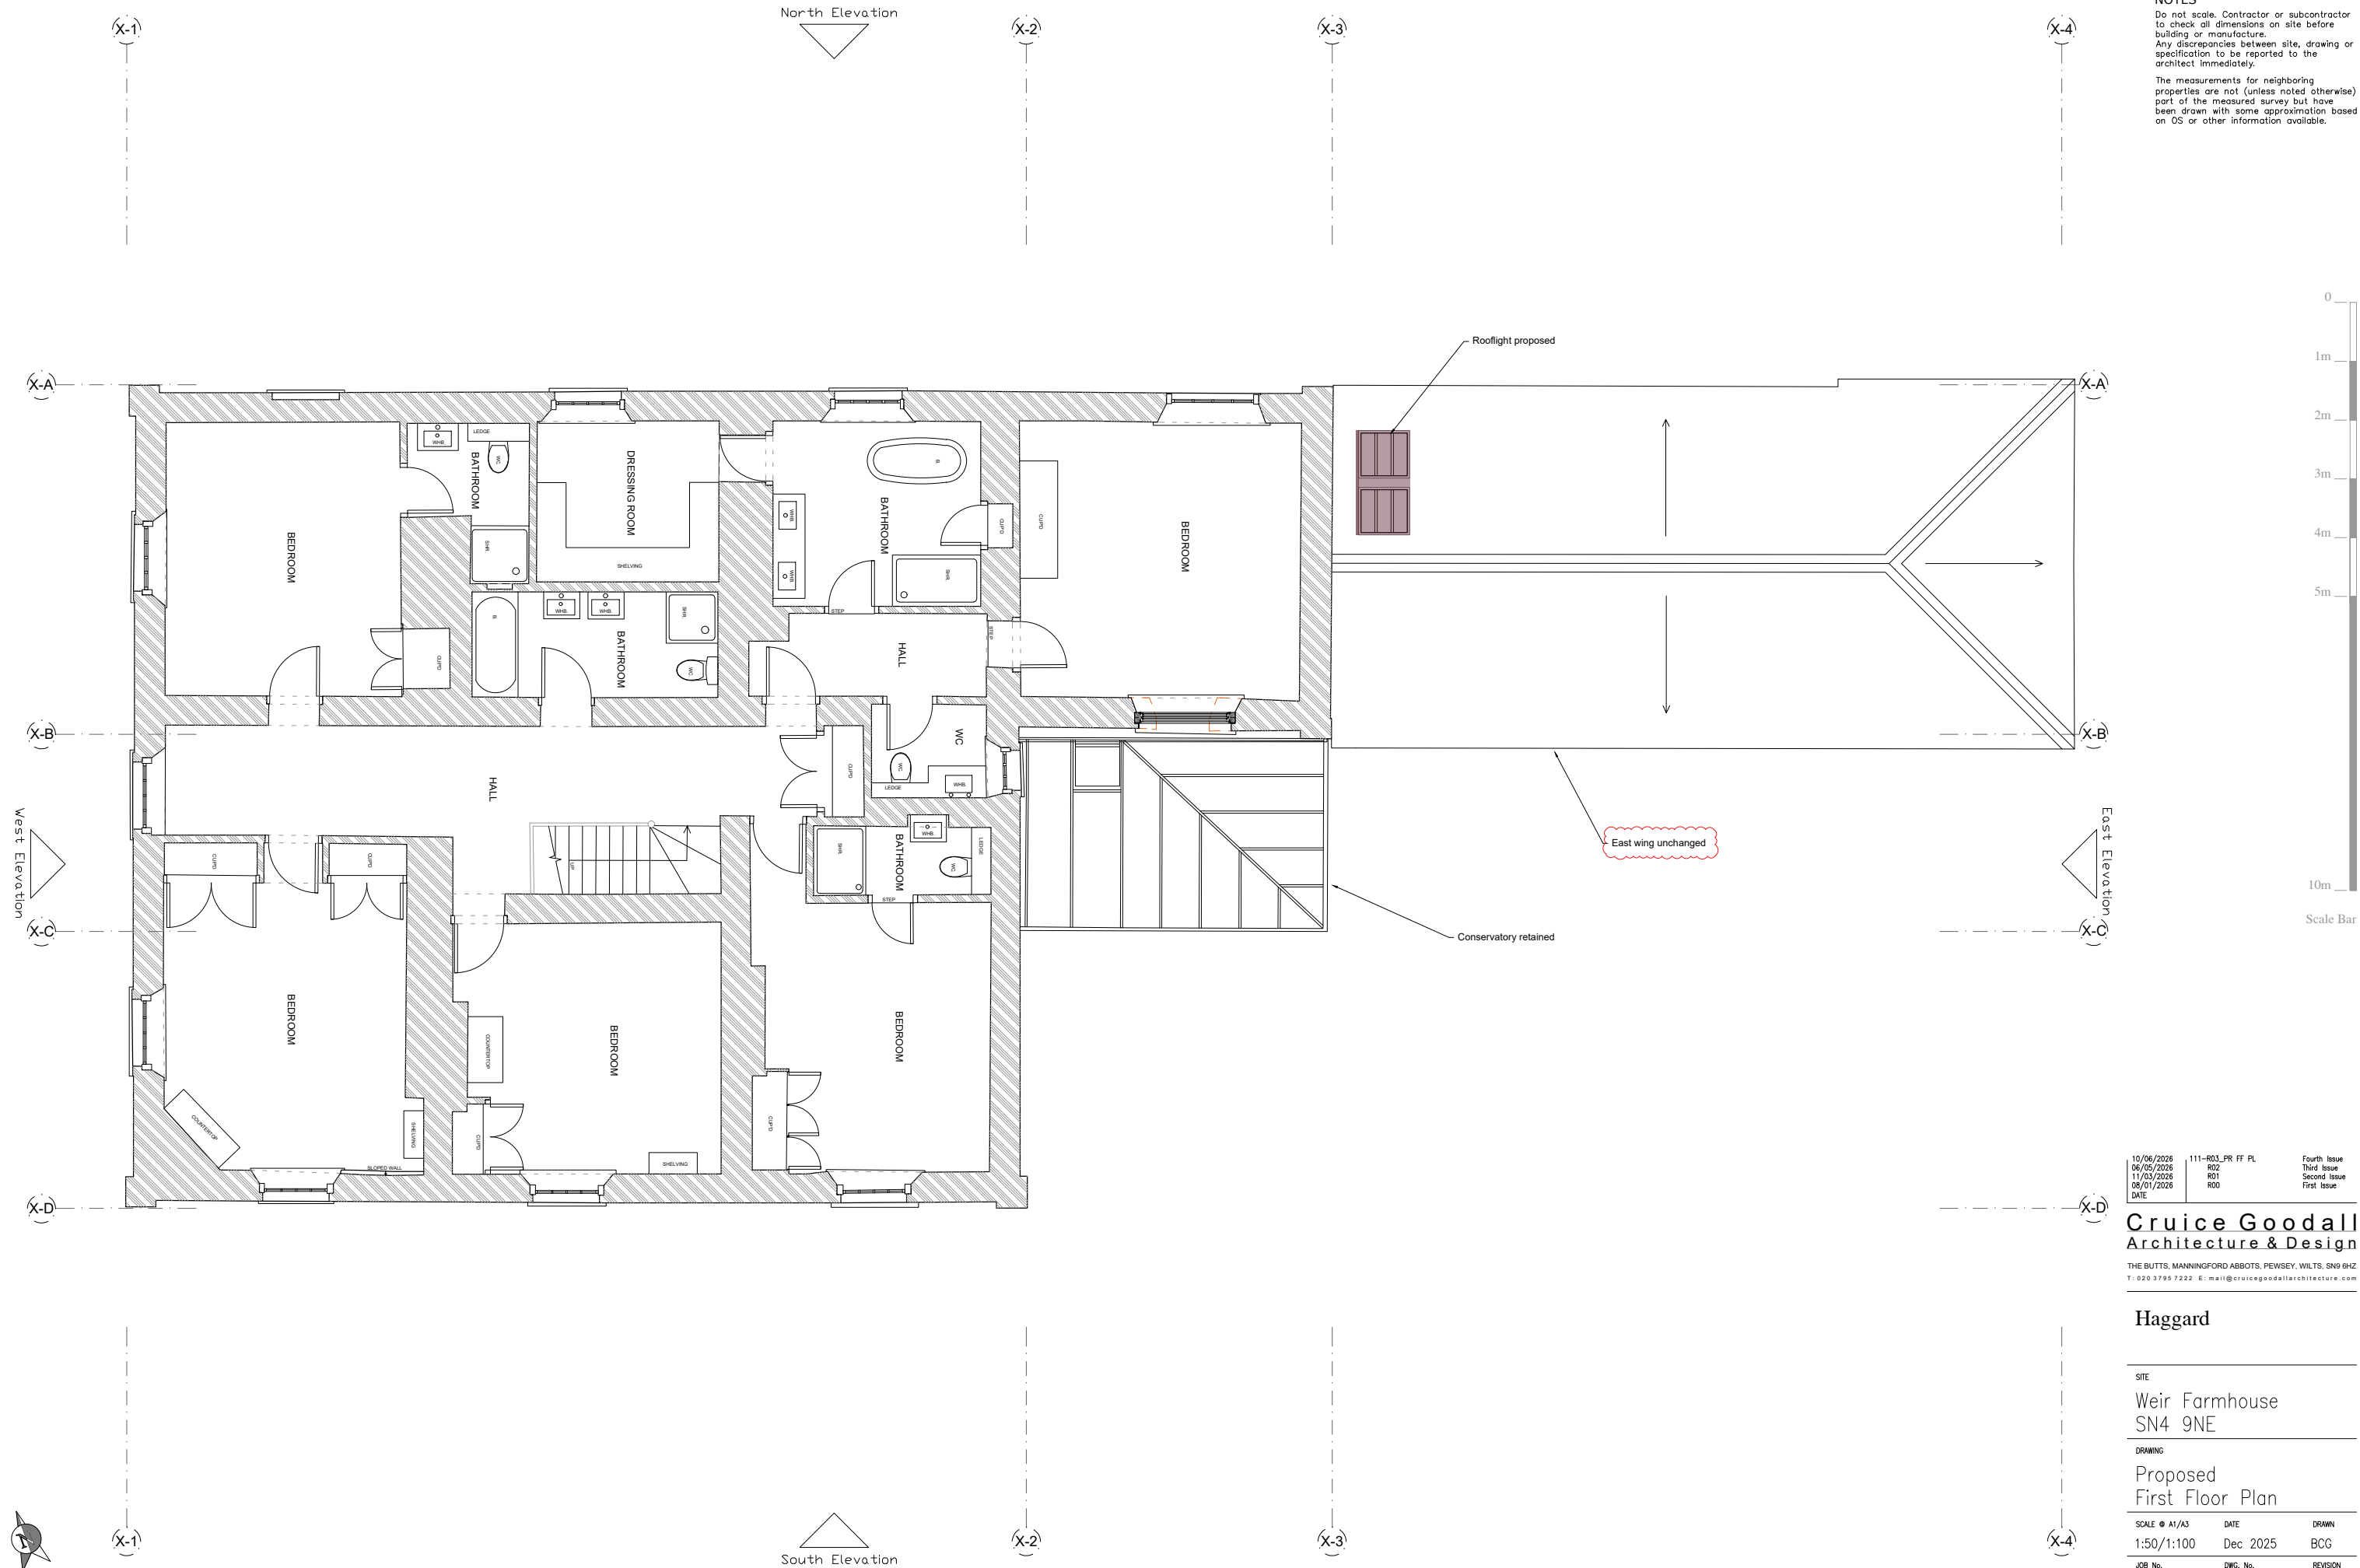

NOTES
Do not scale. Contractor or subcontractor to check all dimensions on site before building or manufacture.
Any discrepancies between site, drawing or specification to be reported to the architect immediately.
The measurements for neighboring properties are not (unless noted otherwise) part of the measured survey but have been drawn with some approximation based on OS or other information available.

10/06/2026	111-R03_PR_FF_PL	Fourth Issue
06/05/2026	R02	Third Issue
11/03/2026	R01	Second Issue
08/01/2026	R00	First Issue
DATE		

Cruise Goodall
Architecture & Design

THE BUTTS, MANNINGFORD ABBOTS, PEWSEY, WILTS, SN9 6HZ
T: 020 3785 7222 E: mail@cruisegoodallarchitecture.com

Haggard

SITE
Weir Farmhouse
SN4 9NE

DRAWING
Proposed
First Floor Plan

SCALE	DATE	DRAWN
1:50/A1/A3	Dec 2025	BCG

JOB No.	DWG. No.	REVISION
0121-111-R03		