


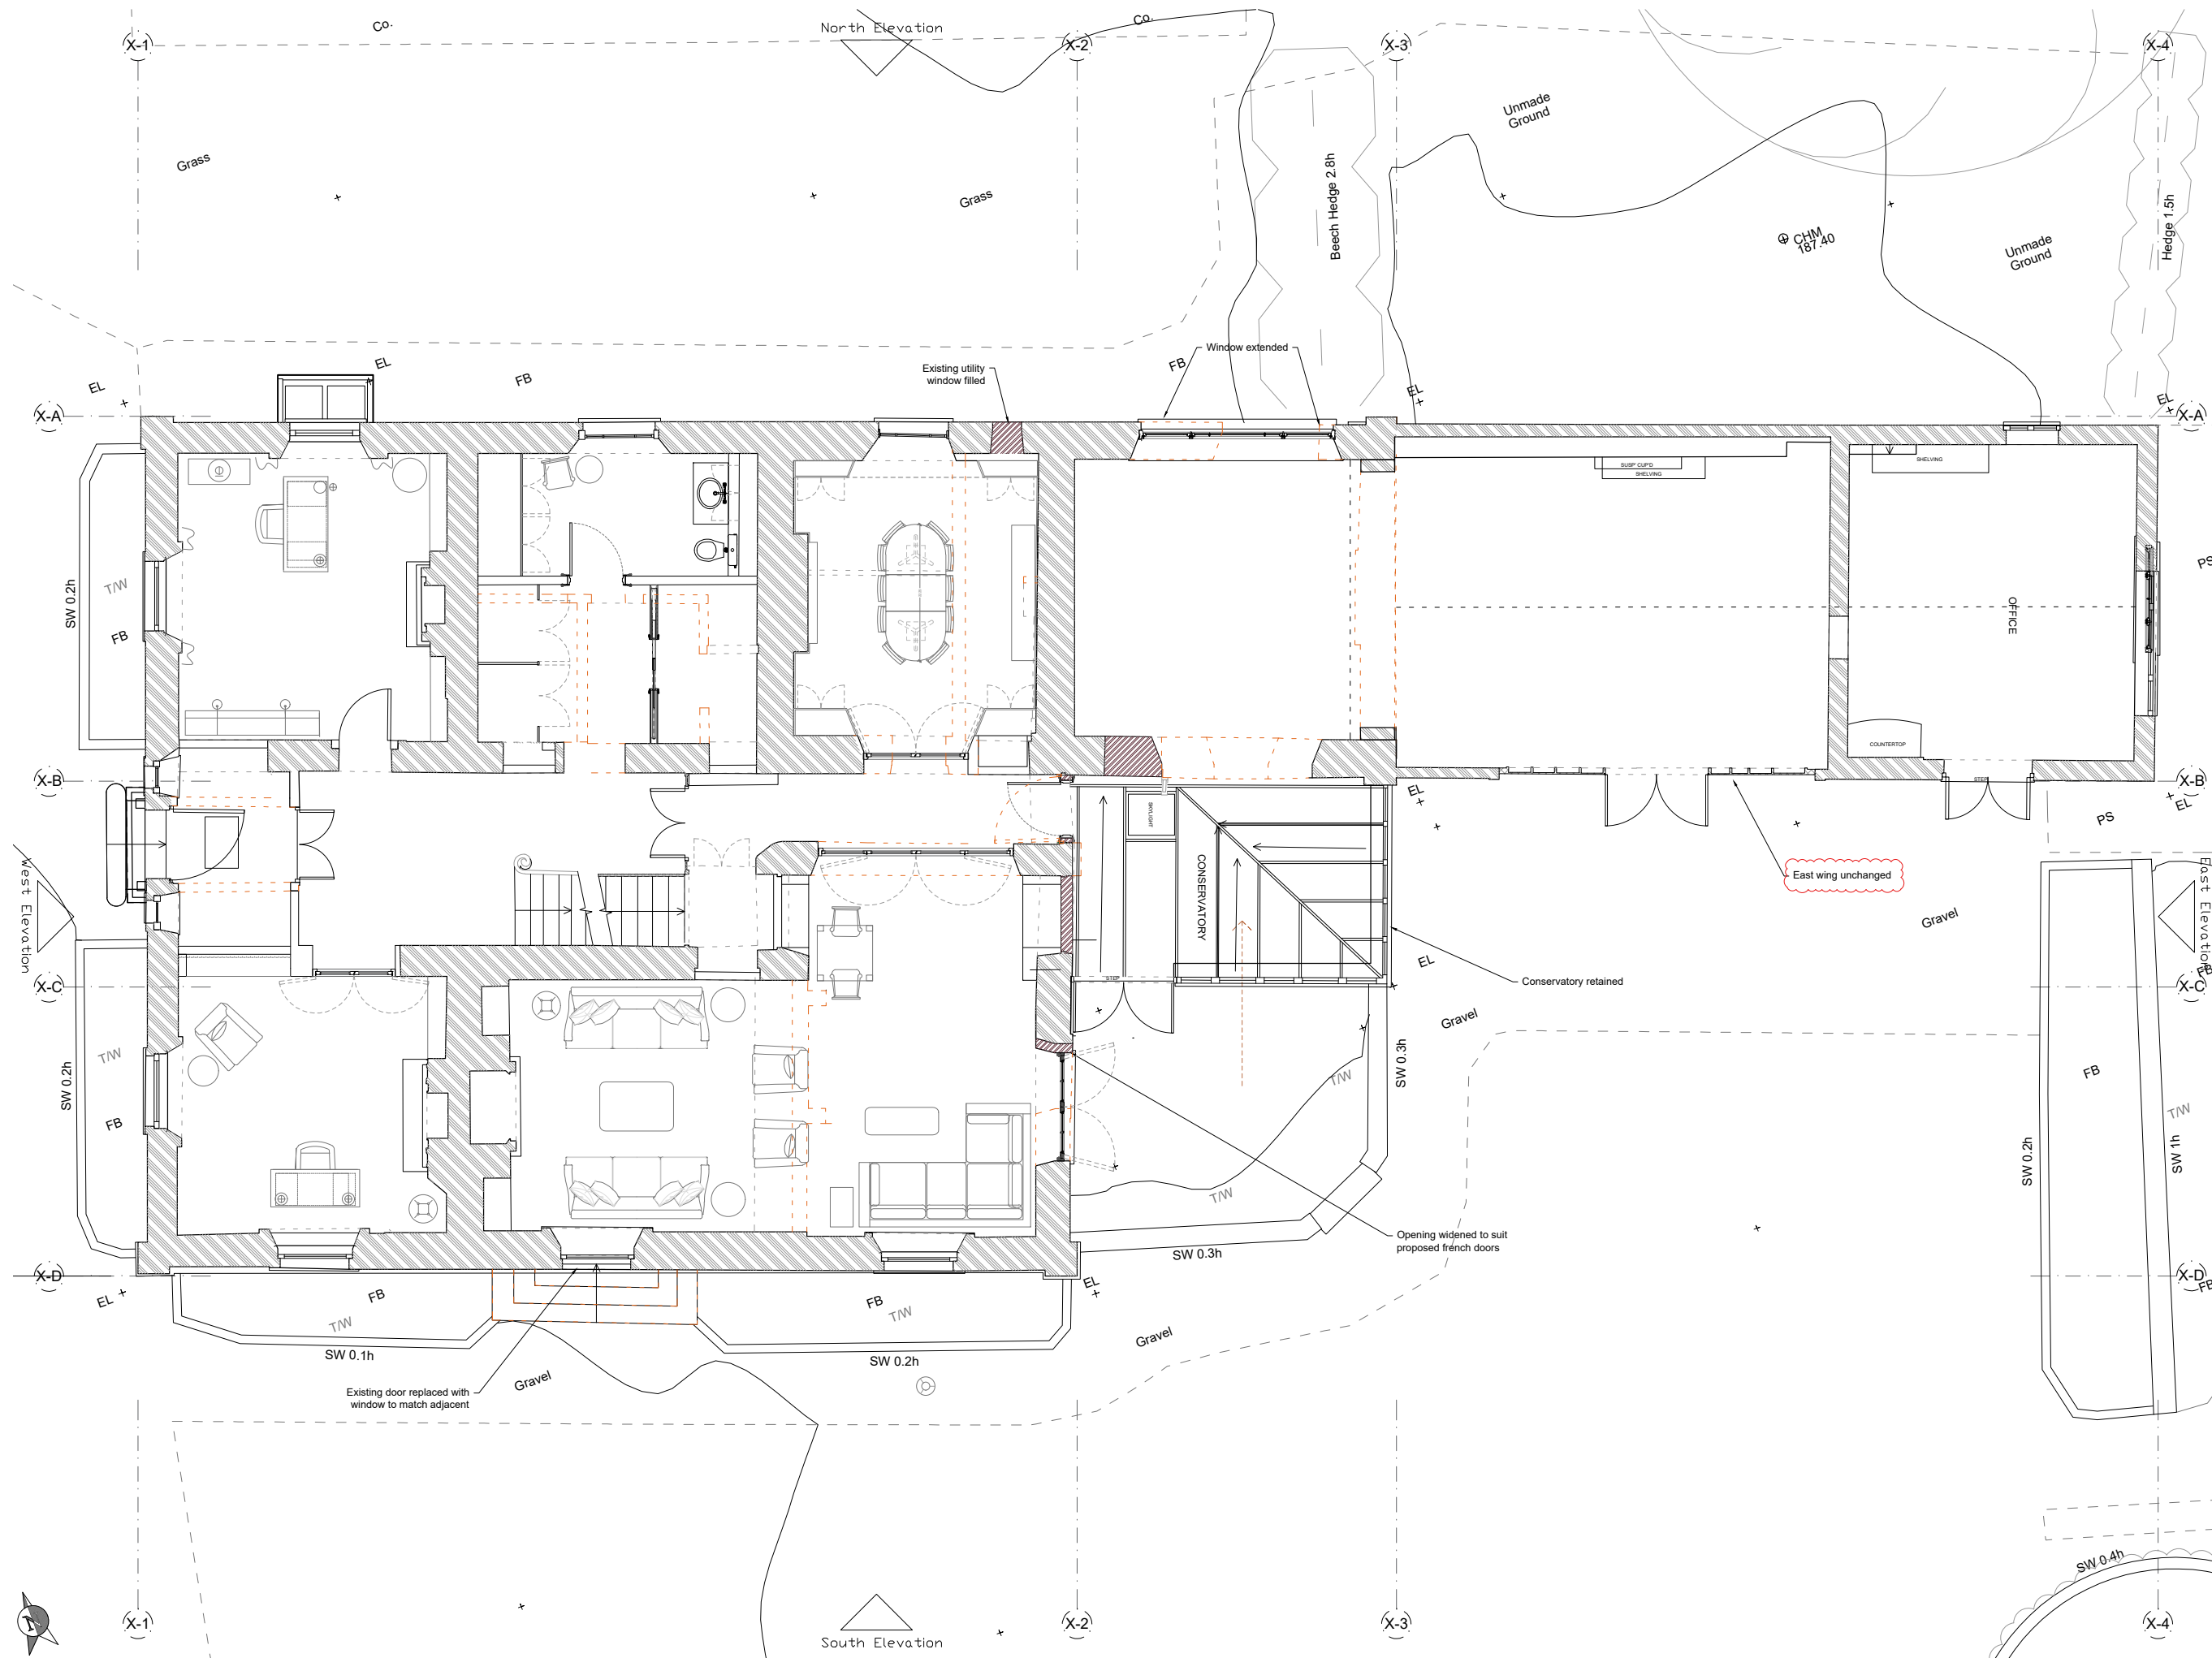

NOTES
Do not scale. Contractor or subcontractor to check all dimensions on site before building or manufacture.
Any discrepancies between site, drawing or specification to be reported to the architect immediately.
The measurements for neighboring properties are not (unless noted otherwise) part of the measured survey but have been drawn with some approximation based on OS or other information available.

10/06/2026	110-R04_PR OF PL	Fifth Issue
06/05/2026	R03	Fourth Issue
06/05/2026	R02	Third Issue
11/03/2026	R01	Second Issue
08/01/2026	R00	First Issue
DATE		

Cruice Goodall
Architecture & Design
THE BUTTS, MANNINGFORD ABBOTS, PEWSEY, WILTS, SN9 6HZ
T: 020 3785 7222 E: mail@cruicegoodallarchitecture.com

Haggard		
SITE		
Weir Farmhouse SN4 9NE		
DRAWING		
Proposed Ground Floor Plan		
SCALE @ A1/A3	DATE	DRAWN
1:50/1:100	Dec 2025	BCG
JOB No.	DWG. No.	REVISION
0121-110-R04		