



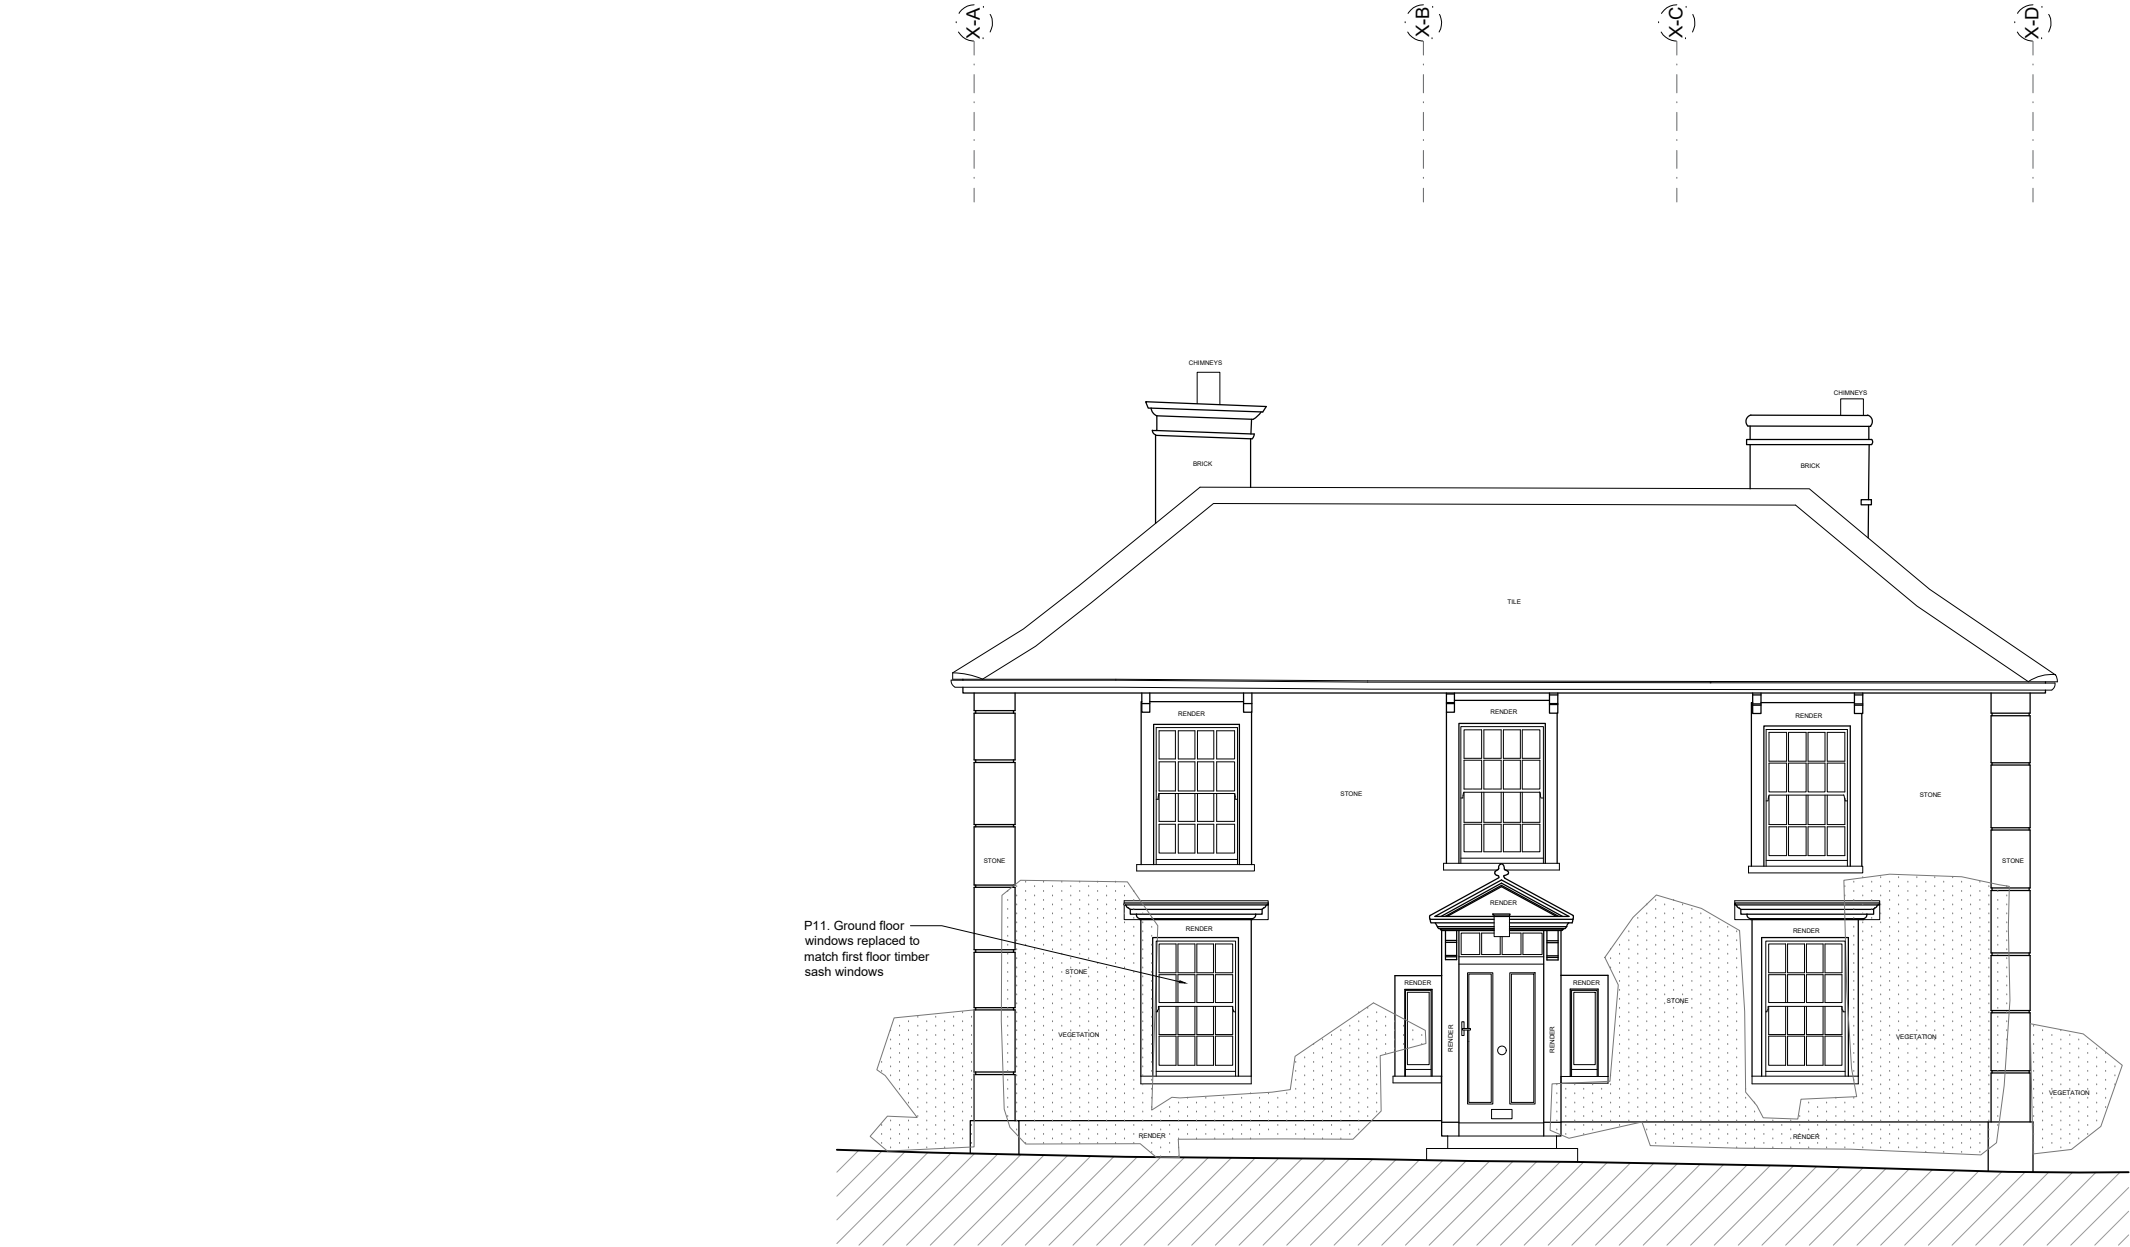

NOTES

Do not scale. Contractor or subcontractor to check all dimensions on site before building or manufacture. Any discrepancies between site, drawing or specification to be reported to the architect immediately.

The measurements for neighboring properties are not (unless noted otherwise) part of the measured survey but have been drawn with some approximation based on OS or other information available.

 

Proposed West Elevation - 1:50(A1) - 1:100(A3)

c:\users\peter\documents\dropbox\hagga02\project\121\huf - haggard02 base drawings\121\huf - Printed - 11/03/2026 13:17:58 by Peter S

11/03/2026 08/01/2026 DATE	123-R01_PR W ELEV R00	Second Issue First Issue
----------------------------------	--------------------------	-----------------------------

Cruice Goodall
Architecture & Design

THE BUTTS, MANNINGFORD ABBOTS, PEWSEY, WILTS, SN9 6HZ
T: 020 3795 7222 E: mail@cruicegoodallarchitecture.com

Haggard

SITE
Weir Farmhouse
SN4 9NE

DRAWING
Proposed
West Elevation

SCALE ● A1/A3 1:50/1:100	DATE Dec 2025	DRAWN BCG
-----------------------------	------------------	--------------

JOB No. 0121-123-R01	DWG. No. 123-R01	REVISION
-------------------------	---------------------	----------