

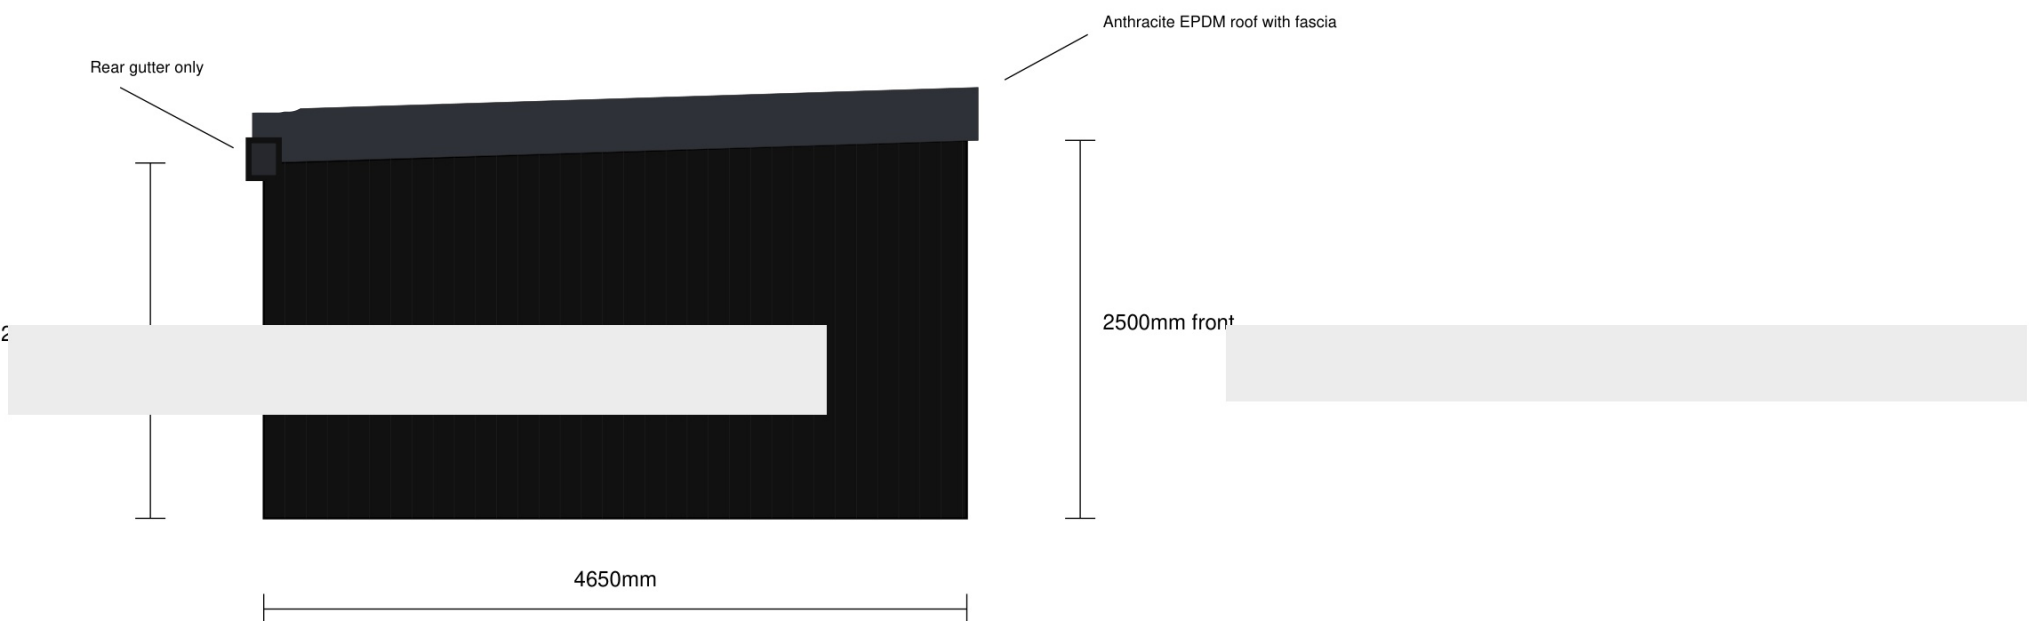
 


 


LEFT (EAST) ELEVATION

Black profiled metal sheet cladding

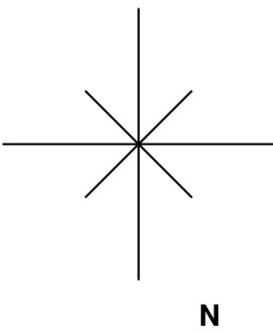


REAR ELEVATION (SOUTH)

Black profiled metal sheet cladding

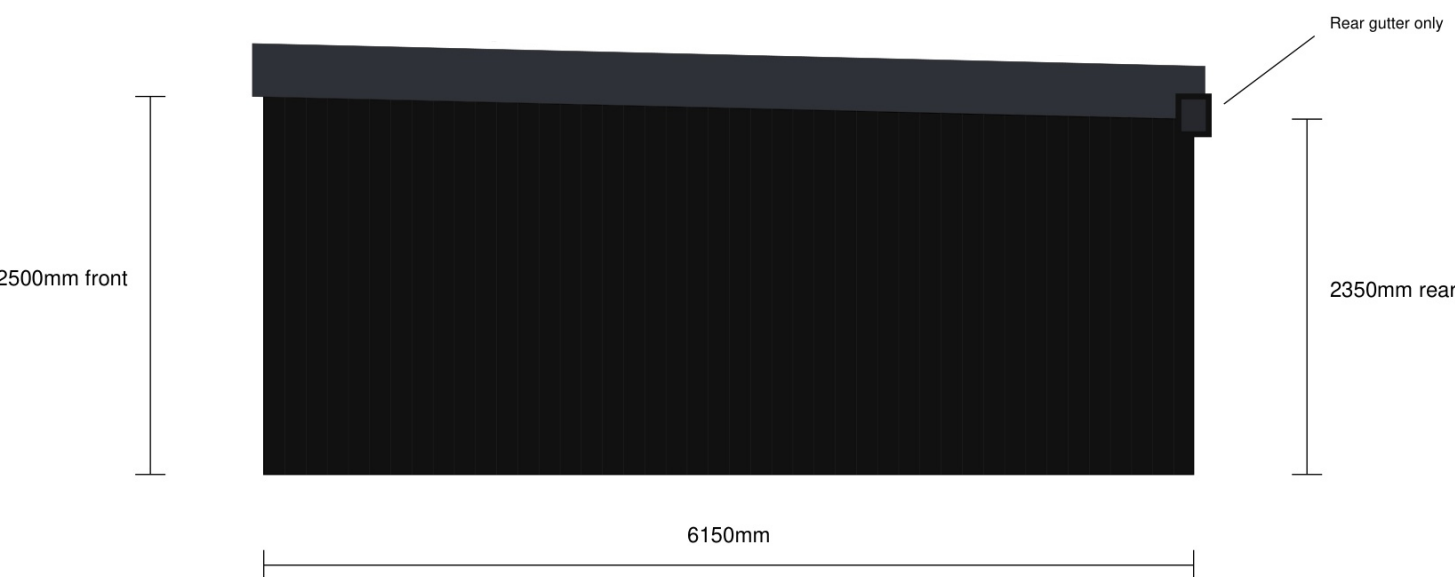

RIGHT (WEST) ELEVATION


Black profiled metal sheet cladding

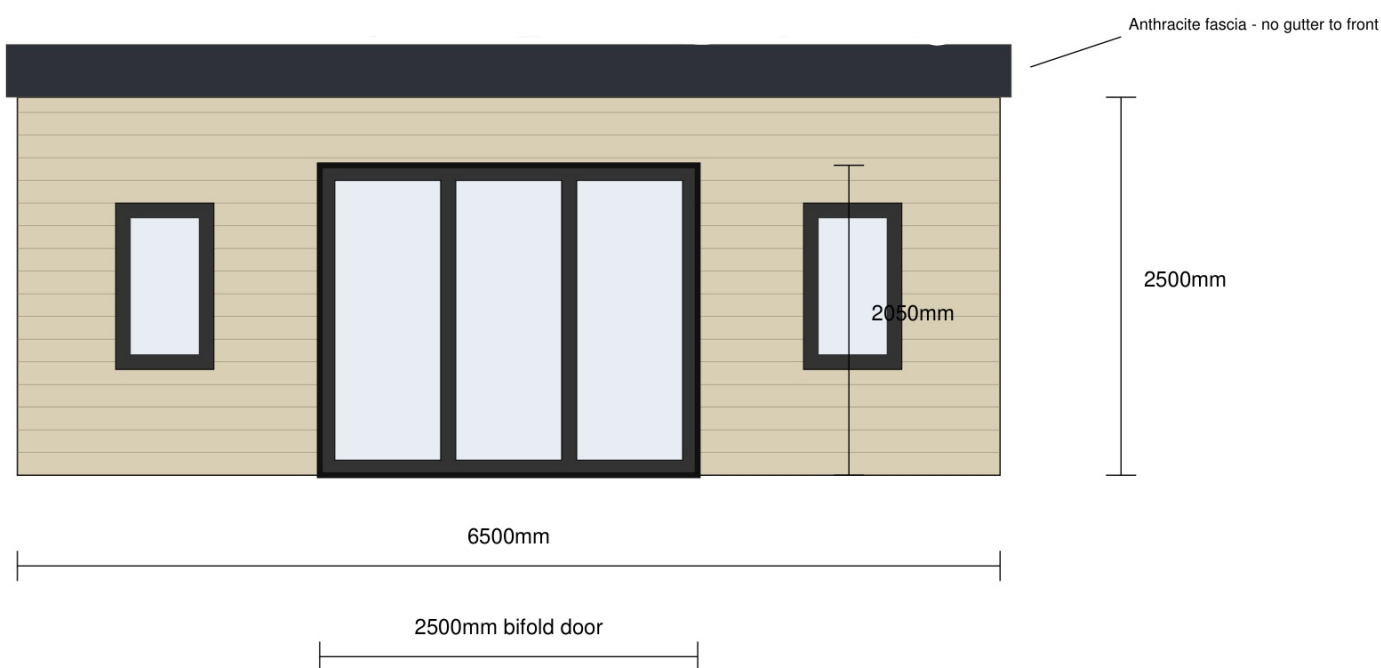

FRONT ELEVATION (NORTH)

Composite cladding to front elevation

PROPOSED FLOOR PLAN

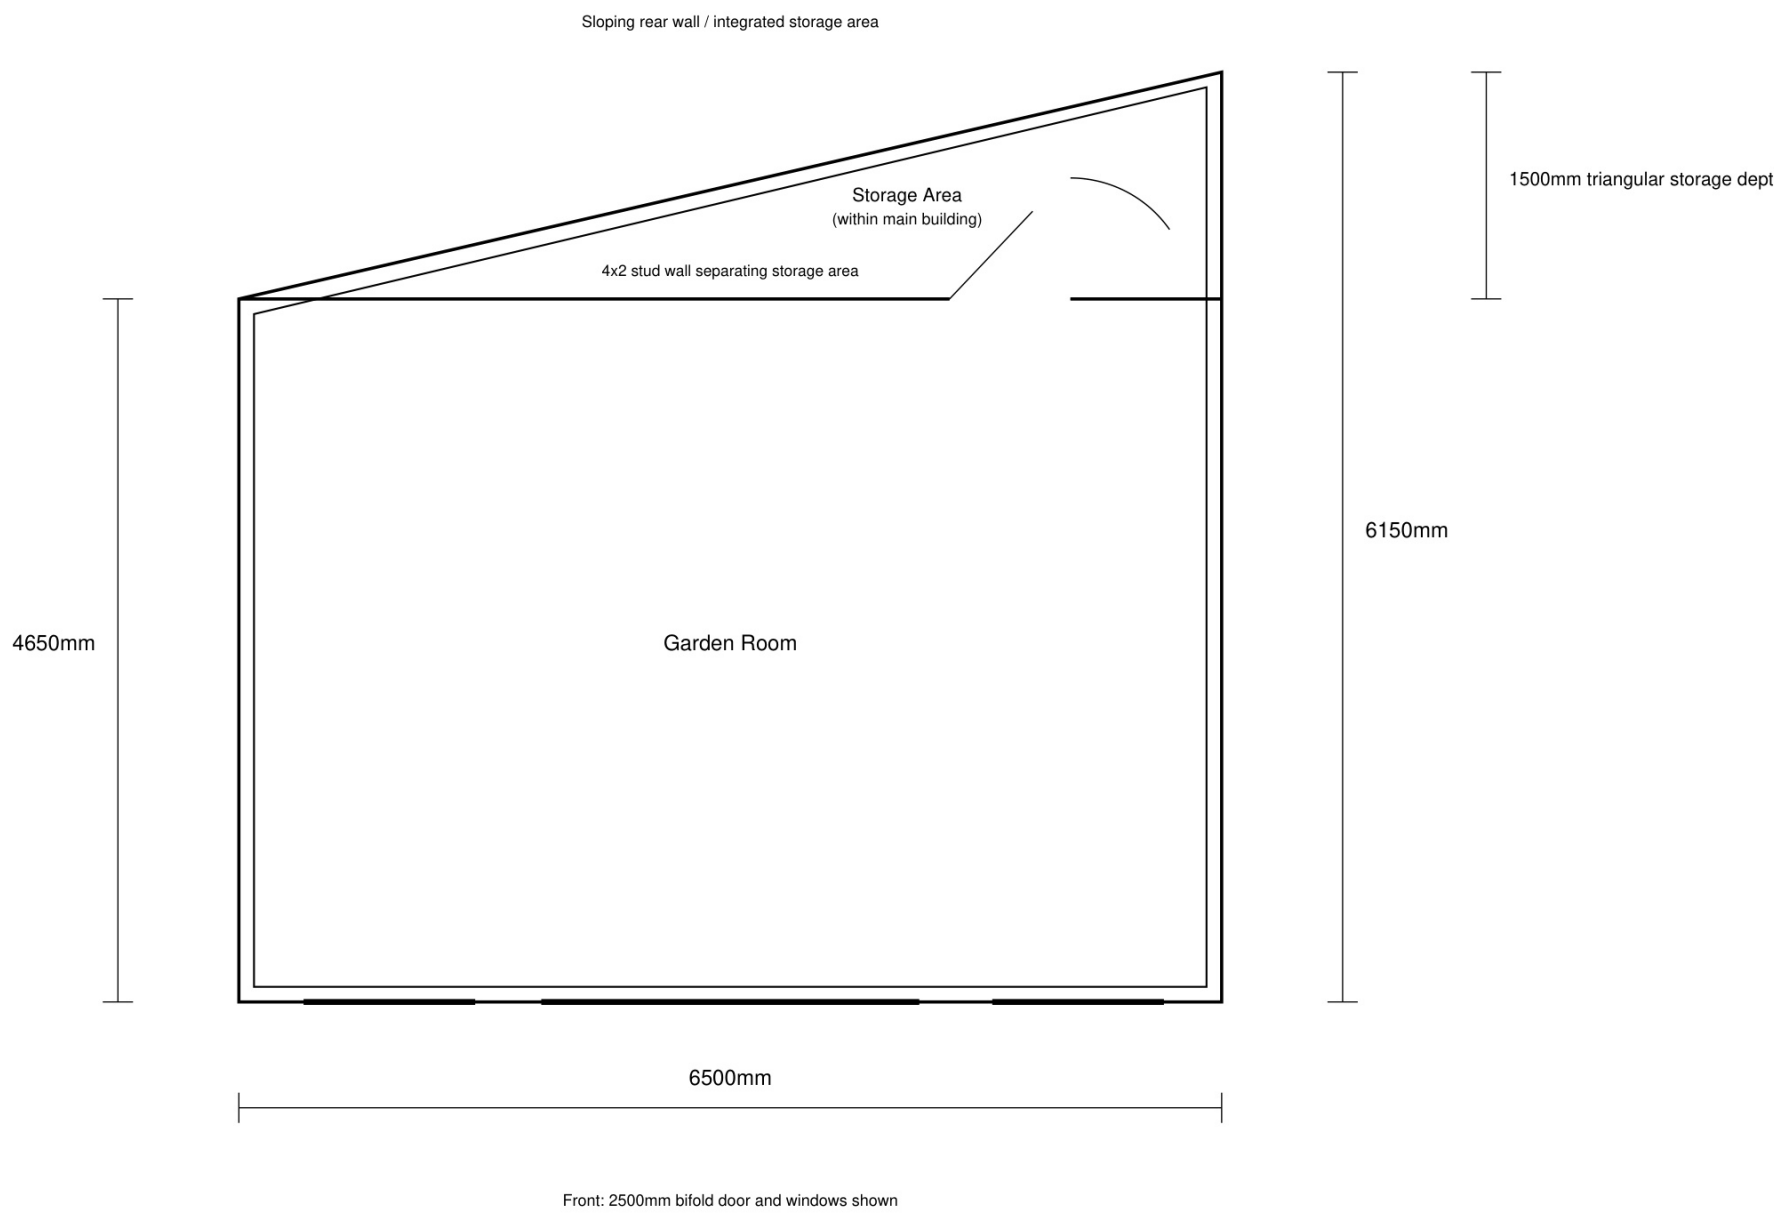

Materials / Construction Notes:

- Front elevation: Composite cladding
- Side and rear elevations: Black profiled metal sheet cladding
- Anthracite aluminium bifold doors and windows
- Anthracite EPDM mono-pitch roof falling front to rear
- Anthracite fascia to front and sides; gutter to rear elevation only
- External walls: 4x2 timber stud wall construction nominal 100mm frame, shown approx. 100mm on plan
- Internal storage partition: 4x2 stud wall, shown approx. 100mm

NOTES

Do not scale from this drawing.
All dimensions to be checked on site prior to construction.
All dimensions in millimetres unless otherwise stated.

Project

Garden Room

14a Woodshaw Farmhouse
Swallows Mead
Royal Wootton Bassett
Wiltshire
SN440U

Scale 1:50 @ A1

Dimensions to be used in preference to scaled measurement.

Luke Marchment