




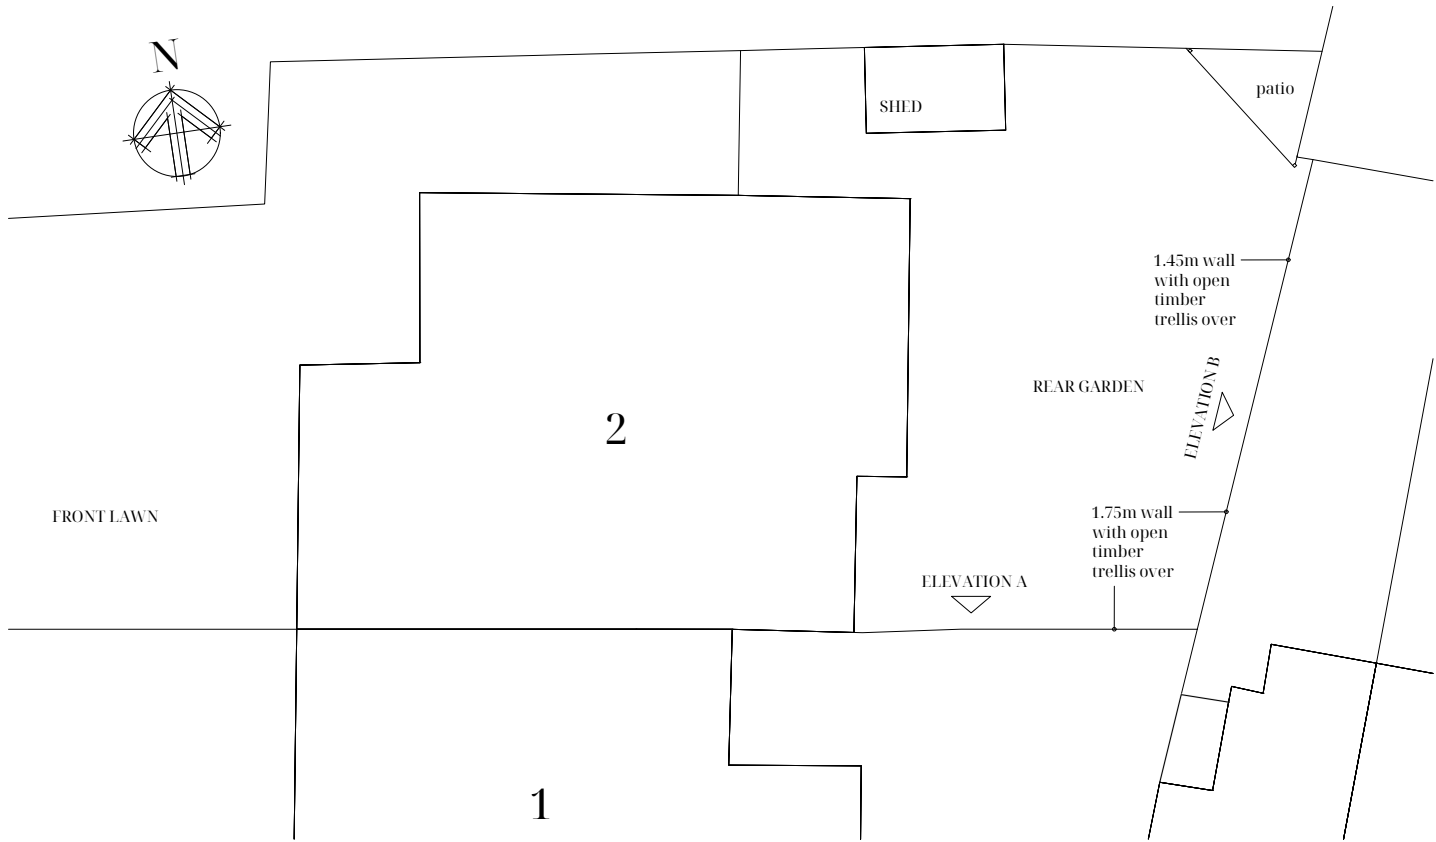


Existing Site Plan
1:200

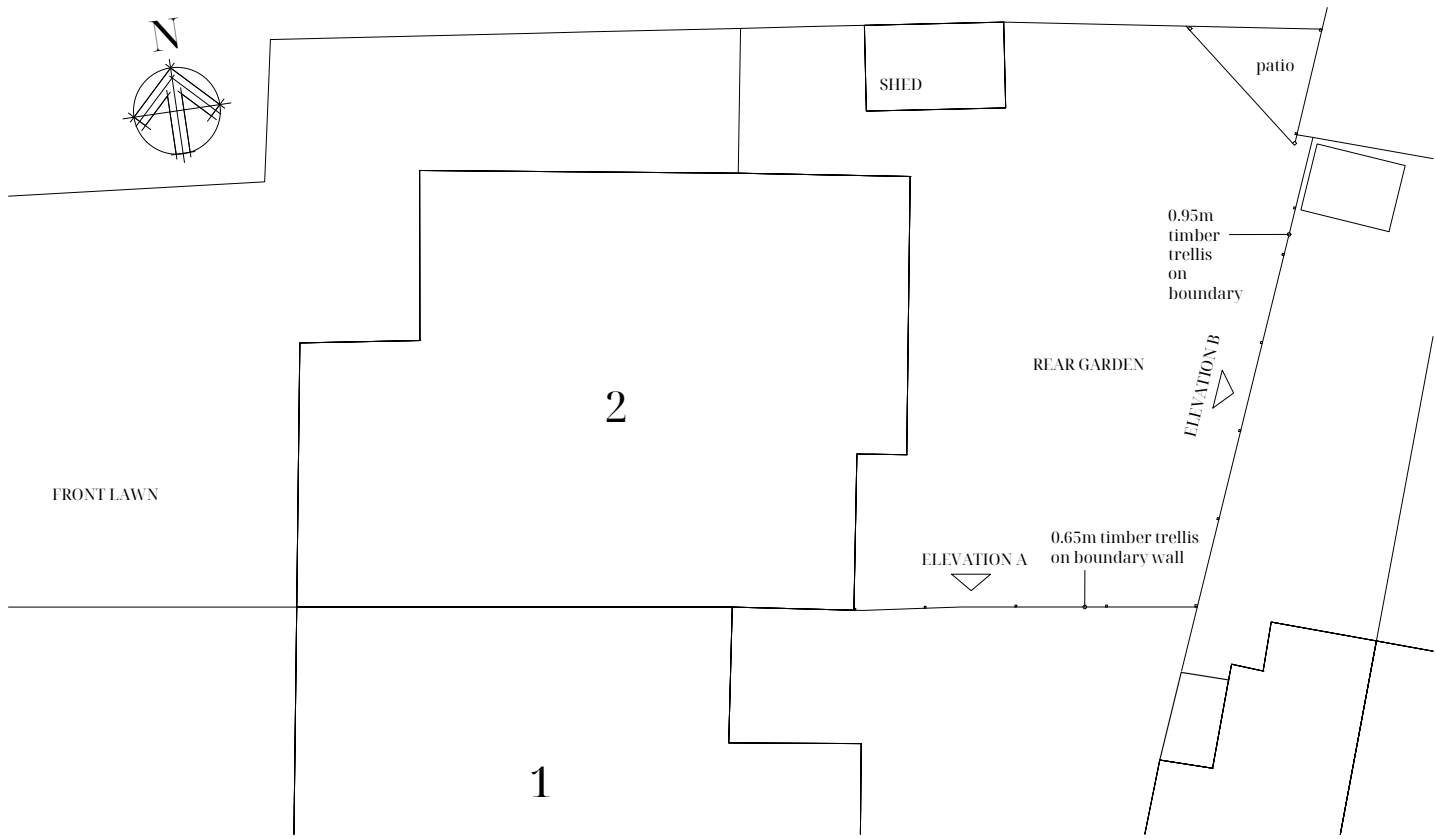


Proposed Site Plan
1:200

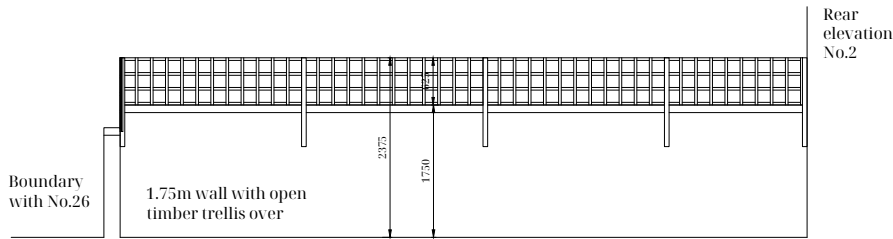


Existing Elevation A
1:100

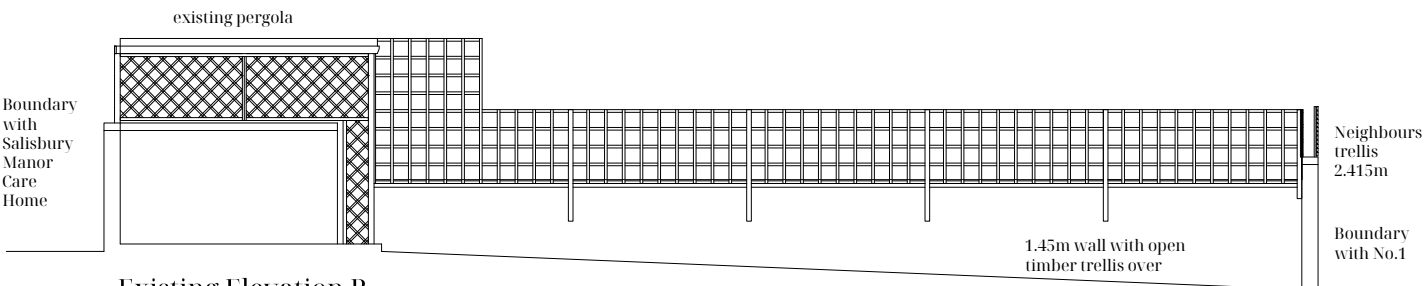

Existing Elevation B
1:100

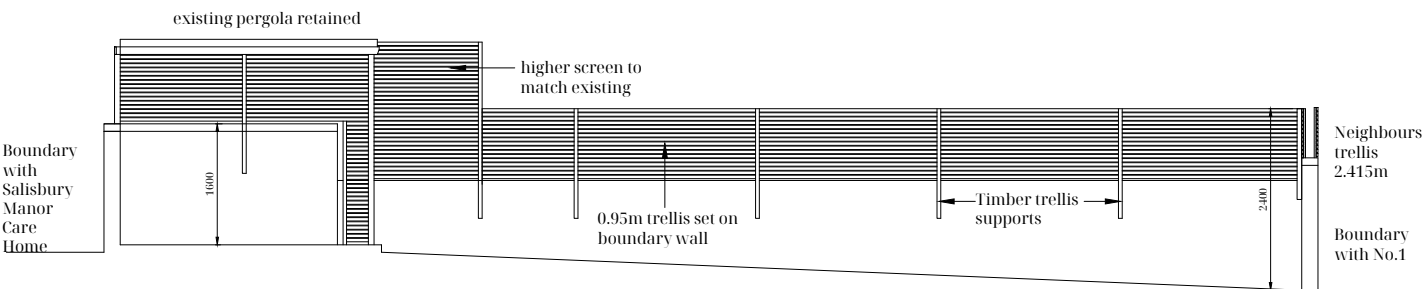

Proposed Elevation B
1:100

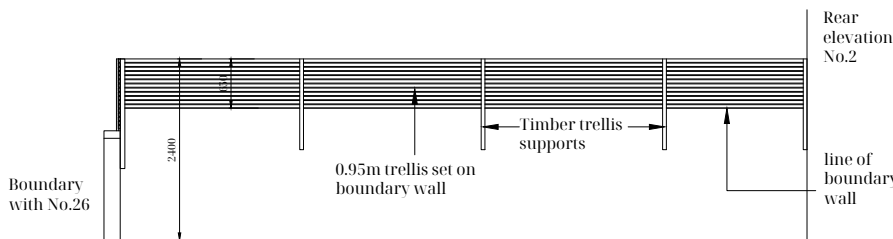

Proposed Elevation A
1:100



NOTES			
All drawings within this package are the copyright of ASJ Design Services Ltd. They may not be copied or disclosed to any third party for any purpose except as authorised in writing by ASJ Design.			
Do not scale from these drawings. Figured dimensions are to be used only. All critical dimensions are to be checked on site before work proceeds.			
All drawings are to be read in conjunction with all other relevant consultants and or specialists drawings or documents.			
Inconsistencies, errors and omissions found within or between ASJ Design documents are to be notified immediately to ASJ Design.			
ISSUE TRACKER			
REV	DATE	DESCRIPTION	BY
A	20.05.26	For information	D AJ

CLIENT	
Mr & Mrs Sykes	
PROJECT TITLE	
2 The Paragon Wilton Road Salisbury SP2 7LH	
DRAWING TITLE	
Existing & Proposed Plans & Elevations	
DRAWING NO	REVISION
TP01	A
SCALE	DRAWN BY
1:100 & 1:200 @ A3	D AJ
ASJ Design	