


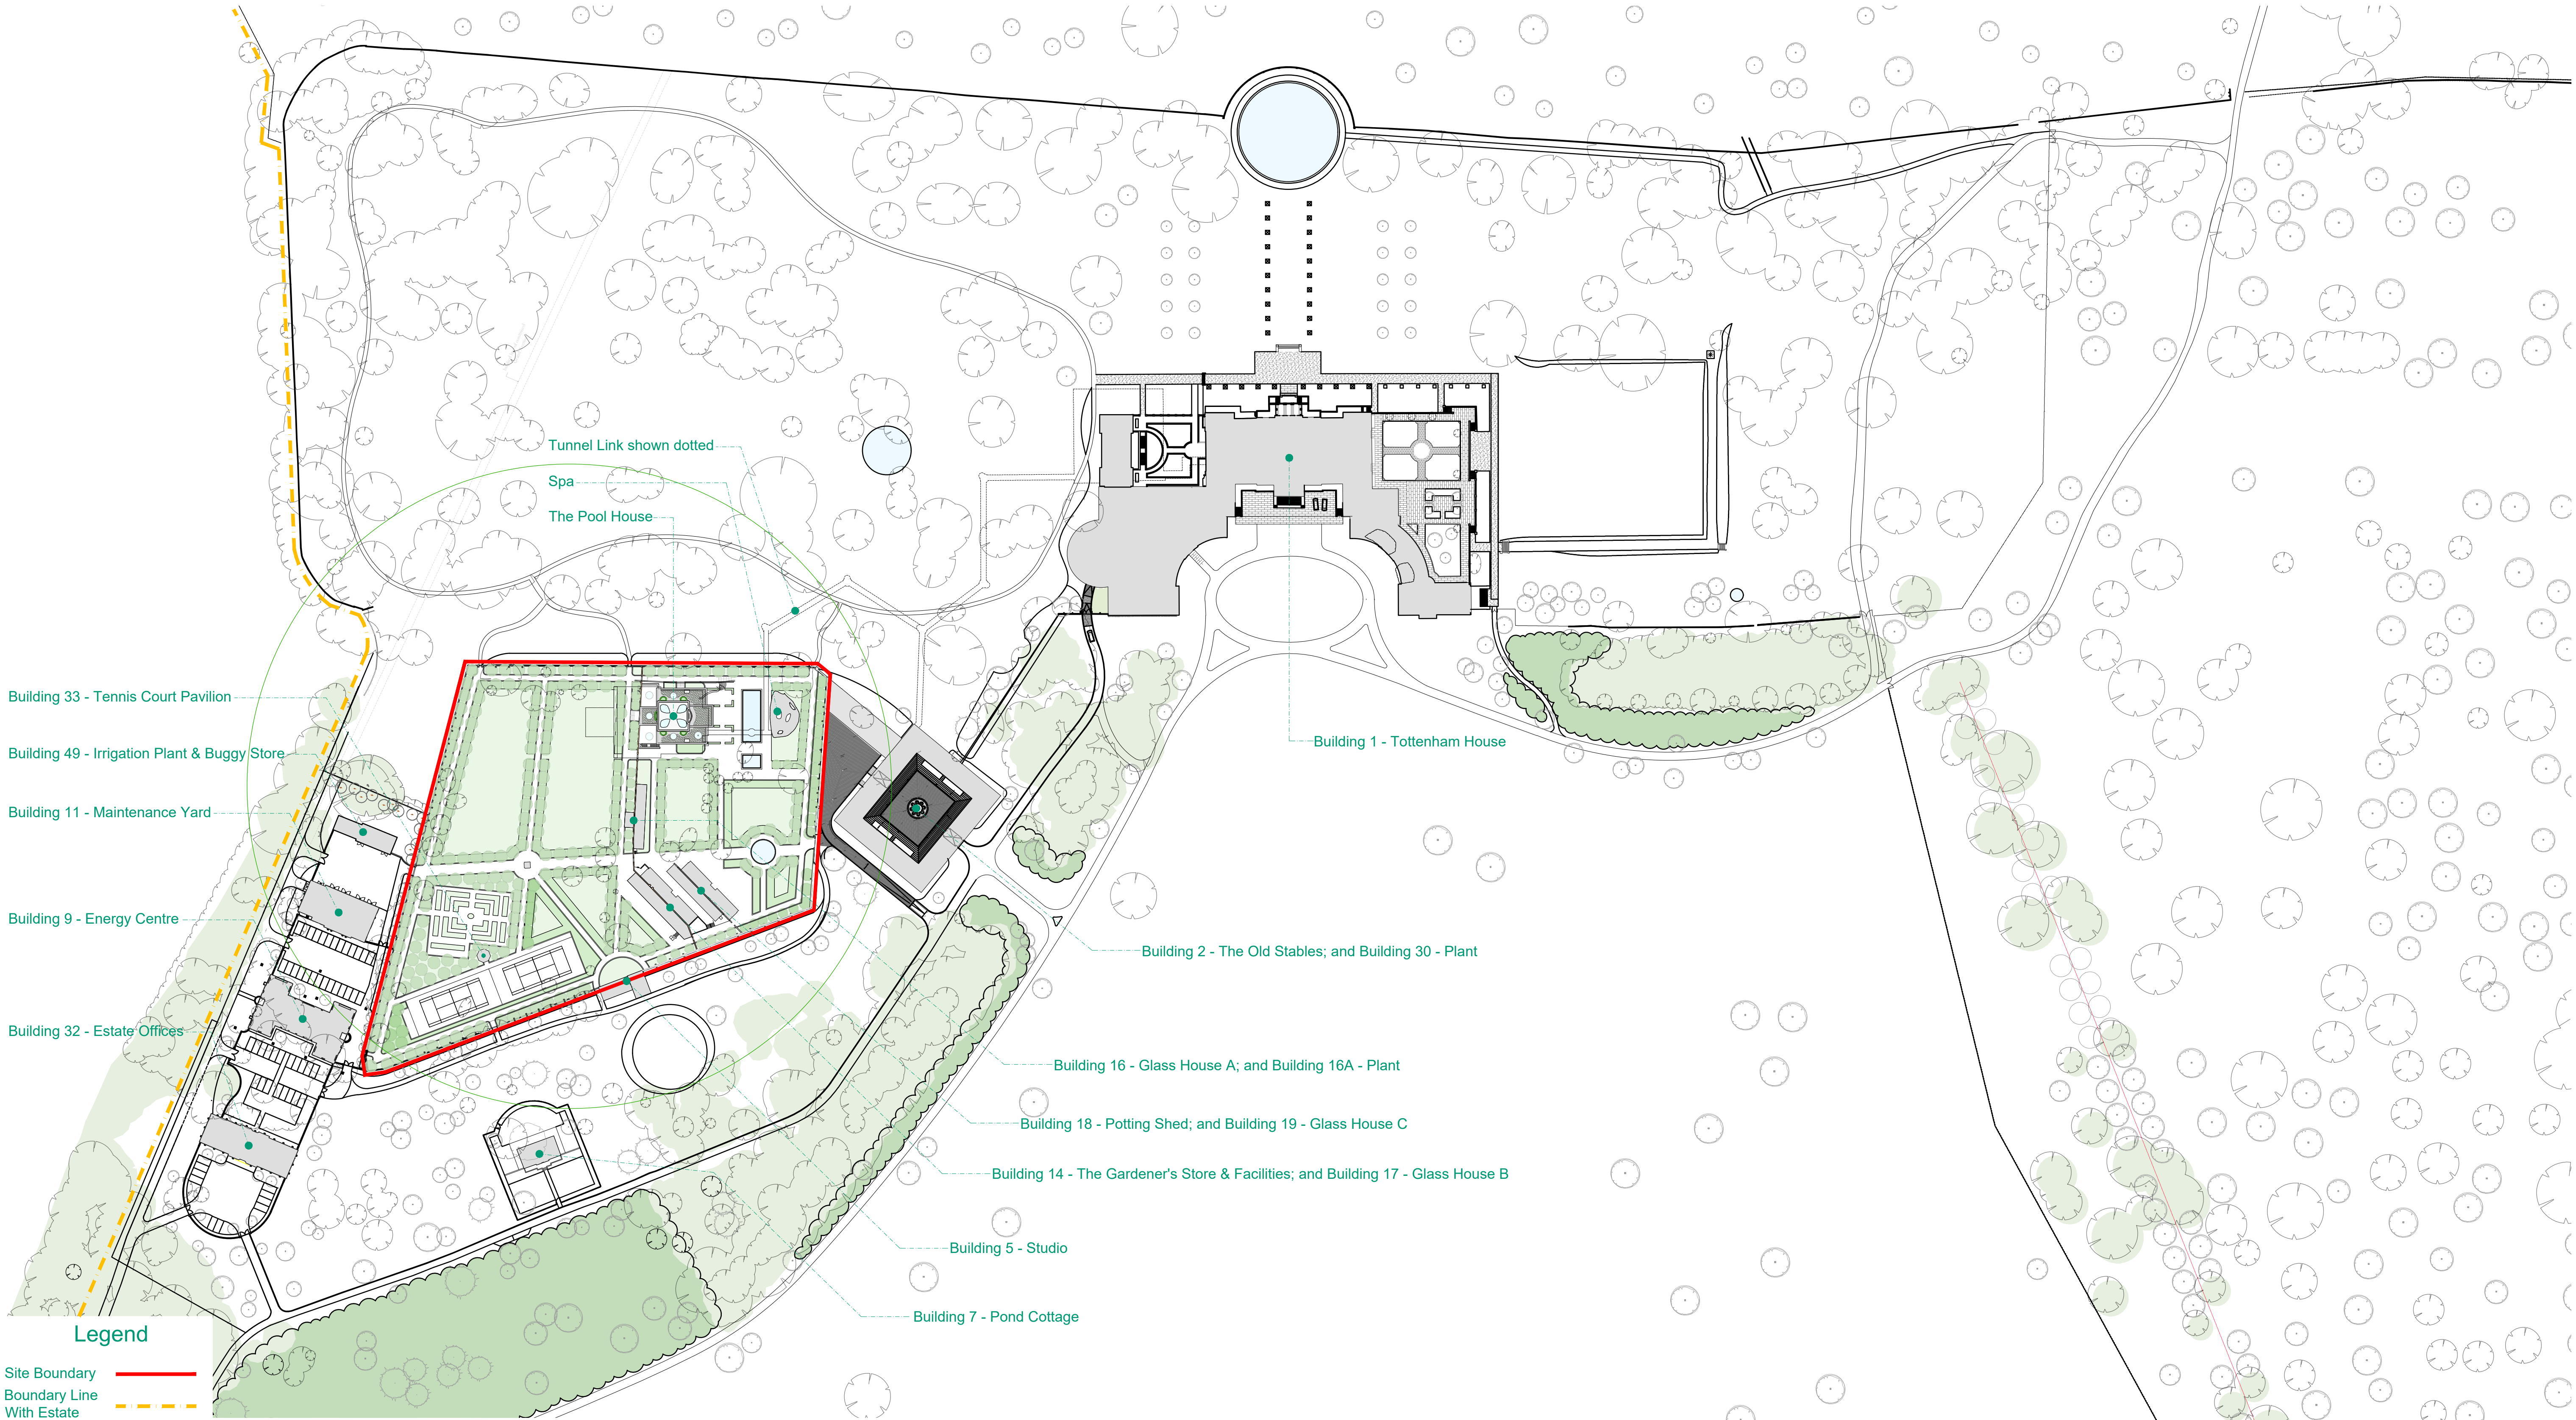

Proposed Site Plan

Scale 1:1250

No. Notes

- Dimensions to be verified on site. Only figured dimensions to be used and any discrepancies in dimensions are to be reported to the architect. No dimensions are to be scaled from printed drawings. Any areas indicated on this drawing are for guidance only. No responsibility is taken for their accuracy.
- There is a risk of injury or death in construction if the works are not properly planned and supervised. The contractor must not undertake any element of the work without first having carried out the necessary risk assessments and prepared detailed method statements.



Job: TH - The Pool House & The Walled Garden

Title: Proposed Site Plan

Type: 250410_FPA01

Status: PLANNING

drawn by	checked by	approved by
scale	1:1250 @ A1 size	A1
job number	drawing number	revision
3121	201	H

H	Spa Building revised	2026/03/31
G	Pool House roof plan amended and minor adjustments to surrounding landscape	2026/02/05
F	Pool House and Spa Building roof plans adjusted.	2025/05/08
E	Pool House outline and Tunnel Link adjusted.	2025/04/10
D	Building 49 added; parterre to main house added	2024/10/08
C	Tunnel Link added	2024/10/07
B	Tennis Court Pavilion added	2024/09/26
A	Planning issue to Gerald Eve	2024/09/24
*	Initial release	2024/09/13
no.	revision.	date.

BLDA ARCHITECTS

RIBA
Chartered Practice

211 Design Centre East
Chelsea Harbour
London, SW10 0XF

mail@blda.co.uk
www.blda.co.uk
t +44 (0) 20 7838 5555