


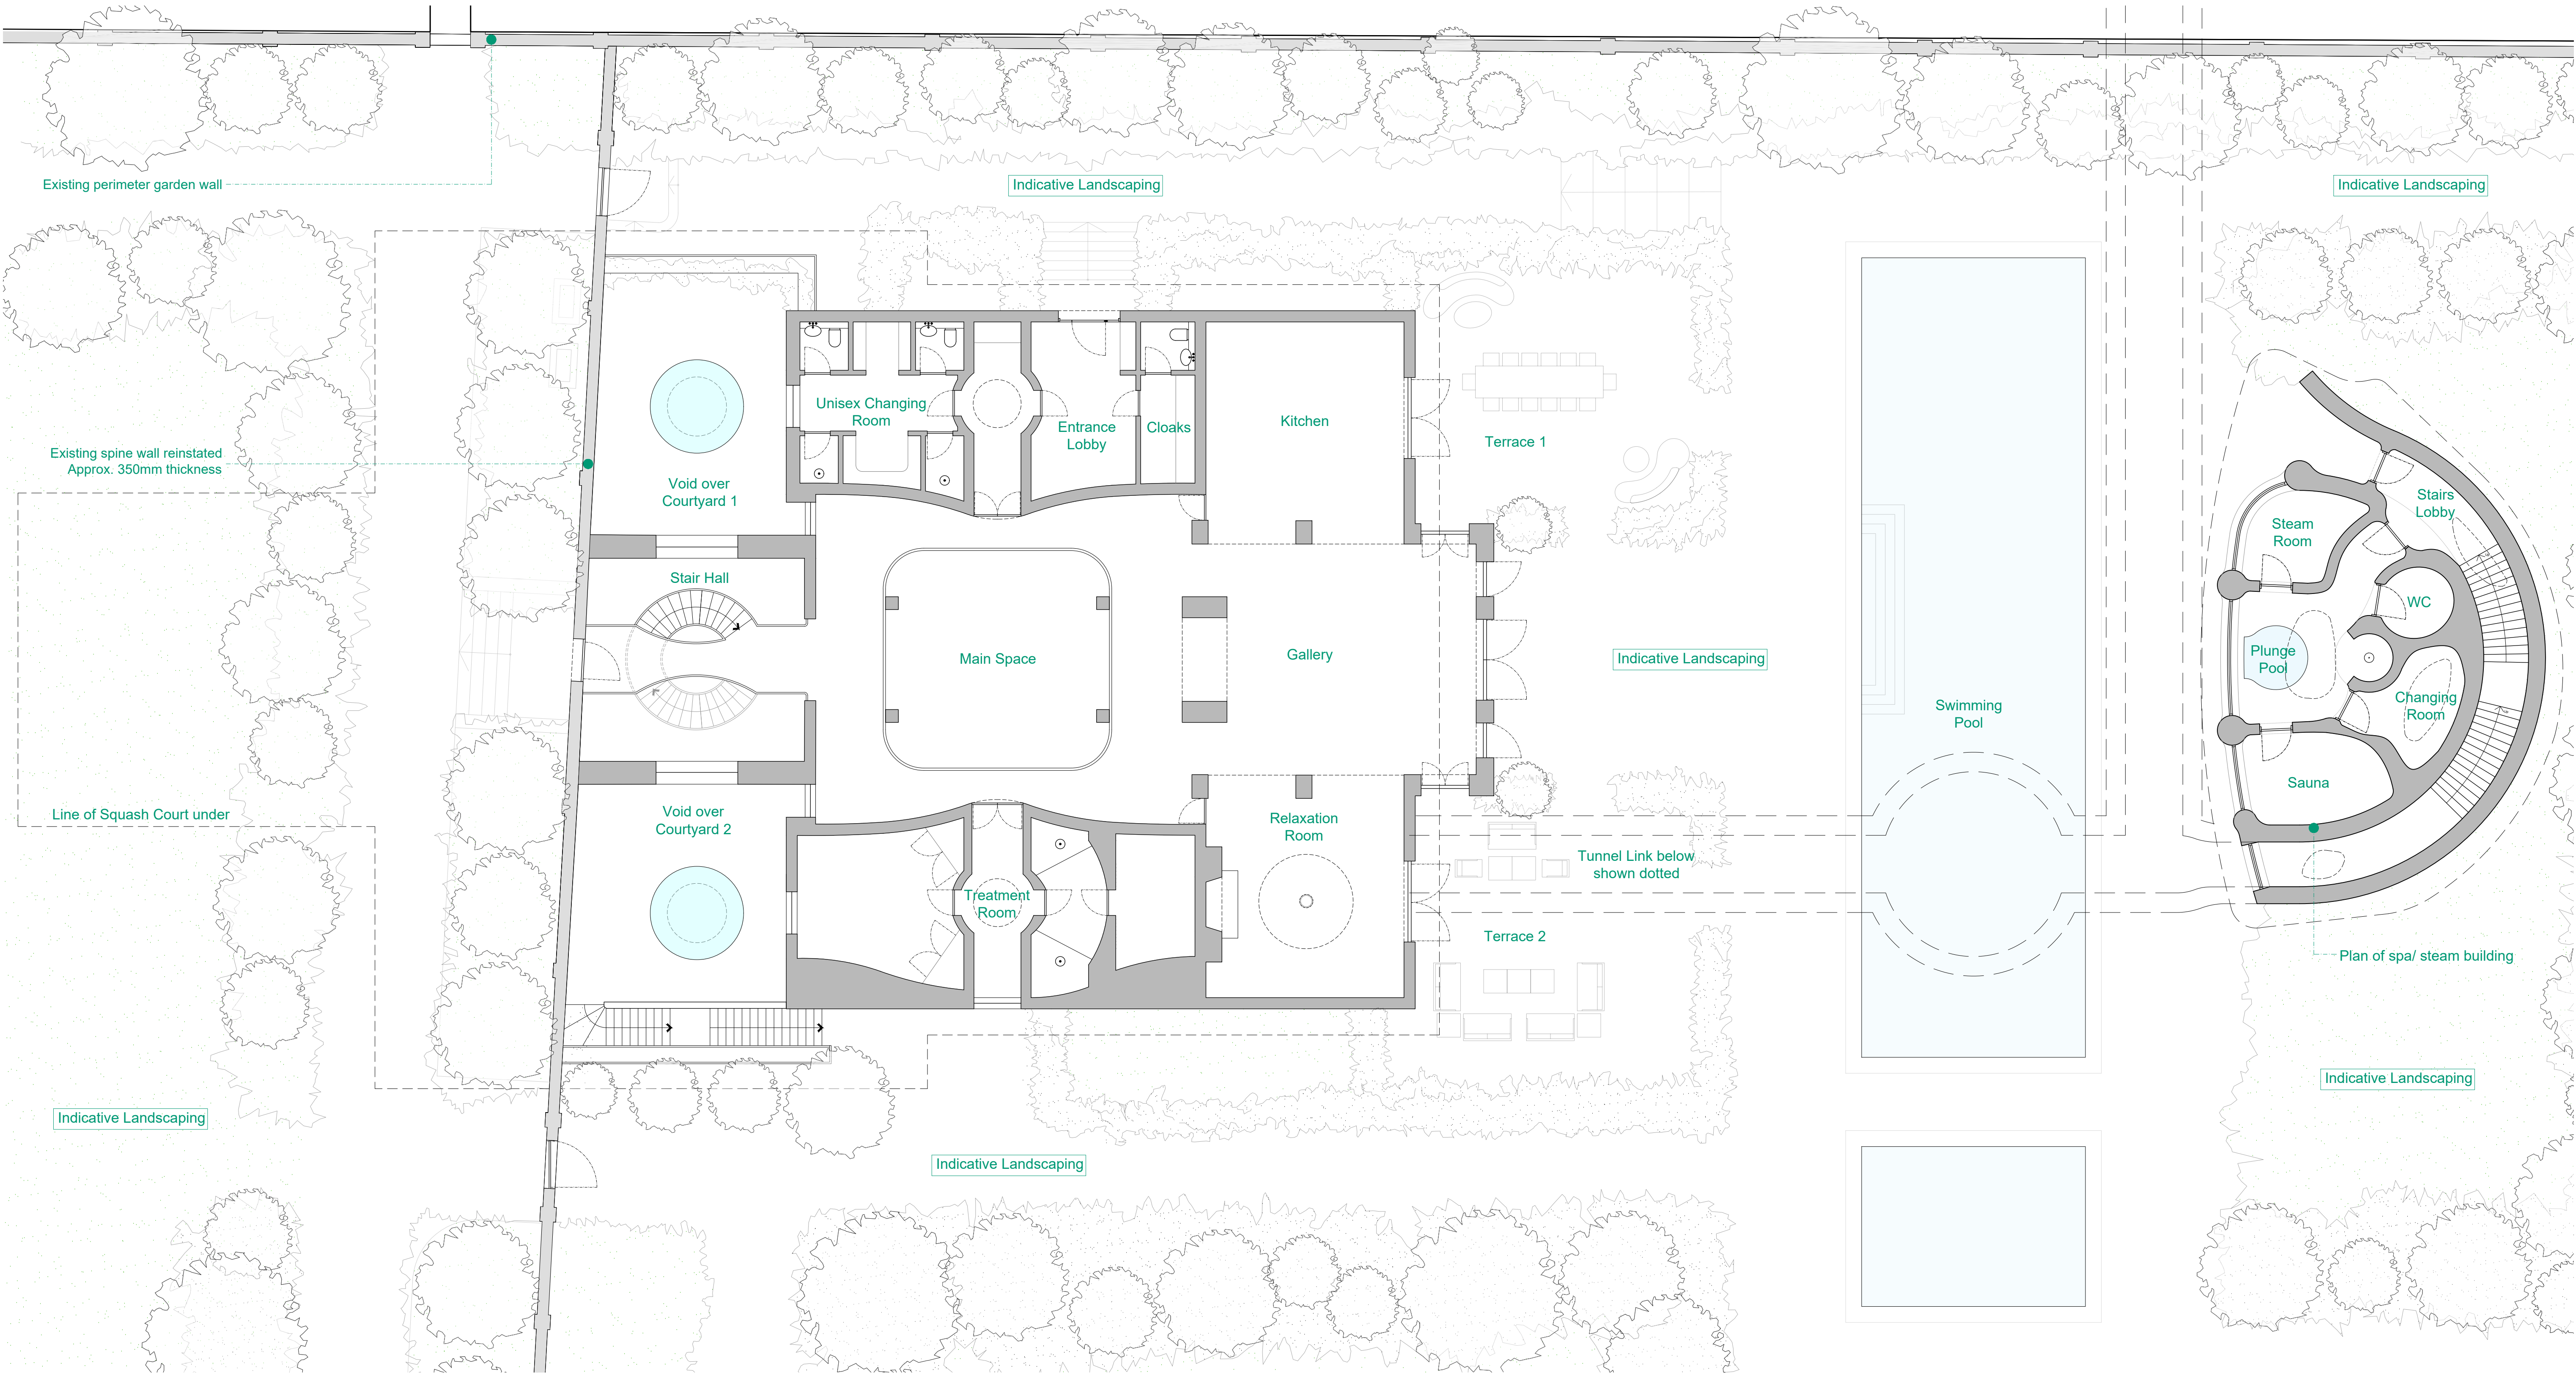

Proposed Ground Floor Plan

Scale 1:100 @ A1

No. Notes

- Dimensions to be verified on site. Only figured dimensions to be used and any discrepancies in dimensions are to be reported to the architect. No dimensions are to be scaled from printed drawings. Any areas indicated on this drawing are for guidance only. No responsibility is taken for their accuracy.
- There is a risk of injury or death in construction if the works are not properly planned and supervised. The contractor must not undertake any element of the work without first having carried out the necessary risk assessments and prepared detailed method statements.



K Tunnel through walled garden reinstated
J Pool length increased.
H Spa building plan + tunnel adjusted.
G North entrance door amended, east entrance repositioned, external stair to courtyard 2, MVHR intake and exhaust duct enclosures incorporated.
F Spa building plan adjusted.
E Spa building plan adjusted.
D Building outline adjusted. Tunnel, spa building added.
C Tunnel Link below shown dotted
B Annotation Amended and internal steps added
A Planning issue to Gerald Eve
* Initial release
no. revision.

2026/05/26
2026/05/01
2026/03/31
2026/02/05

2025/05/08
2025/04/14
2025/04/10
2024/10/08
2024/09/26
2024/09/24
2024/09/13
date.

Job: TH - The Pool House & The Walled Garden

Title: Proposed Ground Floor Plan

Type: 250410_FPA01

Status: PLANNING

drawn by	JM	checked by	-	approved by	-
scale	1:100 @ A1	size	A1	date	26/05/26
job number		drawing number		revision	
3121		212		K	

BLDA ARCHITECTS

RIBA Chartered Practice

211 Design Centre East
Chelsea Harbour
London, SW10 0XF

mail@blda.co.uk
www.blda.co.uk
t +44 (0) 20 7838 5555