


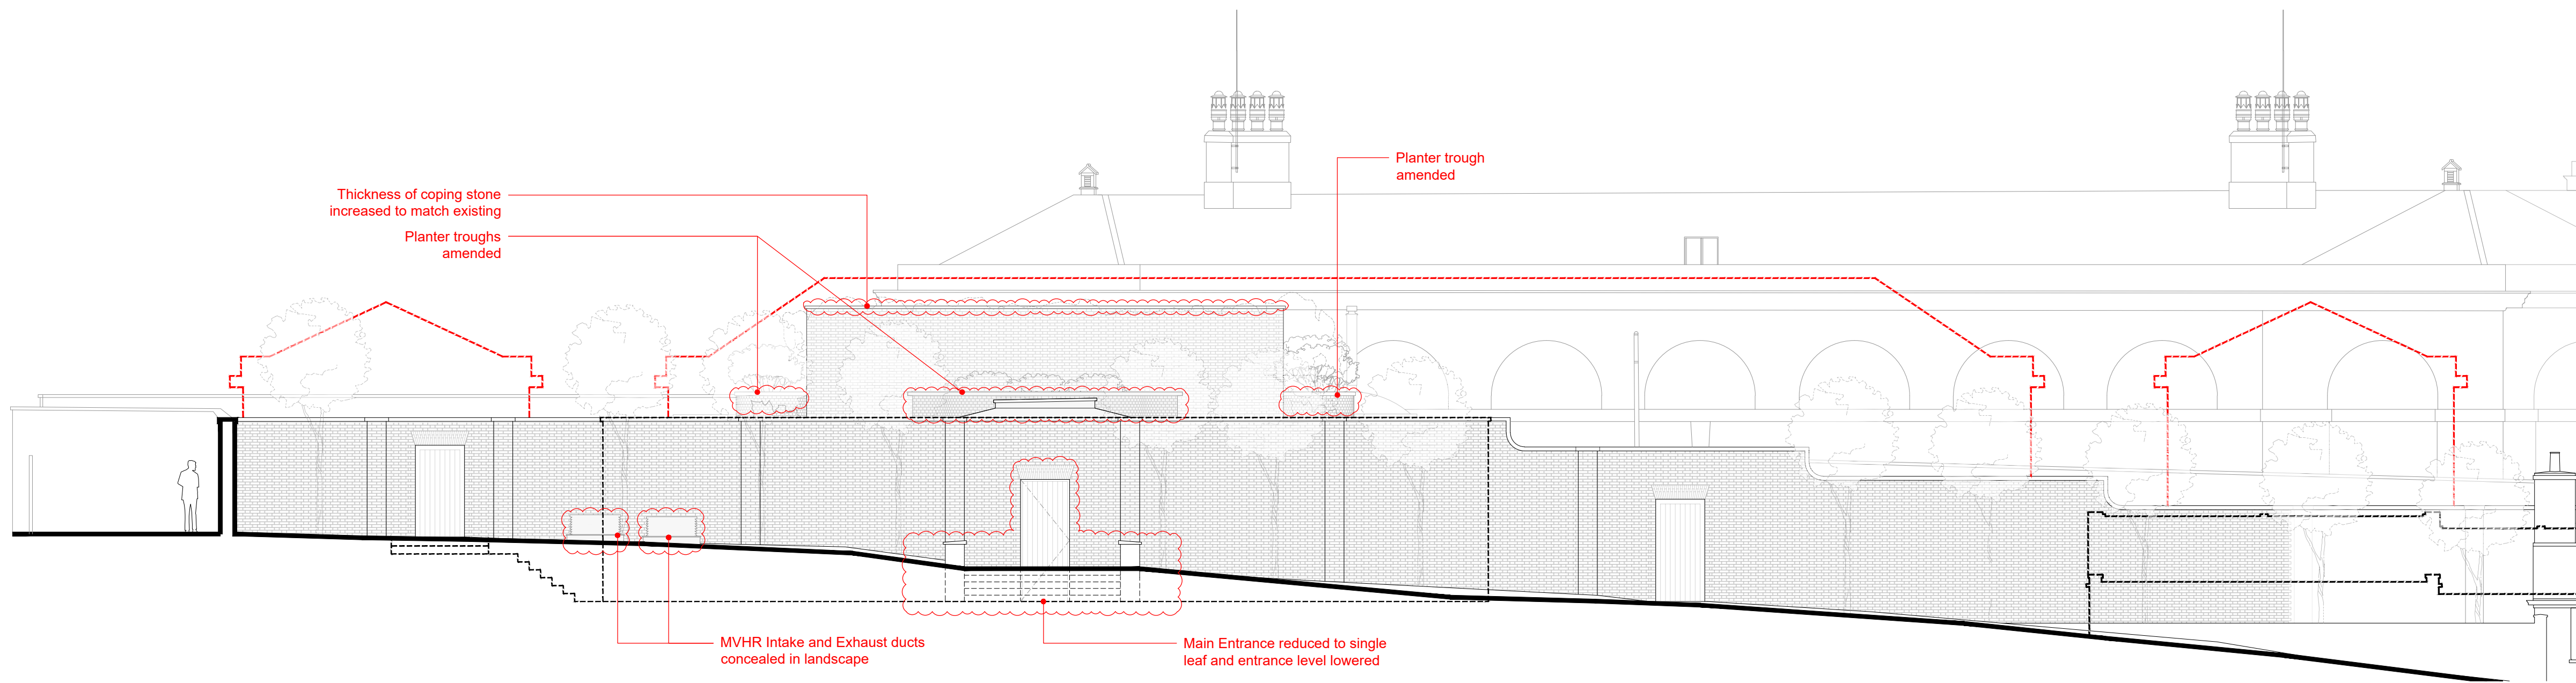


Proposed Pool House North Elevation (with outline of omitted consented buildings)

Scale 1:100

No. Notes

1. Dimensions to be verified on site. Only figured dimensions to be used and any discrepancies in dimensions are to be reported to the architect. No dimensions are to be scaled from printed drawings. Any areas indicated on this drawing are for guidance only. No responsibility is taken for their accuracy.
2. There is a risk of injury or death in construction if the works are not properly planned and supervised. The contractor must not undertake any element of the work without first having carried out the necessary risk assessments and prepared detailed method statements.

0 1 2 3 4 5 10

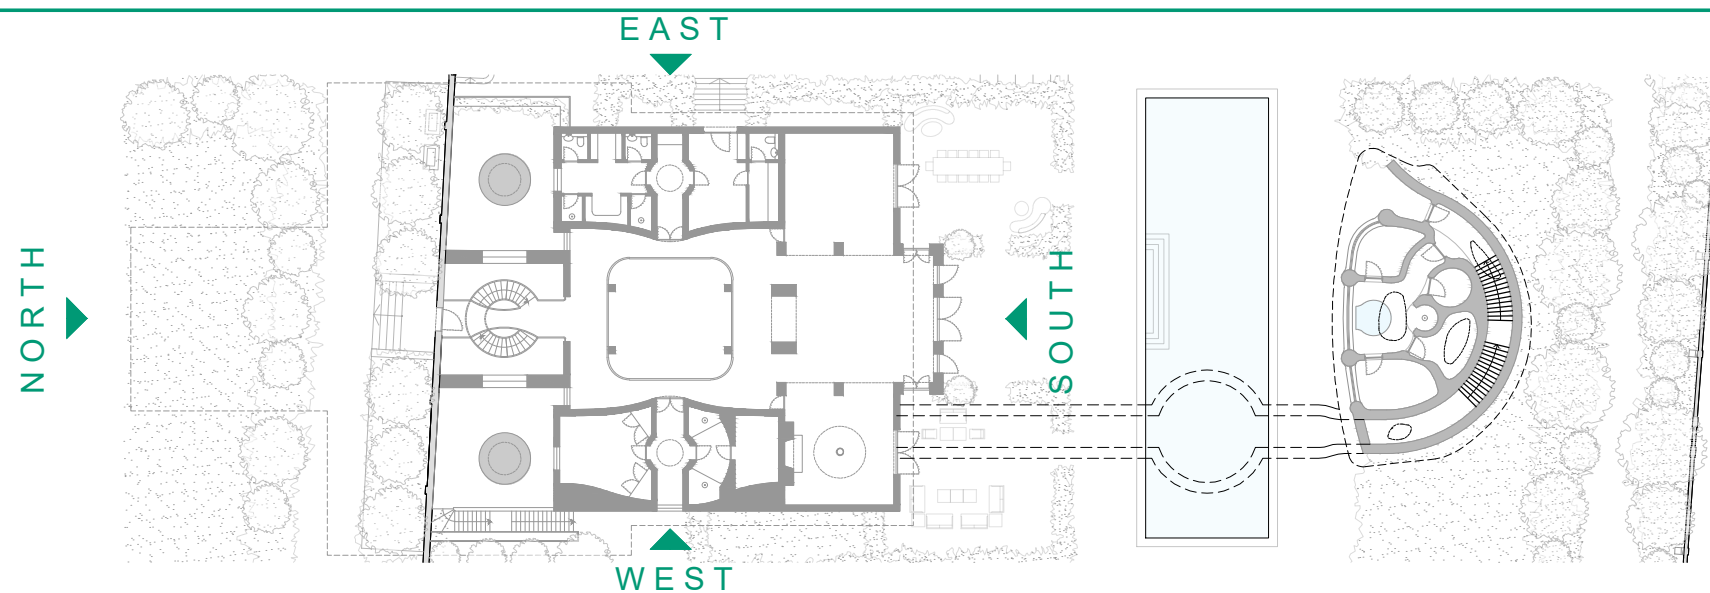

C Revisions clouded
B Rooflight with integral flue incorporated
A Planters incorporated, Rooflight amended
* Initial release

no. revision.

2026/02/05

2025/05/14

2025/05/08

2025/04/14

date.

3121

225.2

C

Job: TH - The Pool House & The Walled Garden

Title: Proposed North Elevation (with outline of omitted consented buildings)
Summary of Amendments

Type: 250414_FPA01

Status: PLANNING

drawn by	checked by	approved by
scale 1:100 @ A1	size A1	date 25/04/14
job number	drawing number	revision

3121

225.2

C

BLDA ARCHITECTS

RIBA
Chartered Practice

211 Design Centre East
Chelsea Harbour
London, SW10 0XF

mail@blda.co.uk
www.blda.co.uk
t +44 (0) 20 7838 5555