


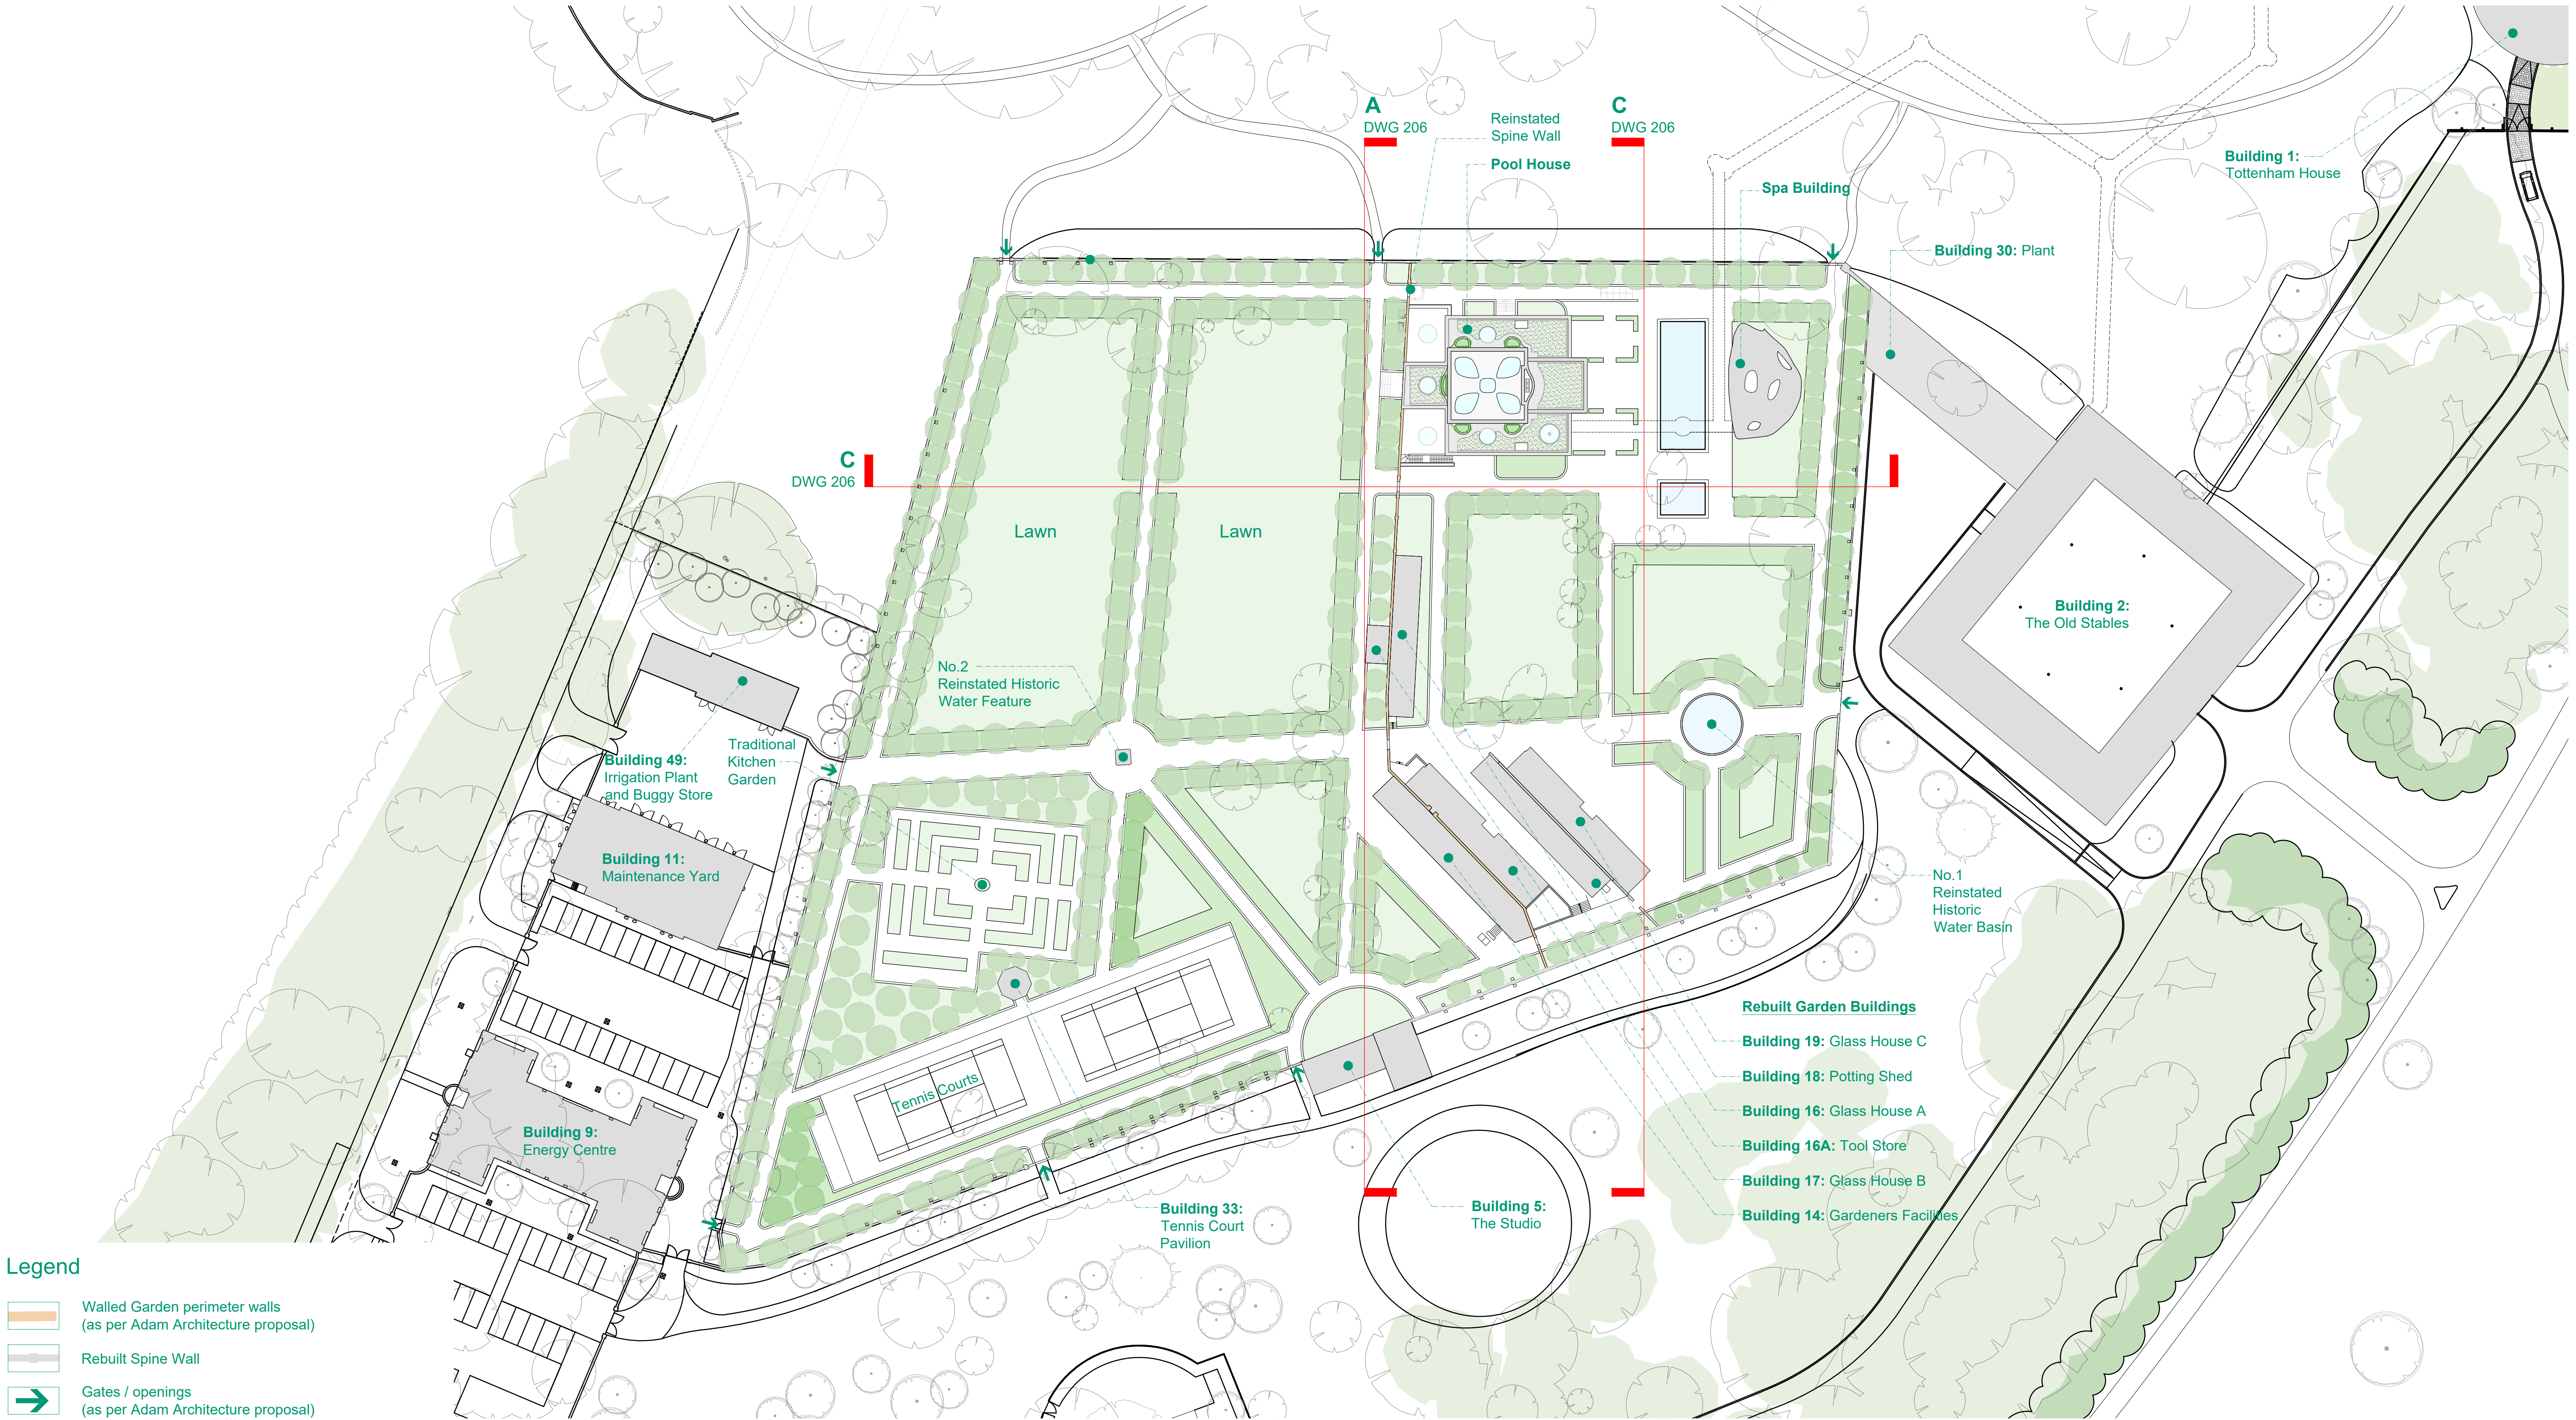

Proposed Walled Garden Plan & Outline Landscape

Scale 1:500

No. Notes

- Dimensions to be verified on site. Only figured dimensions to be used and any discrepancies in dimensions are to be reported to the architect. No dimensions are to be scaled from printed drawings. Any areas indicated on this drawing are for guidance only. No responsibility is taken for their accuracy.
- There is a risk of injury or death in construction if the works are not properly planned and supervised. The contractor must not undertake any element of the work without first having carried out the necessary risk assessments and prepared detailed method statements.



Job: TH - The Pool House & The Walled Garden

Title: Proposed Walled Garden Plan & Outline Landscape

Type: 250410_FPA01

Status: PLANNING

drawn by	checked by	approved by
JM	-	-
scale	1:500 @ A3	size A1
date	15/05/25	revision
job number	3121	202
drawing number		G

no.	revision.
G	Spa Building roof plan amended
F	Pool House roof plan amended
E	Pool House Amended and Spa Building added
D	Pool House Outline and Tunnel Link adjusted
C	Building 49 added
B	Pool House outline and Tunnel Link adjusted.
A	Addition of the Tennis Court Pavilion
*	Initial release

date.
2026/03/31
2026/02/05
2025/05/08
2025/04/14
2024/10/08
2025/04/10
2024/09/26
2024/09/13

BLDA ARCHITECTS

RIBA
Chartered Practice

211 Design Centre East
Chelsea Harbour
London, SW10 0XF

mail@blda.co.uk
www.blda.co.uk
t +44 (0) 20 7838 5555