


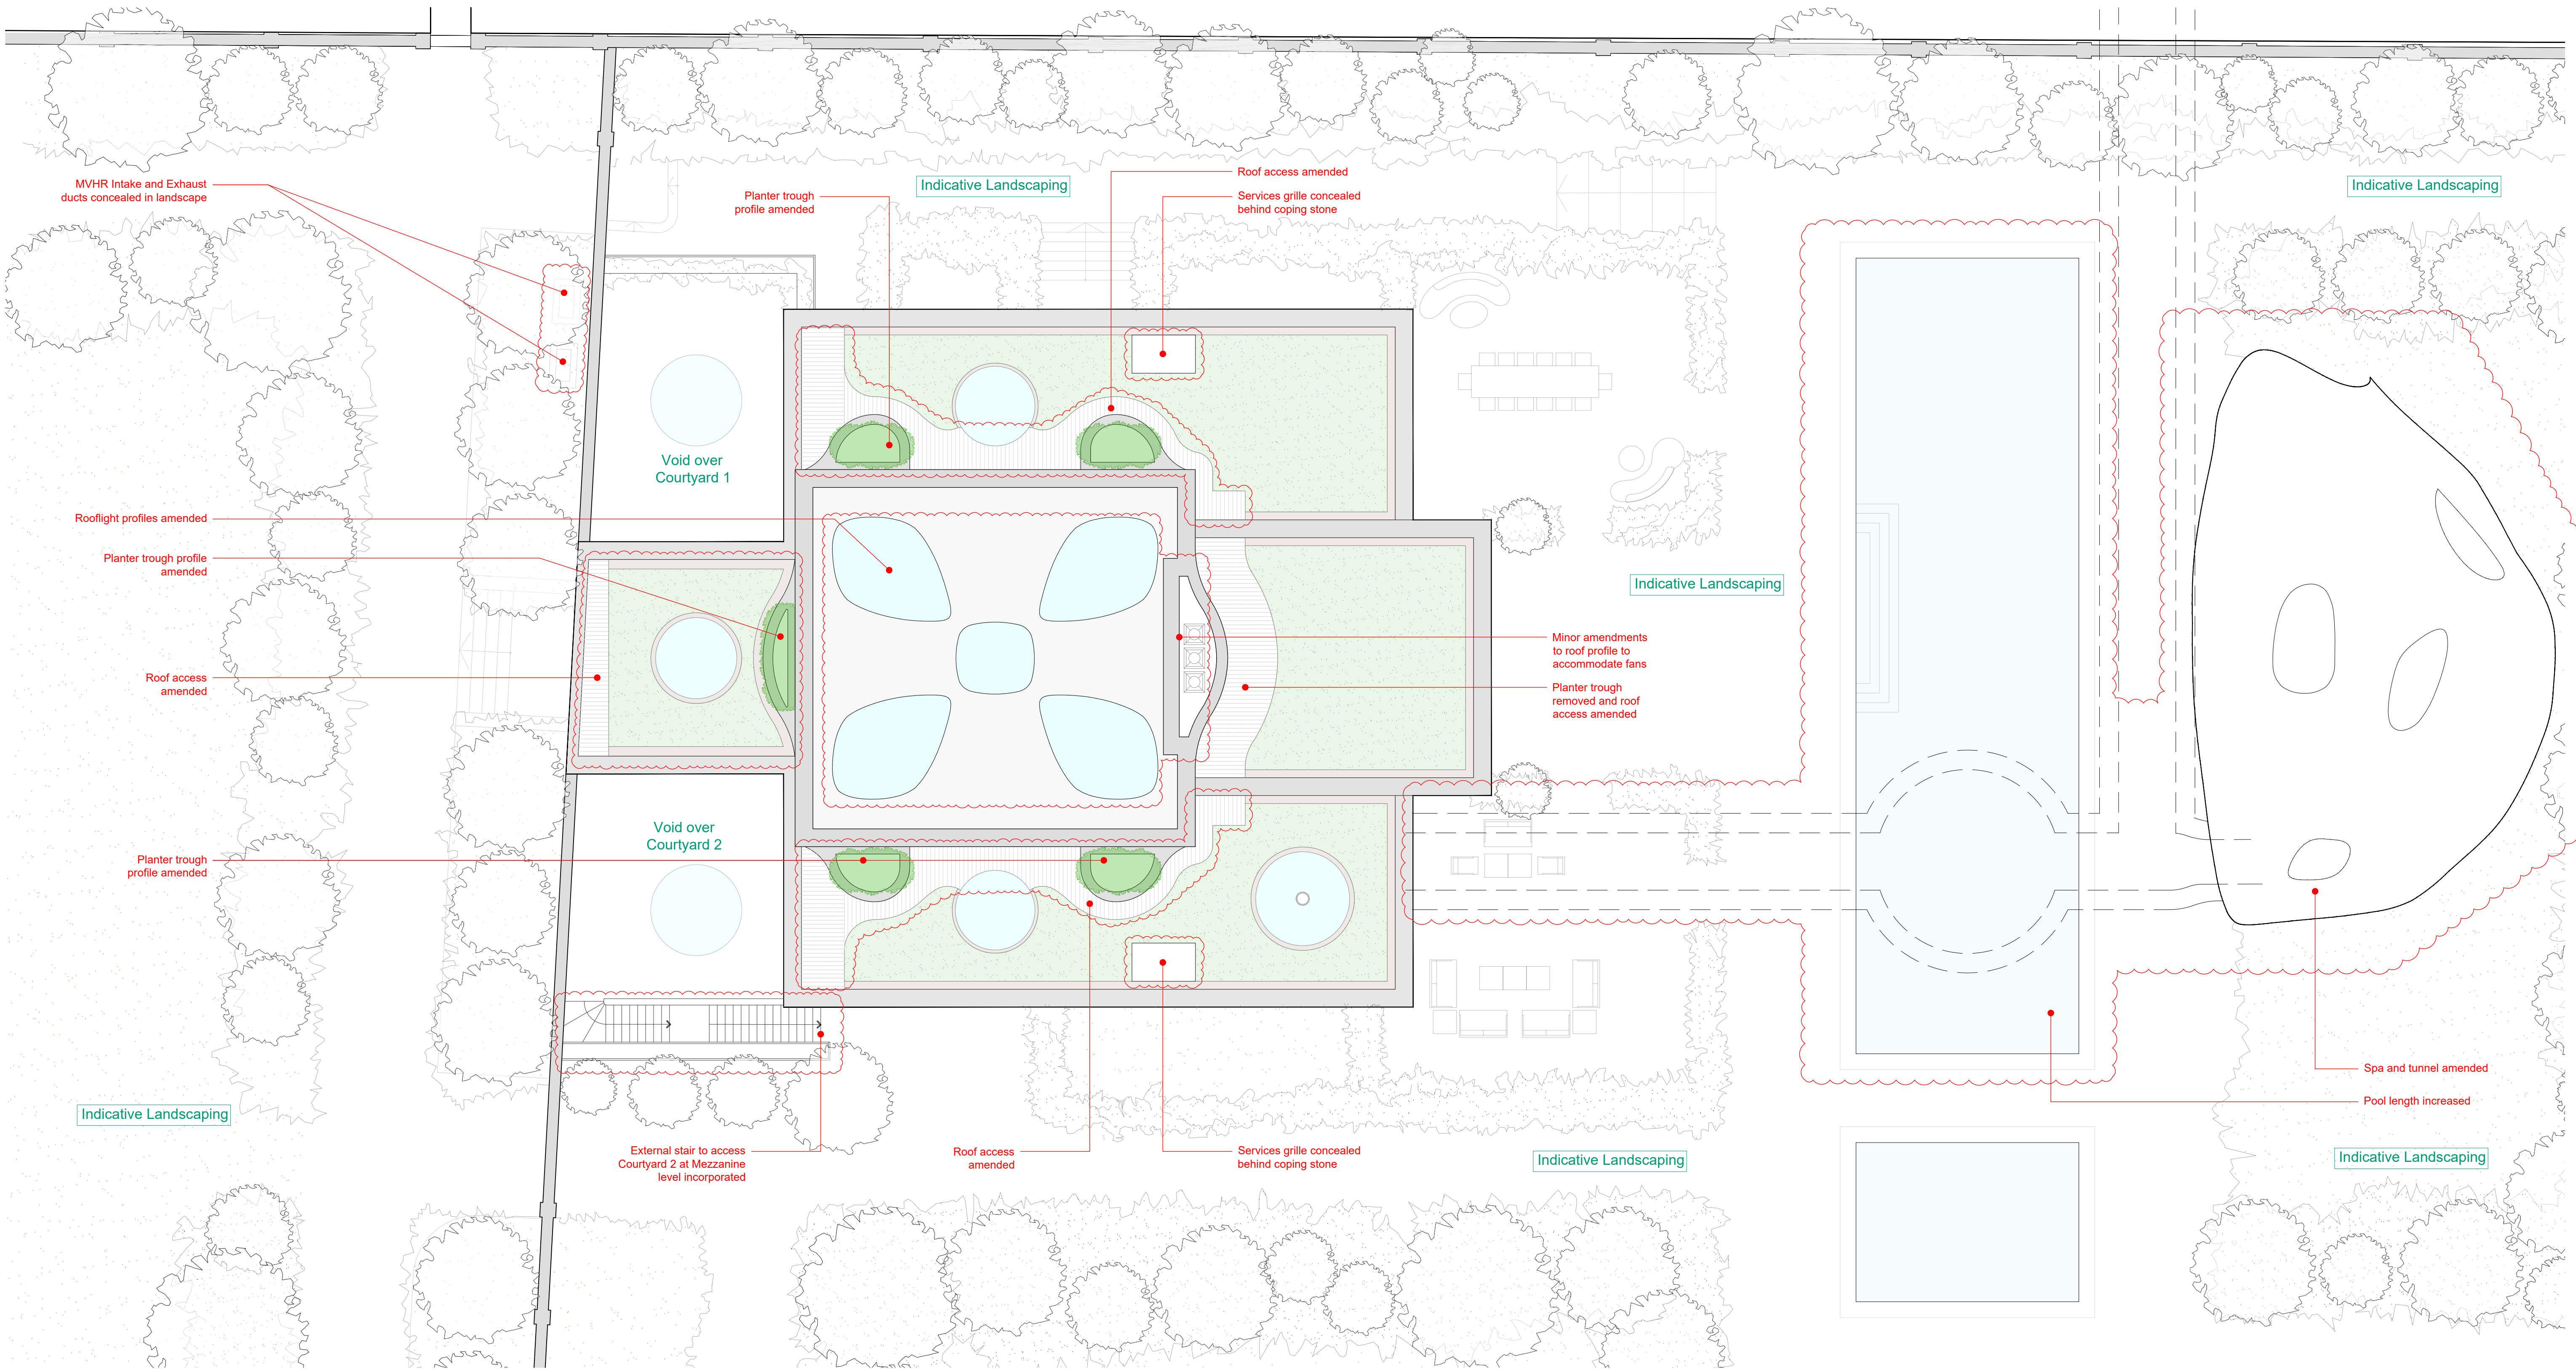

Proposed Roof Plan
Scale 1:100 @ A1

No. Notes

1. Dimensions to be verified on site. Only figured dimensions to be used and any discrepancies in dimensions are to be reported to the architect. No dimensions are to be scaled from printed drawings. Any areas indicated on this drawing are for guidance only. No responsibility is taken for their accuracy.
2. There is a risk of injury or death in construction if the works are not properly planned and supervised. The contractor must not undertake any element of the work without first having carried out the necessary risk assessments and prepared detailed method statements.



F	Tunnel through walled garden reinstated
E	Pool length increased
D	Spa Building & tunnel adjusted
C	Revisions clouded
B	Rooflight with integral flue incorporated
A	The Pool House and Spa Building roof adjusted & planters incorporated.
*	Initial release
no.	revision.

2026/05/26
2026/05/01
2026/03/31
2026/02/05
2025/05/14
2025/05/08
2025/04/14
date.

Job: TH - The Pool House & The Walled Garden
Title: Proposed Roof Plan Summary of Amendments

Type: 250414_FPA01			
Status: PLANNING			
drawn by	checked by -	approved by -	
scale 1:100 @ A1	size A1	date 14/04/25	revision
job number	drawing number	revision	
3121	213.1	F	

BLDA ARCHITECTS

RIBA Chartered Practice
211 Design Centre East
Chelsea Harbour
London, SW10 0XF
mail@blda.co.uk
www.blda.co.uk
t +44 (0) 20 7838 5555