


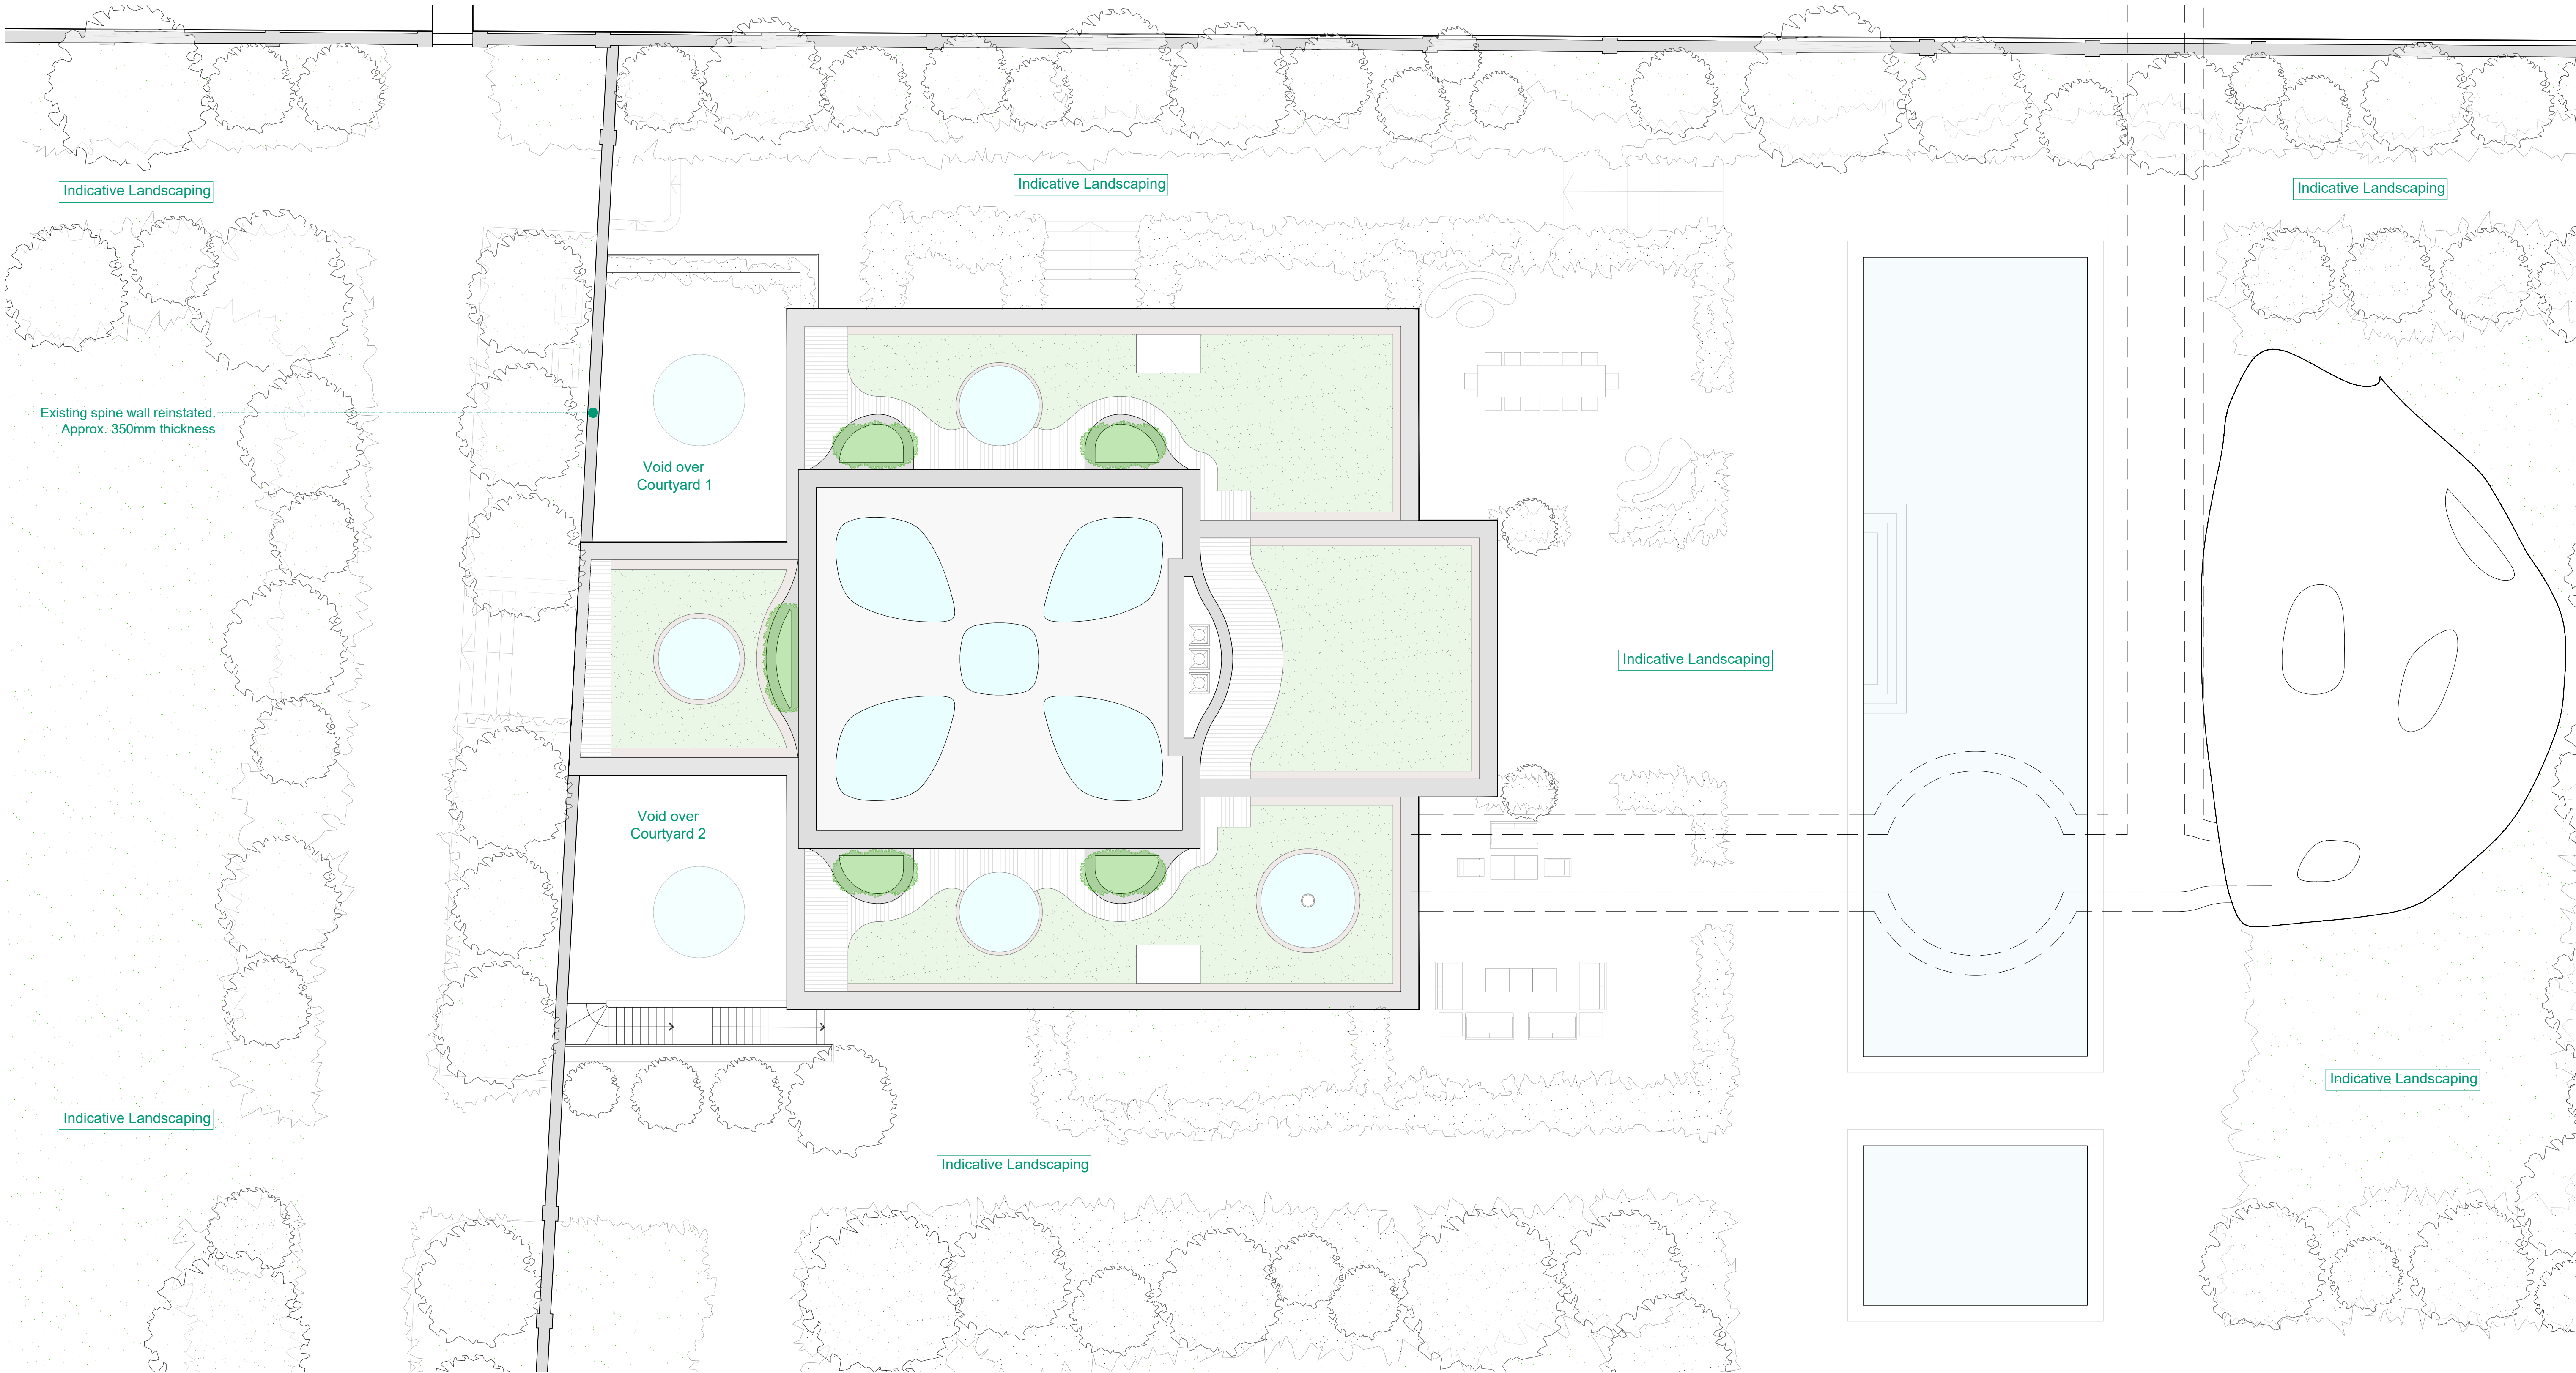

Proposed Roof Plan
Scale 1:100 @ A1

No. Notes

1. Dimensions to be verified on site. Only figured dimensions to be used and any discrepancies in dimensions are to be reported to the architect. No dimensions are to be scaled from printed drawings. Any areas indicated on this drawing are for guidance only. No responsibility is taken for their accuracy.
2. There is a risk of injury or death in construction if the works are not properly planned and supervised. The contractor must not undertake any element of the work without first having carried out the necessary risk assessments and prepared detailed method statements.



H	Tunnel through walled garden reinstated	2026/05/26
G	Pool length increased	2026/05/01
F	Spa Building & tunnel adjusted	2026/03/31
E	Rooflights and planter trough profiles and roof access amended.	2026/02/05
D	Rooflight with integral flue incorporated	2025/05/14
C	The Pool House and Spa Building roof adjusted & planters incorporated.	2025/05/08
B	Building outline adjusted	2025/04/10
A	Planning issue to Gerald Eve	2024/09/24
*	Initial release	2024/09/13
no.	revision.	date.

Job: TH - The Pool House & The Walled Garden
Title: Proposed Roof Plan

Type: 250410_FPA01

Status: PLANNING

drawn by JM

scale 1:100 @ A1

job number 3121

checked by -

size A1

drawing number 213

approved by -

date 29/04/26

revision H

BLDA ARCHITECTS

RIBA  211 Design Centre East
Chartered Practice Chelsea Harbour
London, SW10 0XF
mail@blda.co.uk
www.blda.co.uk
t +44 (0) 20 7838 5555