



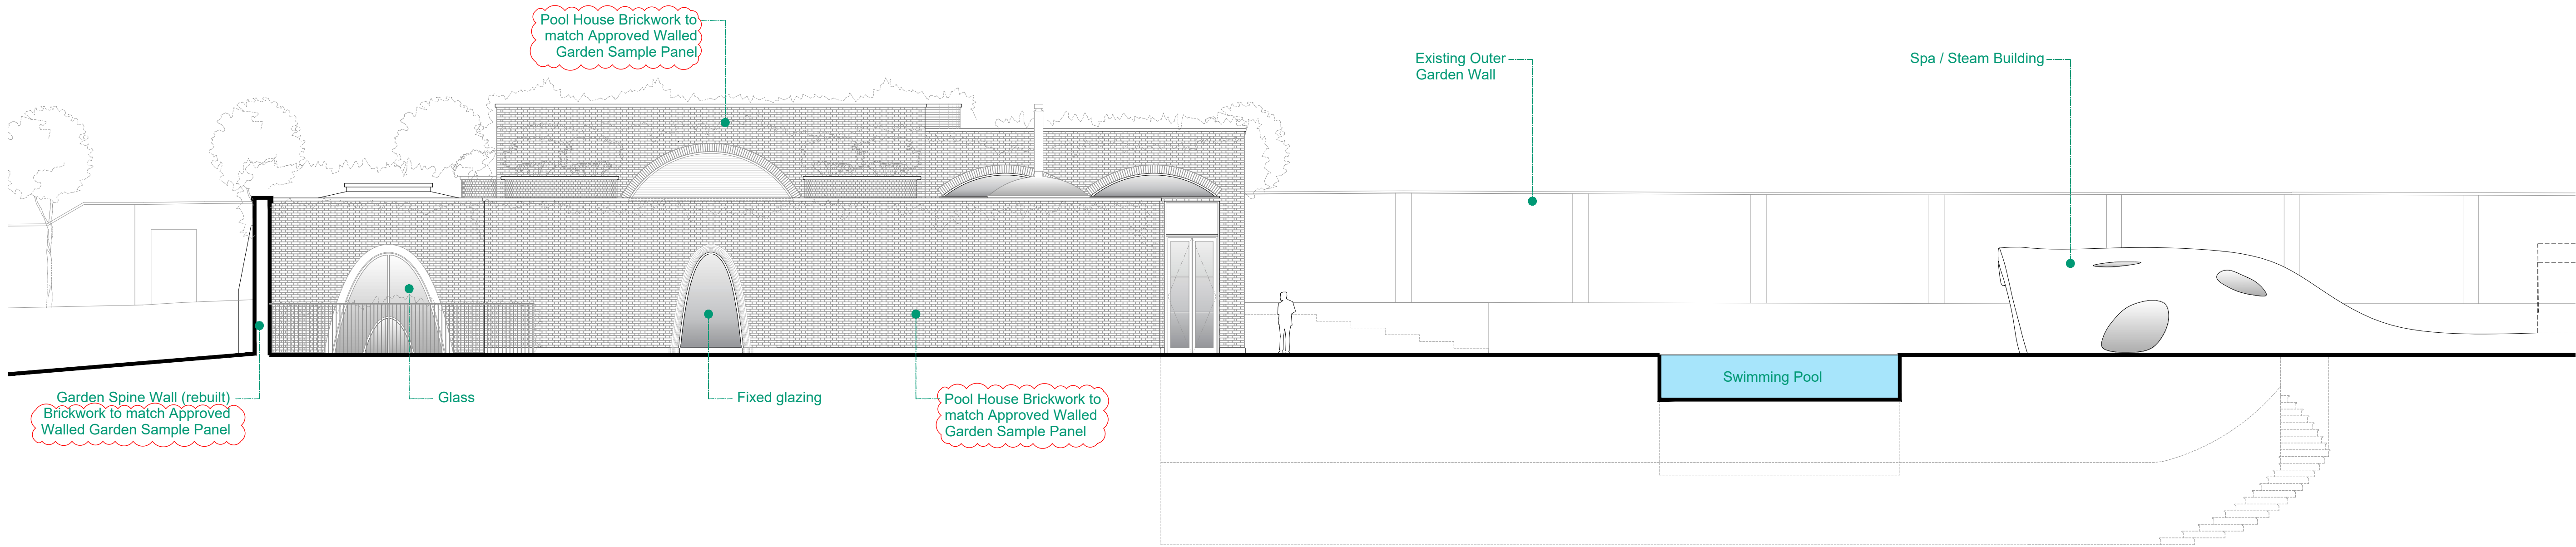


Proposed Pool House West Elevation
Scale 1:100

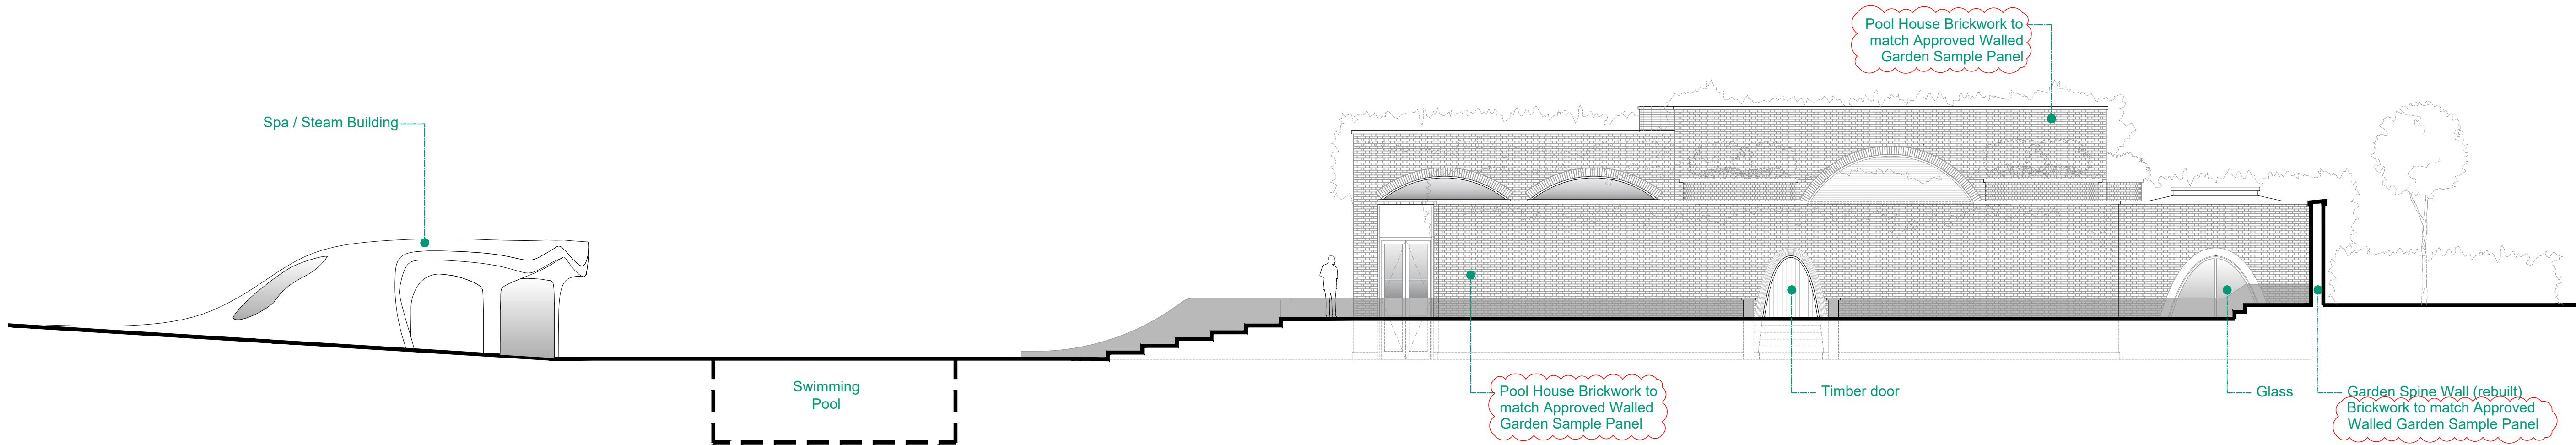

Proposed Pool House East Elevation
Scale 1:100

No. Notes

1. Dimensions to be verified on site. Only figured dimensions to be used and any discrepancies in dimensions are to be reported to the architect. No dimensions are to be scaled from printed drawings. Any areas indicated on this drawing are for guidance only. No responsibility is taken for their accuracy.
2. There is a risk of injury or death in construction if the works are not properly planned and supervised. The contractor must not undertake any element of the work without first having carried out the necessary risk assessments and prepared detailed method statements.

 

I	Spa elevations amended	2026/05/21
H	Notation 'Red Brick' changed to 'Brickwork to match walled garden sample panel'	2026/05/08
G	Spa Building & tunnel adjusted	2026/03/31
F	Planter troughs, glazed door transoms, clerestory windows amended, 1.5m height railing incorporated and east entrance door repositioned	2026/02/05
E	Rooftight with integral flue incorporated	2025/05/14
D	Planters incorporated	2025/05/08
C	Minor amendments and deviations	2025/04/10
B	Planning issue to Gerald Eve	2024/09/24
A	Soft landscaping added	2024/09/17
*	Initial release	2024/09/13
no.	revision.	date.

Job: TH - The Pool House & The Walled Garden
Title: Proposed East & West Elevations

Type: 250410_FPA01

Status: PLANNING

drawn by	CC	checked by	----	approved by	----
scale	1:100 @ A1	size	A1	date	24/09/24
job number		drawing number		revision	
3121		221		I	

BLDA ARCHITECTS

RIBA Chartered Practice
211 Design Centre East
Chelsea Harbour
London, SW10 0XF
mail@blda.co.uk
www.blda.co.uk
t +44 (0) 20 7838 5555