



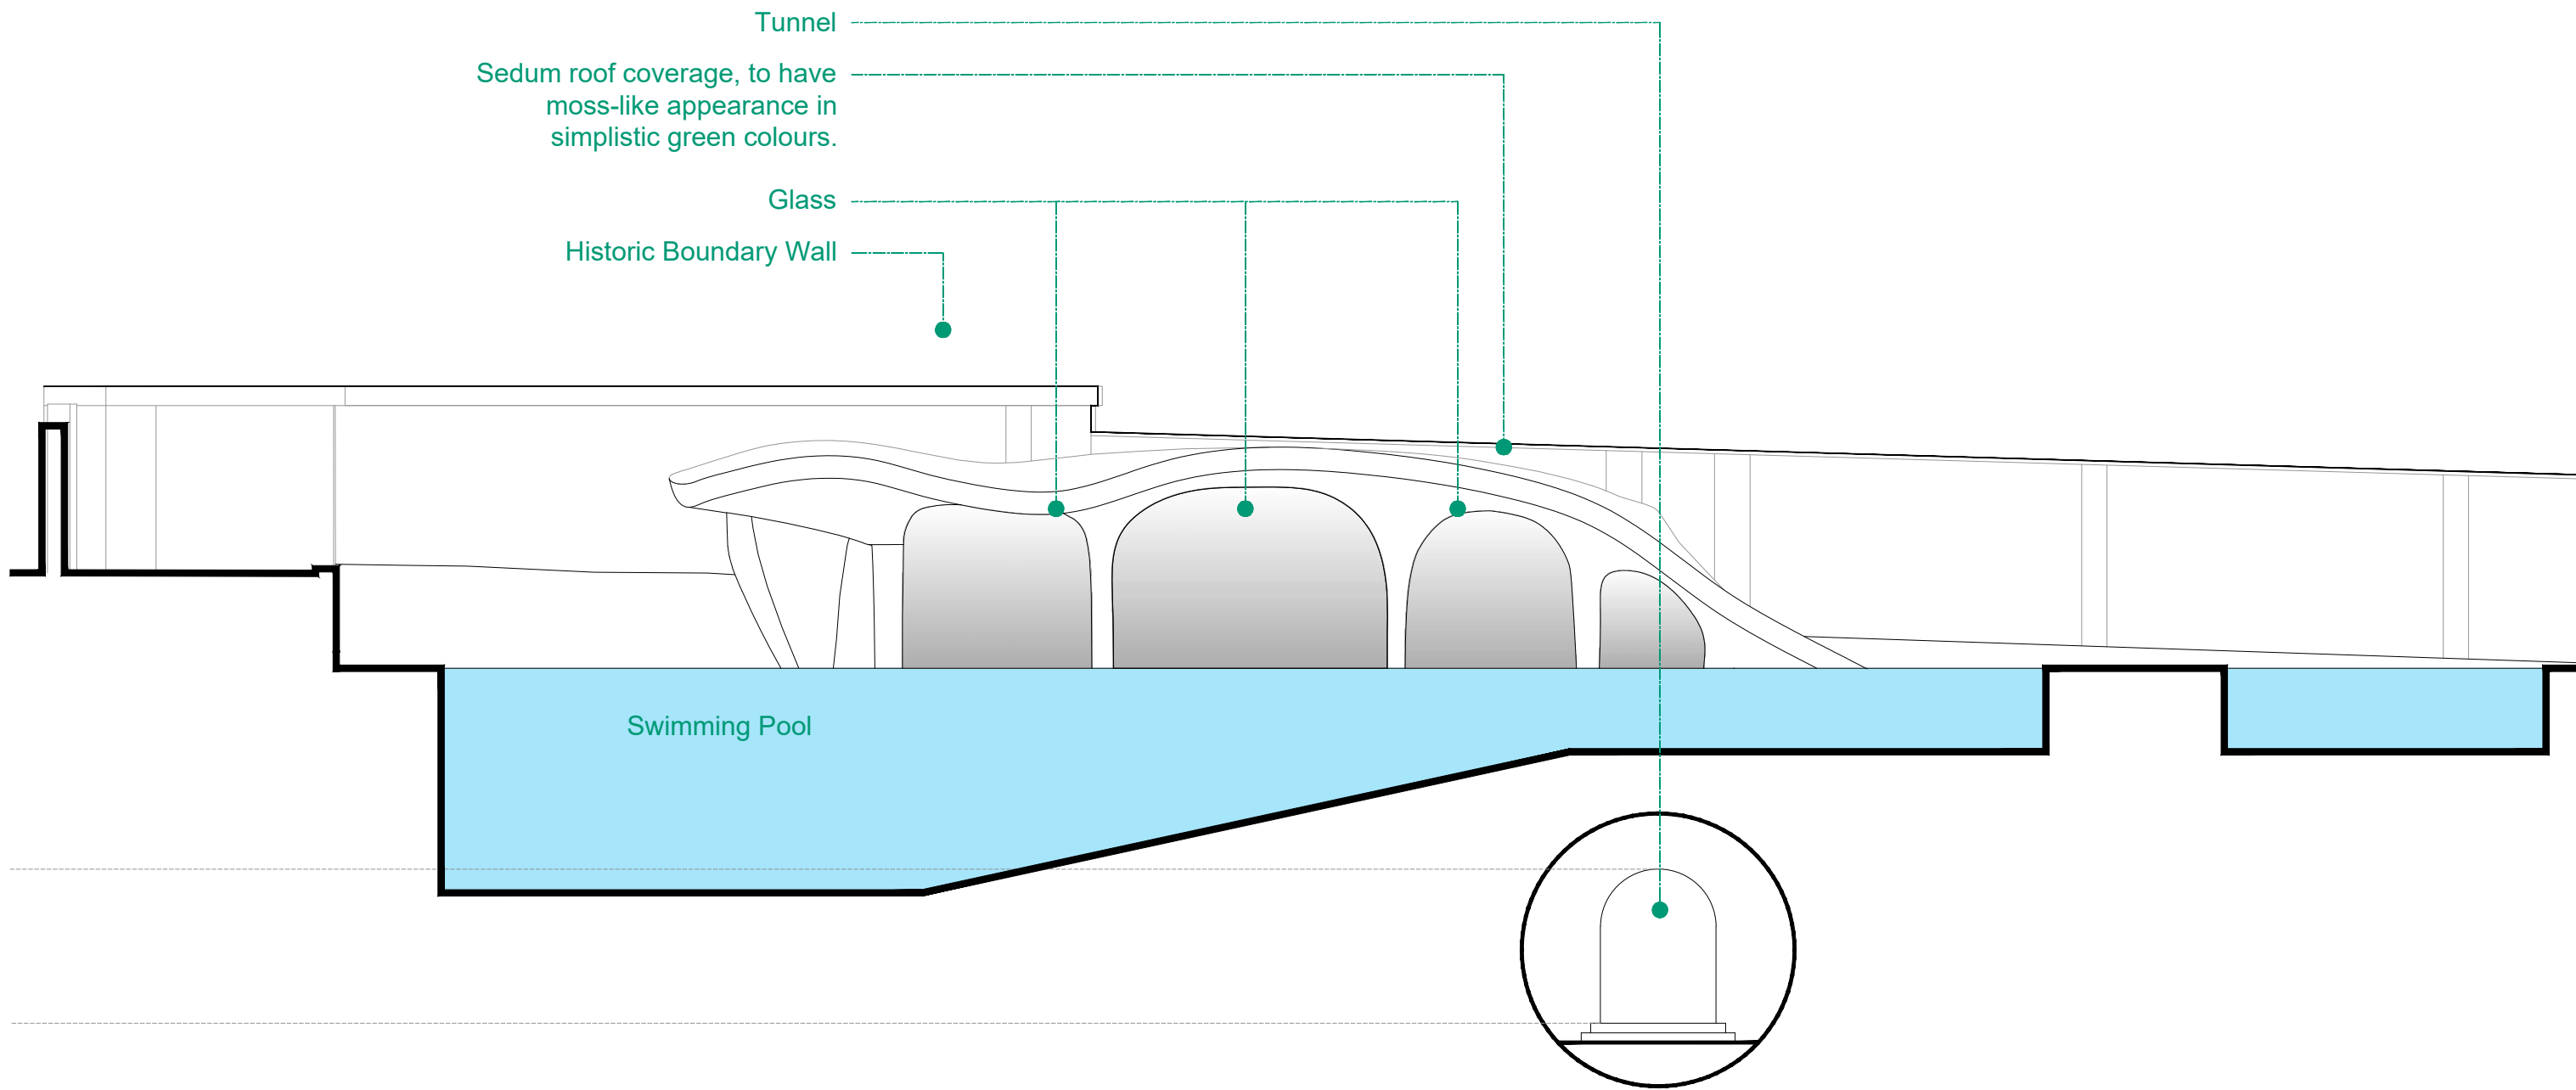


Proposed Spa Building North Elevation

Scale 1:100

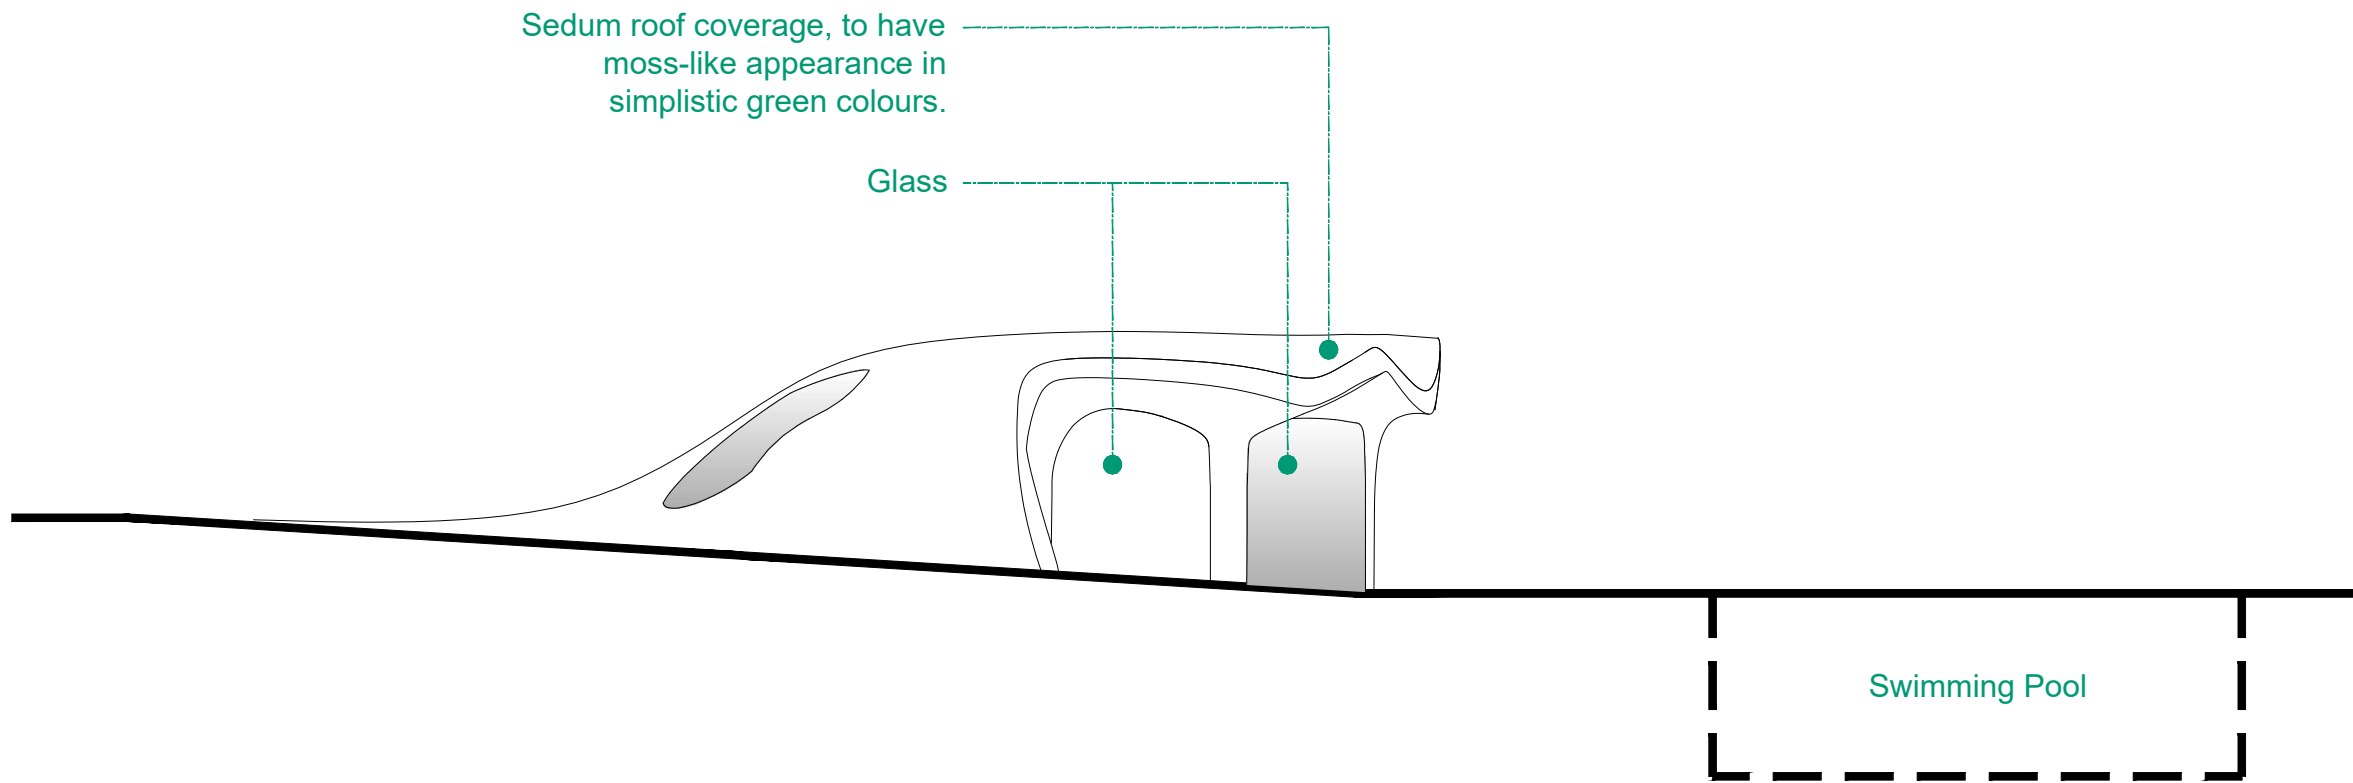


Proposed Spa Building East Elevation

Scale 1:100

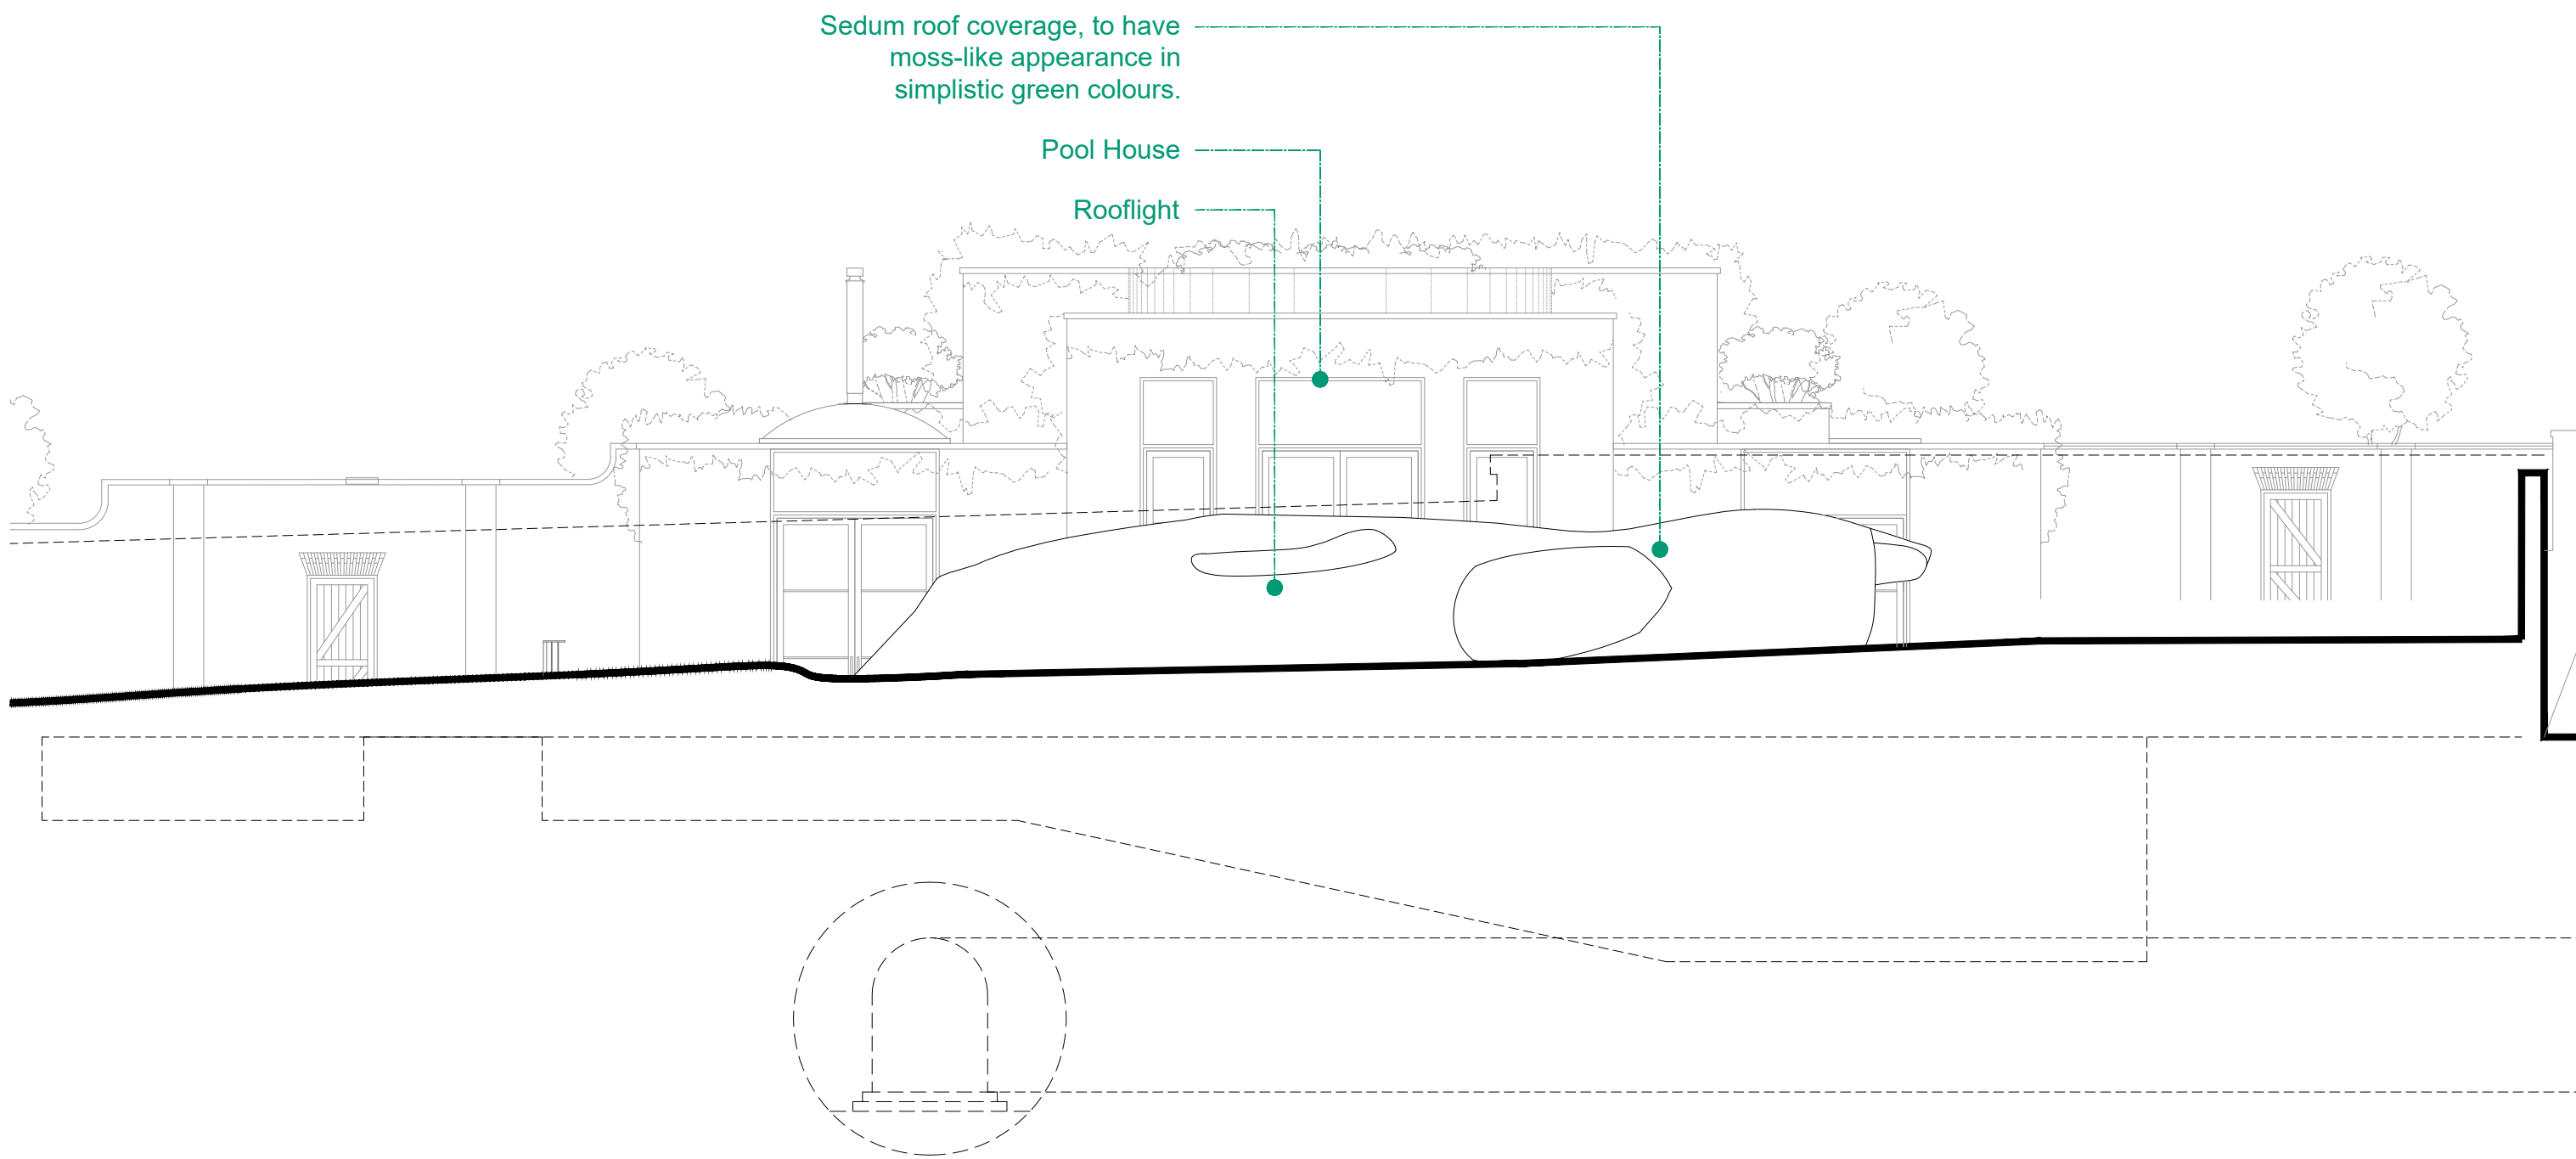

Proposed Spa Building South Elevation

Scale 1:100

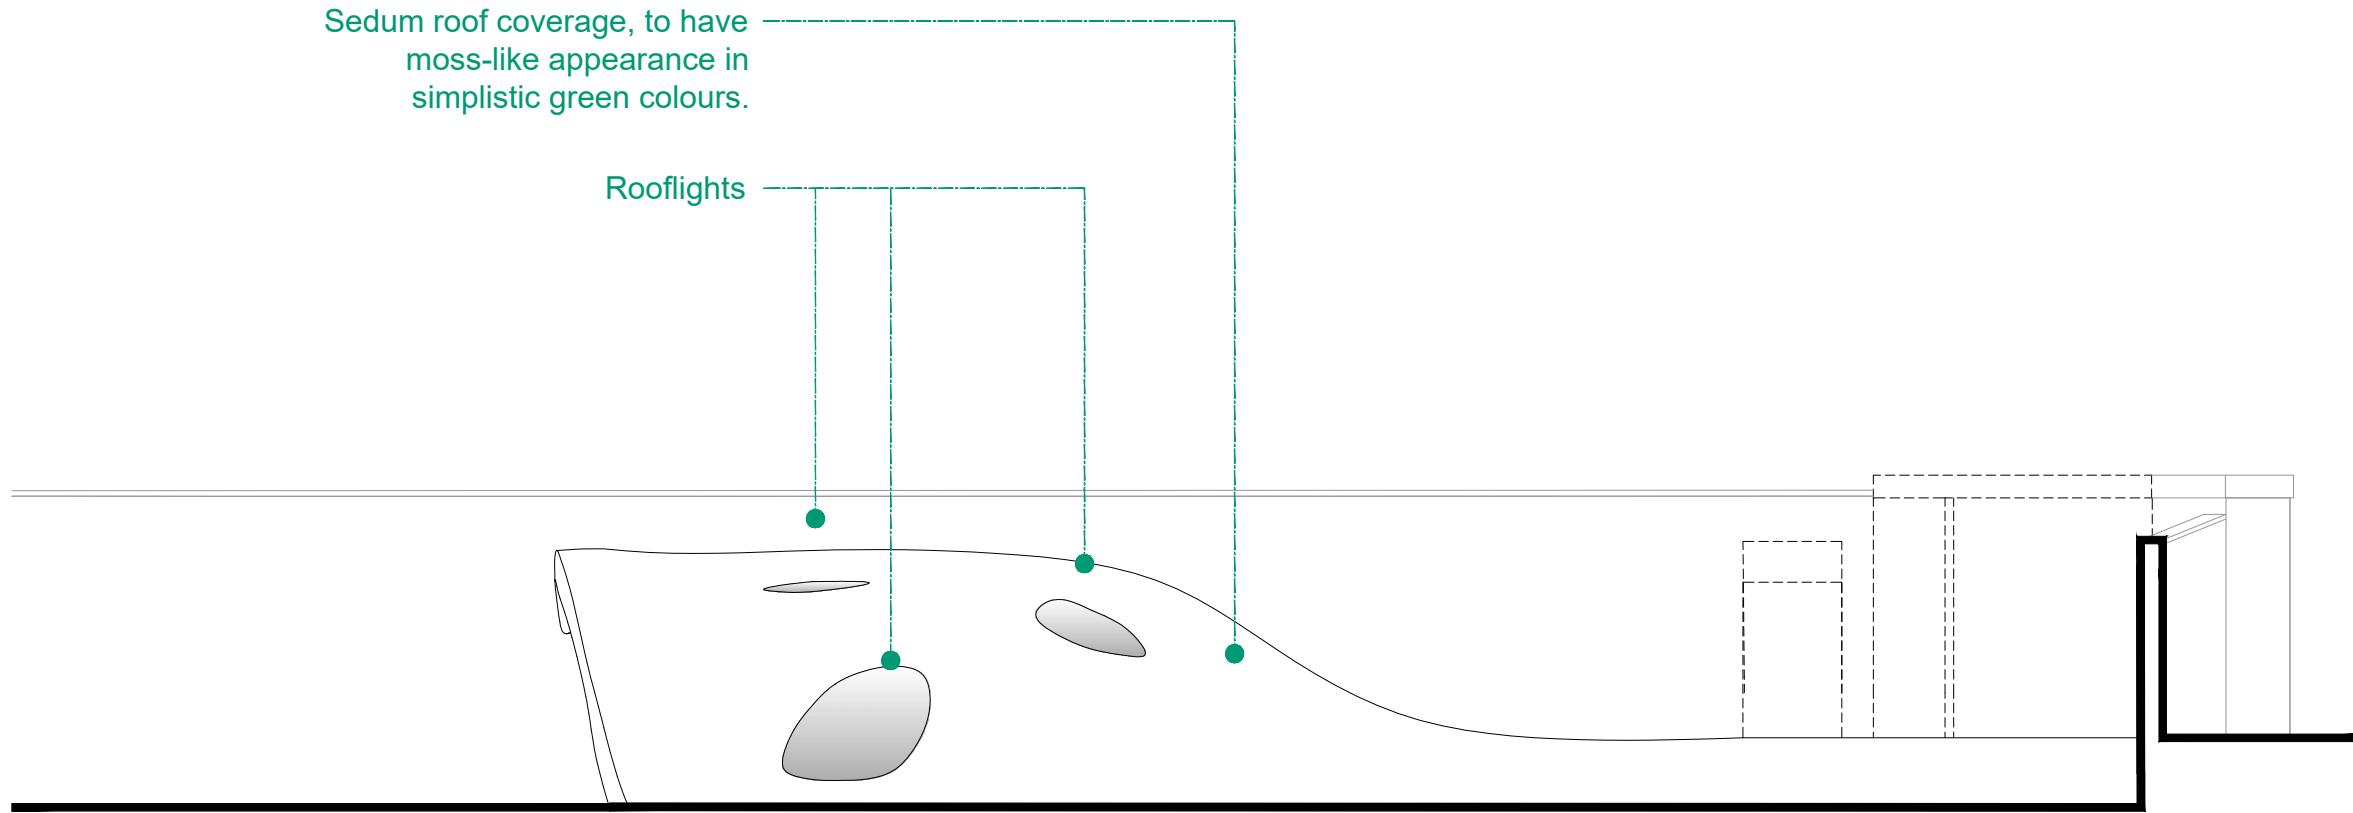


Proposed Spa Building West Elevation

Scale 1:100

No. Notes

1. Dimensions to be verified on site. Only figured dimensions to be used and any discrepancies in dimensions are to be reported to the architect. No dimensions are to be scaled from printed drawings. Any areas indicated on this drawing are for guidance only. No responsibility is taken for their accuracy.
2. There is a risk of injury or death in construction if the works are not properly planned and supervised. The contractor must not undertake any element of the work without first having carried out the necessary risk assessments and prepared detailed method statements.

0 1 2 3 4 5 10

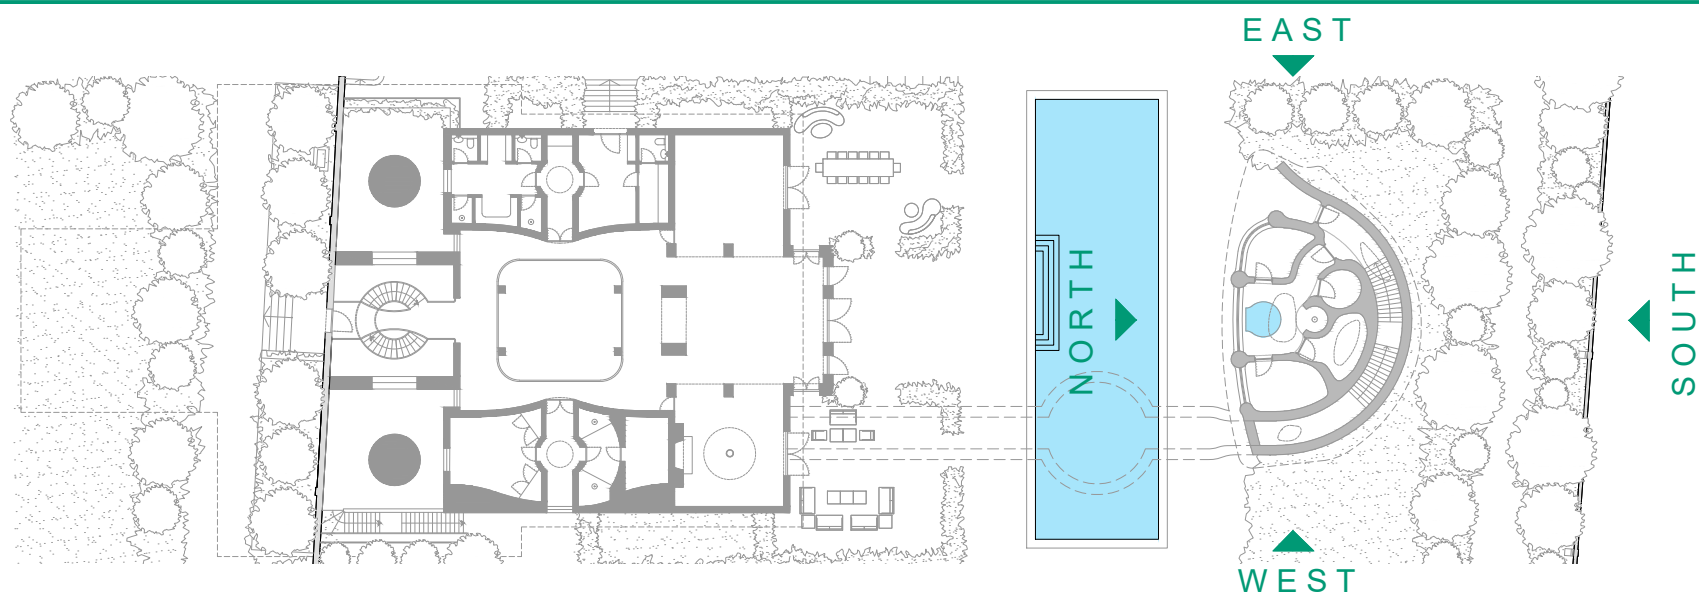

C Spa Building elevations amended
B Spa Building South Elevation included in sheet
A Spa Building Elevations Amended
* Initial Release

no. revision.

2026/05/21
2026/05/01
2026/03/31
2025/02/14

date.

Job: TH Pool House

Title: Proposed Spa Building Elevations

Type: 250410_FPA01

Status: PLANNING

drawn by	checked by	approved by
---	---	---
scale	1:100 @ A1	size A1
job number	3121	drawing number 222
date	14/02/25	revision C

BLDA ARCHITECTS

RIBA
Chartered Practice

211 Design Centre East
Chelsea Harbour
London, SW10 0XF

mail@blda.co.uk
www.blda.co.uk
t +44 (0) 20 7838 5555