


MILFORD HALL HOTEL

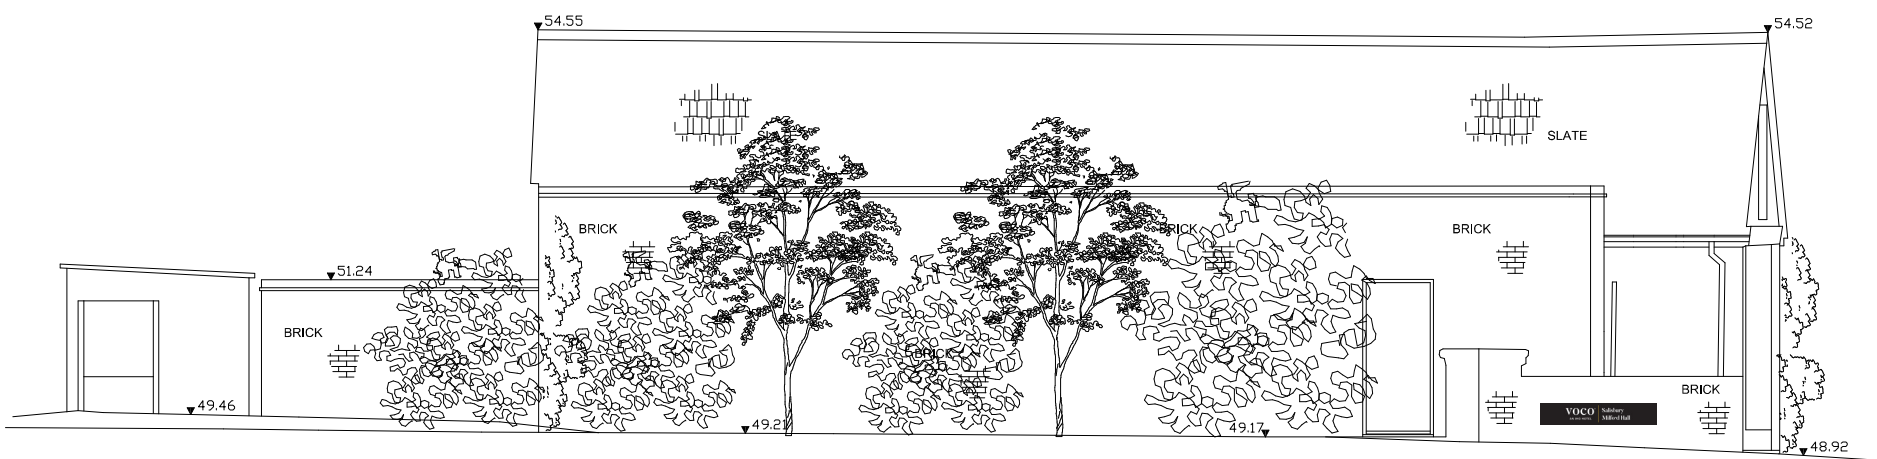


SOUTH ELEVATION 1:200 SCALE

45.00m Datum Line



NORTH ELEVATION

45.00m Datum Line

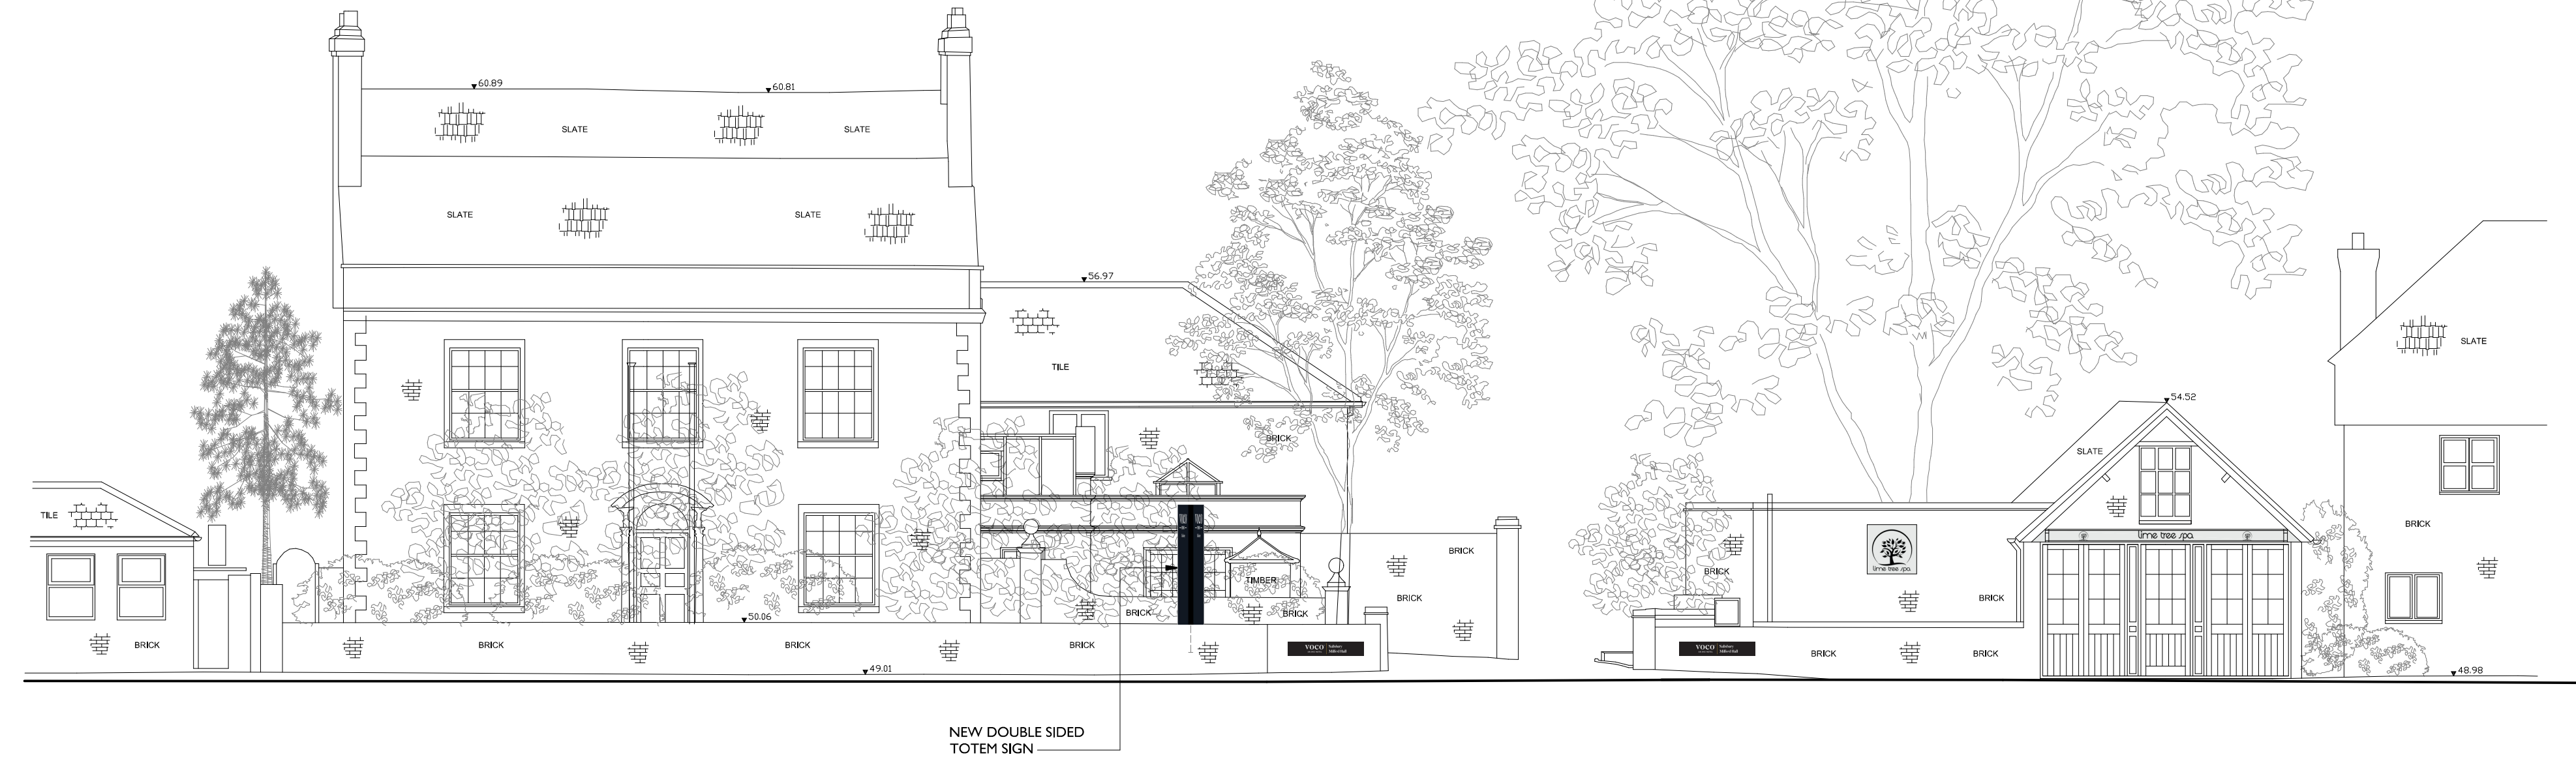

STREET WEST ELEVATION 1:100 SCALE

45.00m Datum Line

Notes:

0 1 2 3 4 5
METRES AT 1:100 SCALE

THIS DRAWING IS THE COPYRIGHT OF FAVONIUS ARCHITECTS LTD AND NOT BE COPIED
OR REPRODUCED IN ANY FORM WITHOUT THE WRITTEN PERMISSION OF FAVONIUS ARCHITECTS LTD. ANY REPRODUCTION OF THIS DRAWING WITHOUT THE WRITTEN PERMISSION OF FAVONIUS ARCHITECTS LTD IS A BREACH OF THE COPYRIGHT ACT 1988 AND WILL BE PROSECUTED.

MILFORD HALL HOTEL
SALISBURY
HOTEL SIGNAGE

WEST (STREET) ELEVATION
SOUTH ELEVATION HOTEL
NORTH ELEVATION SPA

DWG No: I130-20-702
DATE: MARCH 2026 | SCALE: 1:100

FAVONIUS
ARCHITECTS

Tel: 01722 412 391
Wynham House, 65 The Close, Salisbury, Wiltshire SP1 2EN

AI
PLANNING APPLICATION