



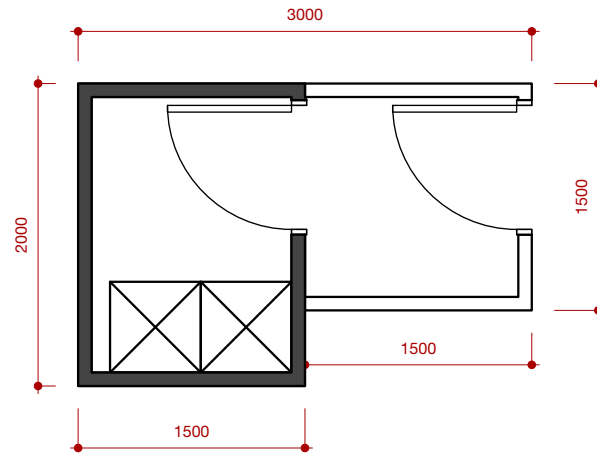


GROUND FLOOR PLAN

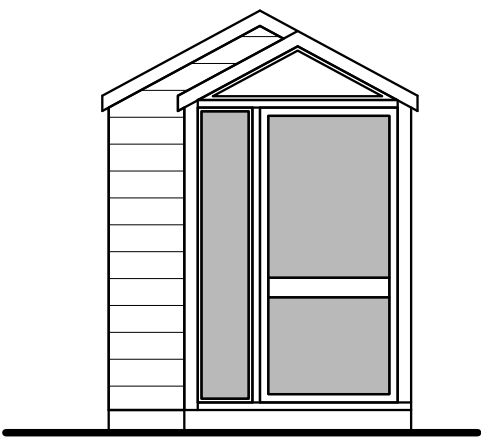


PROPOSED SOUTH ELEVATION





PROPOSED EAST ELEVATION

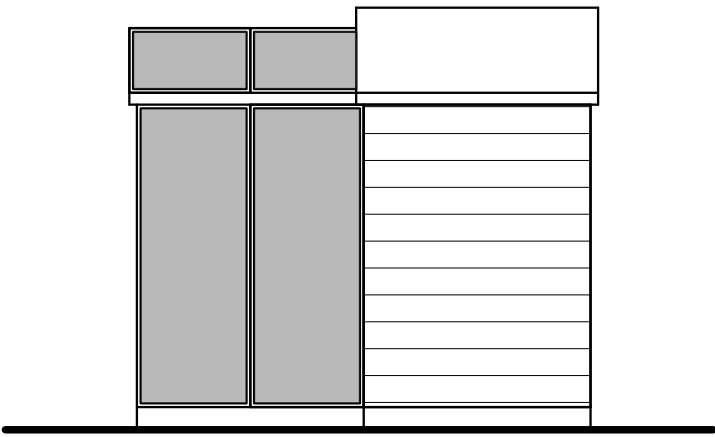

PROPOSED WEST ELEVATION

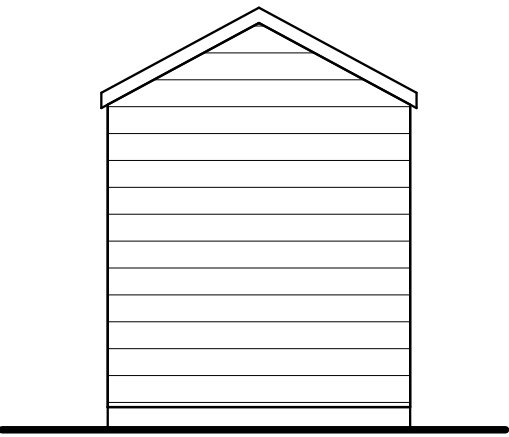


PROPOSED NORTH ELEVATION

  

DRAWING SHED/ GREENHOUSE

| Rev. | In. | Date: | Comment: |
|------|-----|-------|----------|
| -    | -   |       |          |
 
|   |   |   |   |                                           |                                              |              |                |              |              |
|---|---|---|---|-------------------------------------------|----------------------------------------------|--------------|----------------|--------------|--------------|
| <br>CUSTOM HOUSE - STUDIO | West End Farm, West End, Foxham, SN15 4NB<br>Tel: 01249 740476 Mob: 07854 657134<br>email: sharon@customhouse.studio | 1. Responsibility is not accepted for errors made by others in scaling from this drawing. All construction information should be taken from written dimensions only.<br>2. All dimensions must be checked on site and any discrepancies checked with the architect prior to manufacture, fabrication and/or installation | 3. Unless shown otherwise all dimensions are to structural surfaces.<br>4. All works to be carried out in accordance with British Standards, EU Regulations, Codes of Practice and all statutory obligations. | Project: COATE ROAD<br>STANTON ST BERNARD | Title/contents: PROPOSED SHED<br>/GREENHOUSE | Scale: 1:50  | Paper Size: A3 | Date: JUN 26 | Drawn by: SW |
|   |   |   |   |                                           |                                              | Job no.: 142 | Type: P        | Dwg no.: 012 | Revision: -  |