
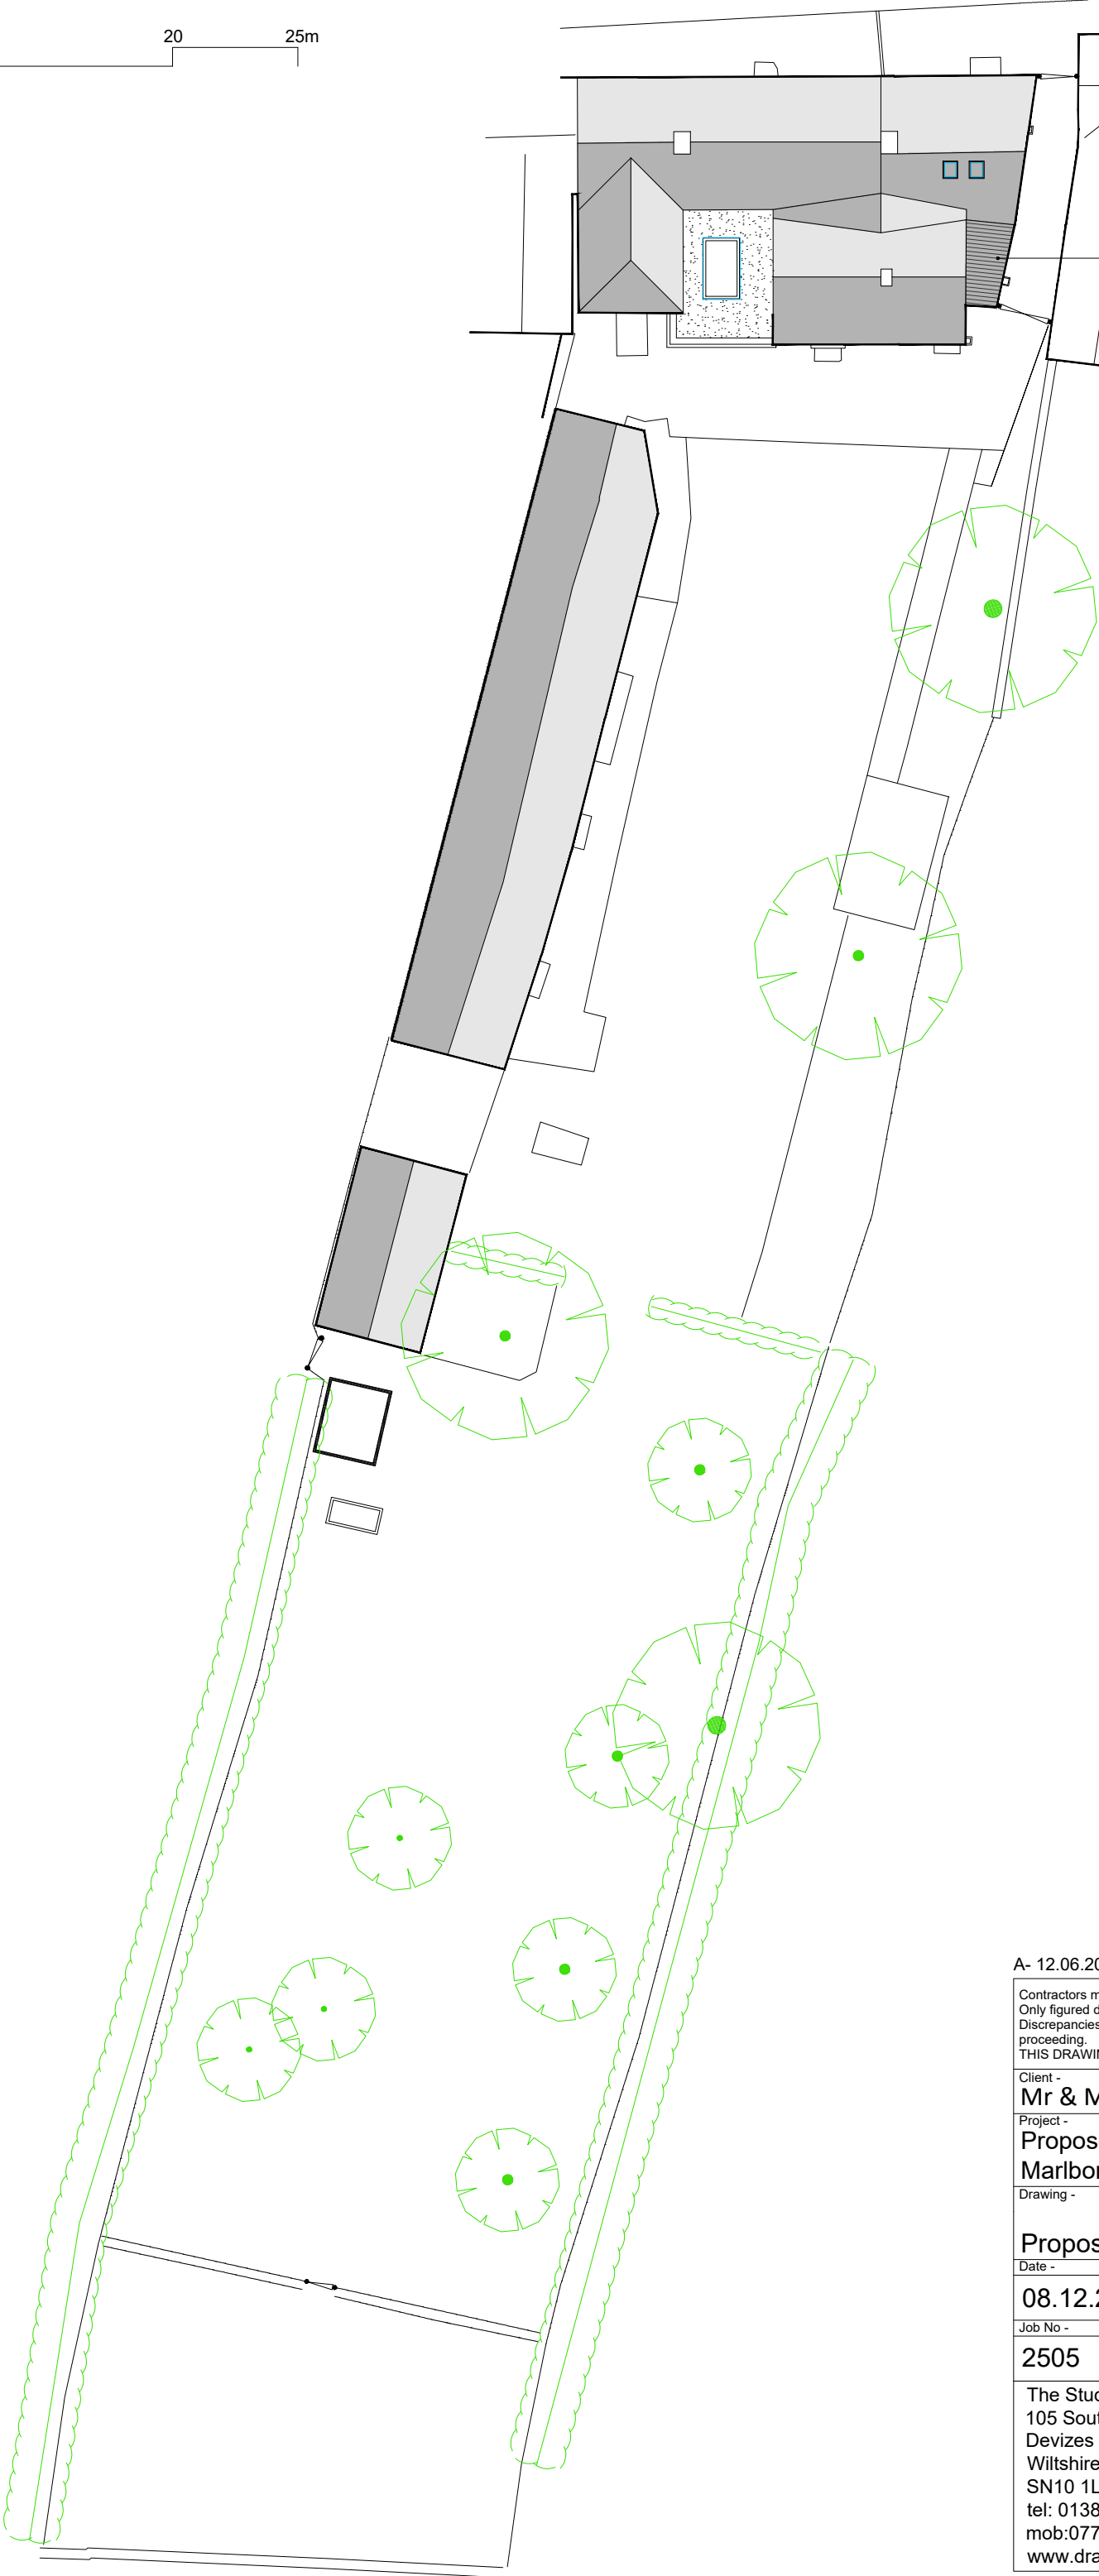


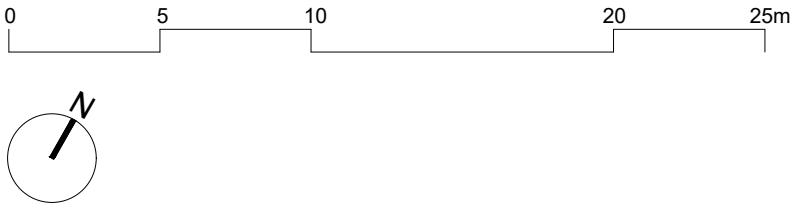

Replace asbestos
sheeting with natural
slate

A- 12.06.2026- Revised lantern

Contractors must check all dimensions on site.
Only figured dimensions are to be worked from.
Discrepancies must be reported to the Architect before
proceeding.
THIS DRAWING IS COPYRIGHT©

Client -
Mr & Mrs T Bartholomew

Project -
**Proposed Works at 1 High Street
Marlborough, SN8 2PA**


Drawing -

Proposed Site Plan

Date -	By -	Scale -	REV -
08.12.20125	NK	1:250 @A3	A
Job No -	CHKD -	Drawing No -	
2505	CL	PL-001	

The Studio
105 Southbroom Road
Devizes
Wiltshire
SN10 1LY
tel: 01380 722 204
mob:07733 885 770
www.dra-architects.co.uk




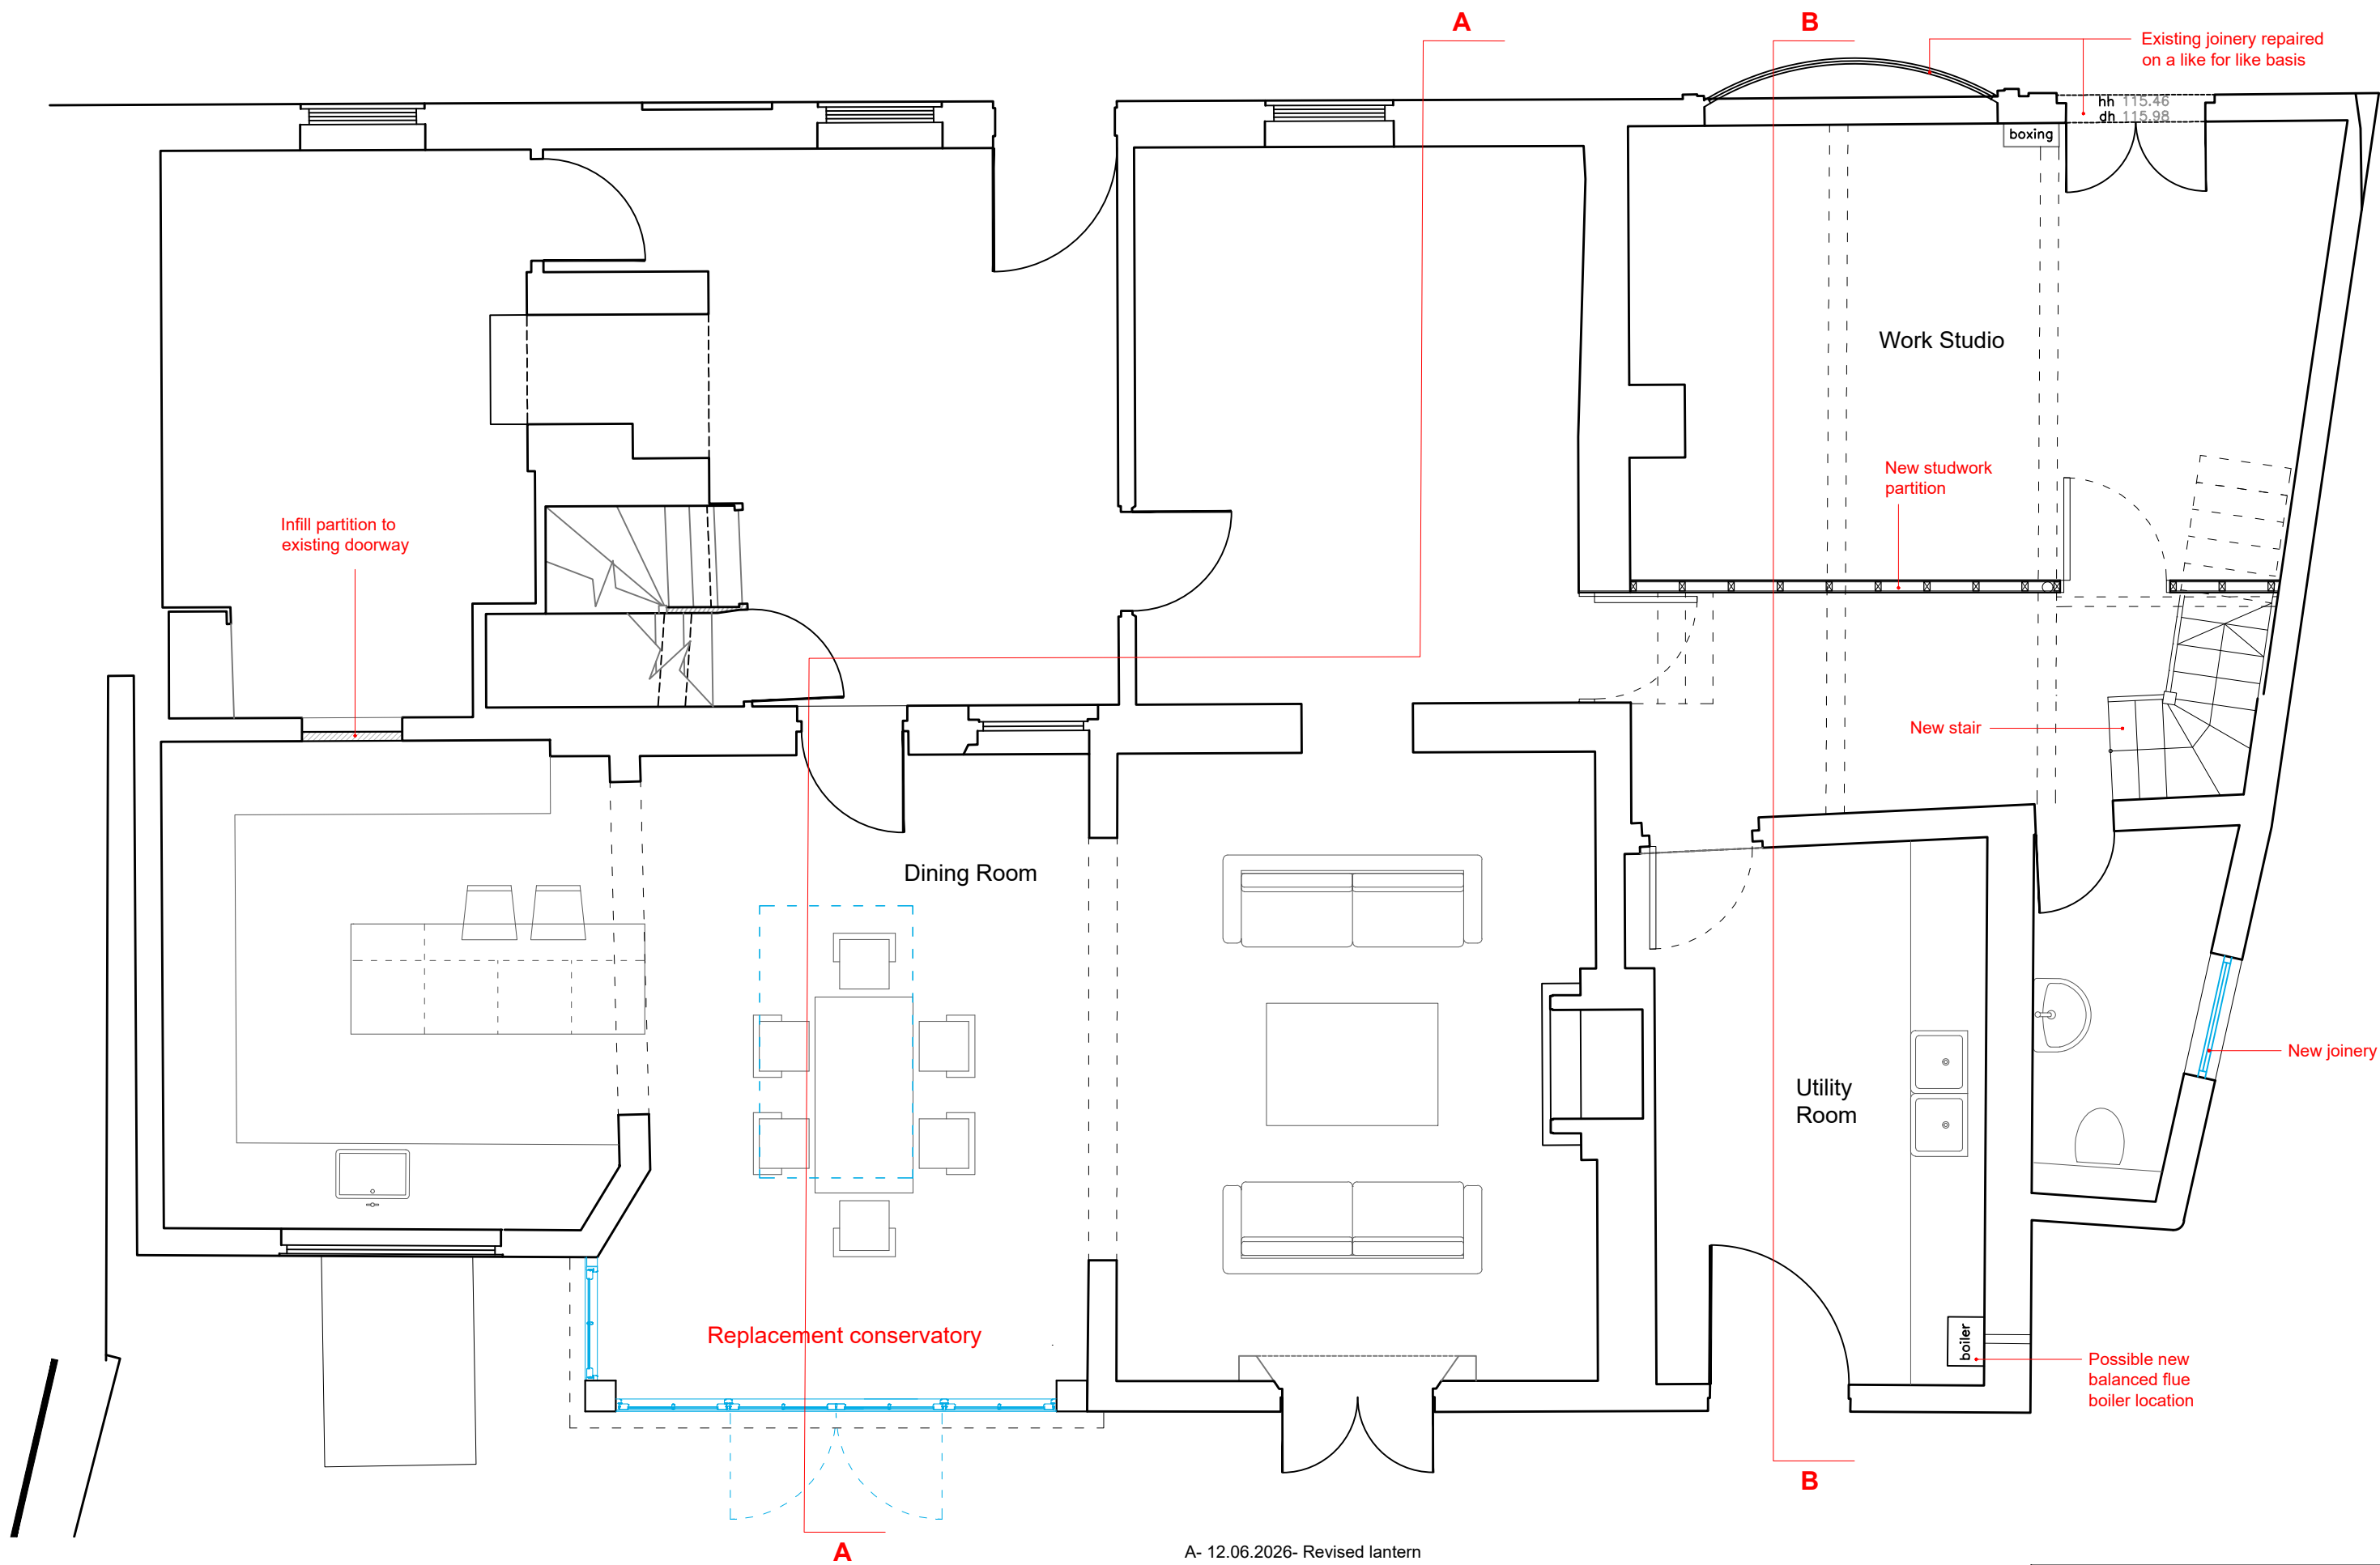

A- 12.06.2026- Revised lantern

Client - Mr & Mrs T Bartholomew		Contractors must check all dimensions on site. Only figured dimensions are to be worked from. Discrepancies must be reported to the Architect before proceeding. THIS DRAWING IS COPYRIGHT. ©	
Project - Proposed Works at 1 High Street Marlborough, SN8 2PA	Date - 13.08.2025	By - CL	Scale - 1:50 @A3
	Job No - 2505	CHKD - NK	Drawing No - PL-101
Drawing - Proposed Ground Floor Plan		REV - A	
		The Studio 105 Southbroom Road Devizes Wiltshire SN10 1LY tel: 01380 722 204 mob:07733 885 770 www.dra-architects.co.uk	



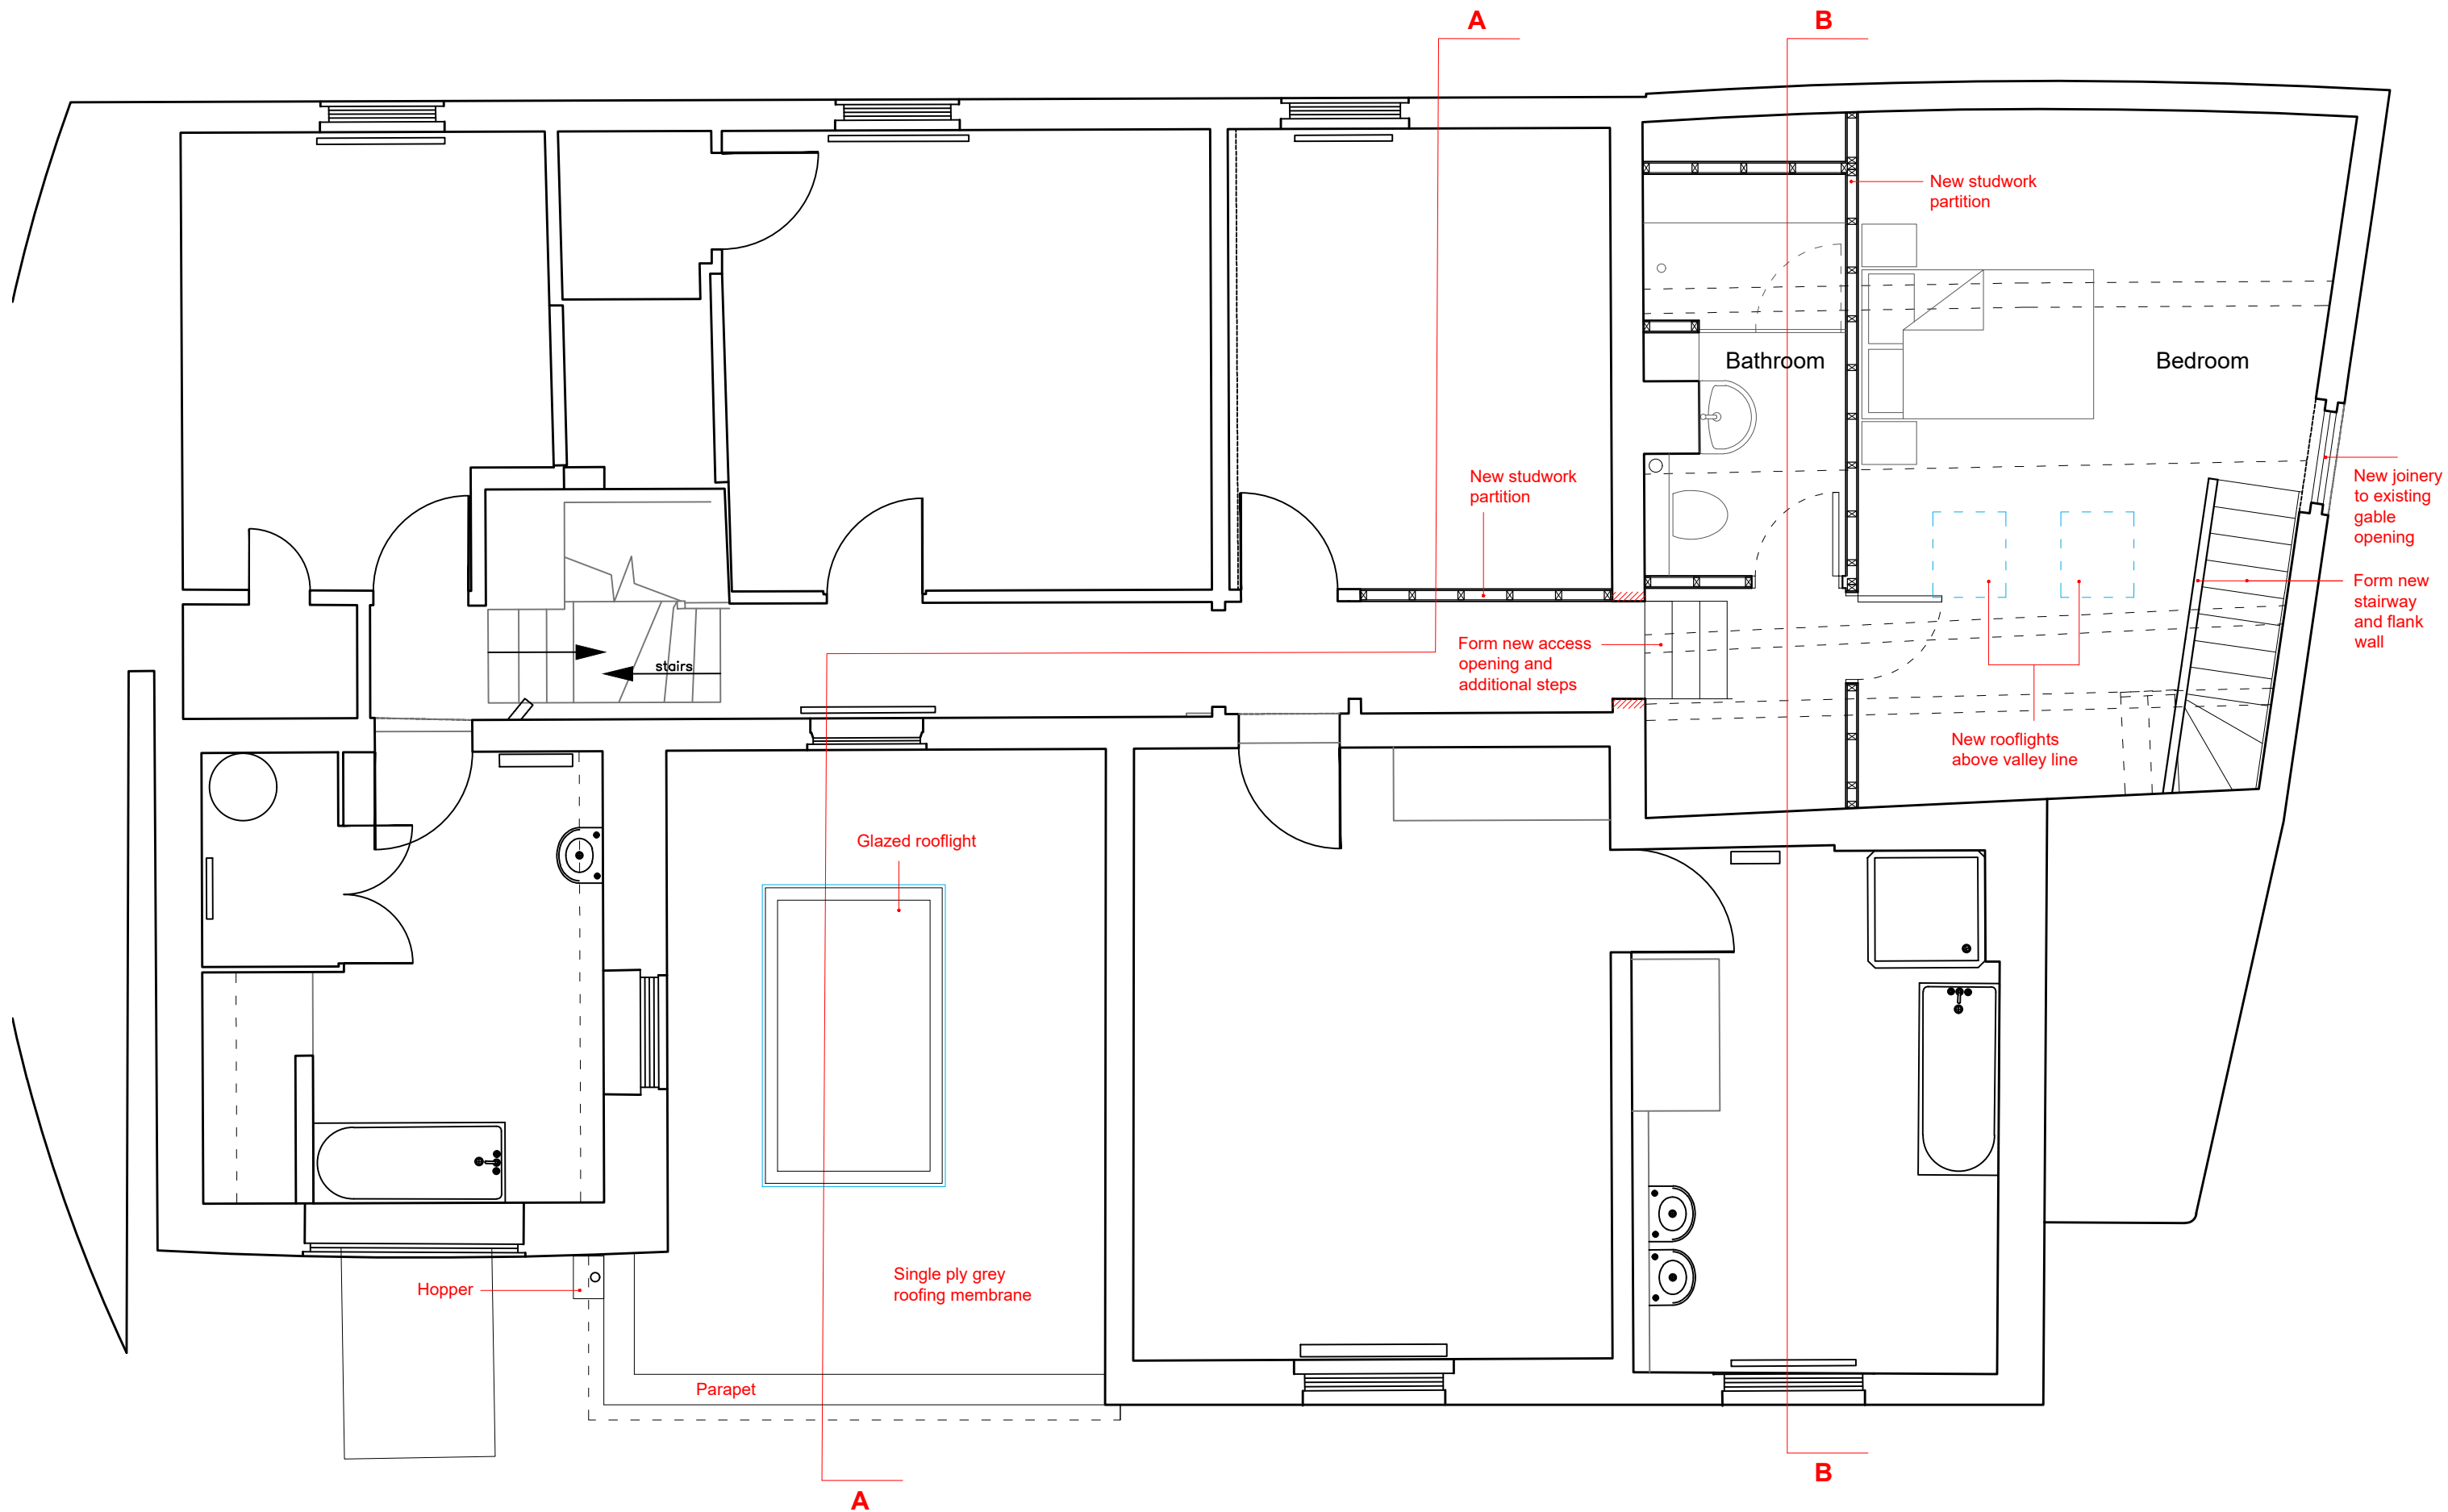

Planning/LBC

A- 12.06.2026- Revised lantern

Client - Mr & Mrs T Bartholomew		Contractors must check all dimensions on site. Only figured dimensions are to be worked from. Discrepancies must be reported to the Architect before proceeding. THIS DRAWING IS COPYRIGHT. ©		
Project - Proposed Works at 1 High Street Marlborough, SN8 2PA	Date -	By -	Scale -	REV - A
	13.08.2025	CL	1:50 @A3	
Drawing - Proposed First Floor Plan	Job No - 2505	CHKD - NK	Drawing No - PL-102	
		The Studio 105 Southbroom Road Devizes Wiltshire SN10 1LY tel: 01380 722 204 mob:07733 885 770 www.dra-architects.co.uk		






Proposed North / Front Elevation



Proposed South / Rear Elevation

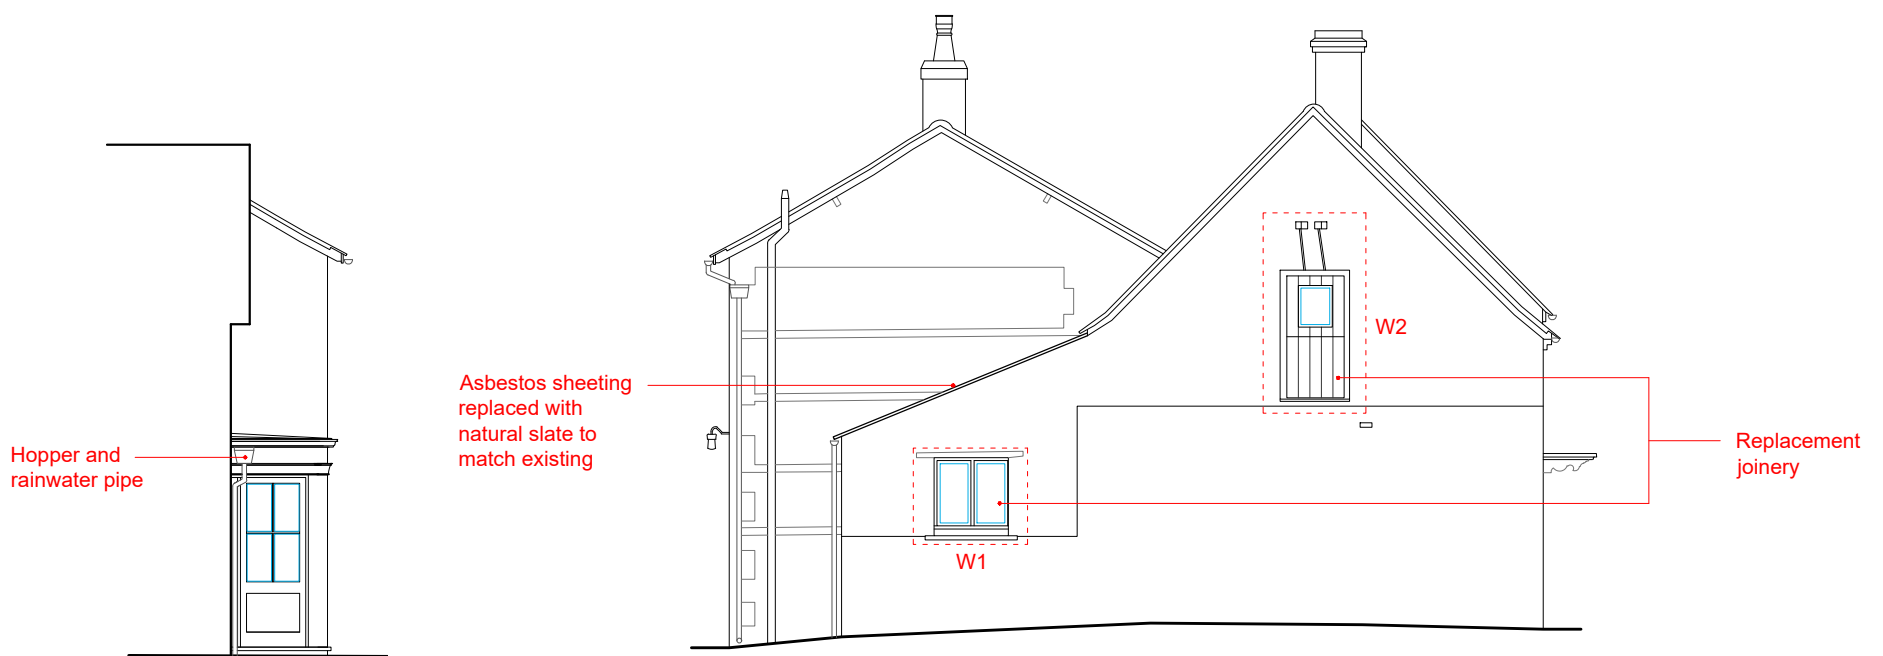

Proposed West Elevation


Proposed East Elevation

A- 12.06.2026- Revised lantern


Client -		Contractors must check all dimensions on site. Only figured dimensions are to be worked from. Discrepancies must be reported to the Architect before proceeding. THIS DRAWING IS COPYRIGHT. ©			The Studio 105 Southbroom Road Devizes Wiltshire SN10 1LY tel: 01380 722 204 mob:07733 885 770 www.dra-architects.co.uk		
Mr & Mrs T Bartholomew		Date -	By -	Scale -			REV -



0 1 2 3 4 5m

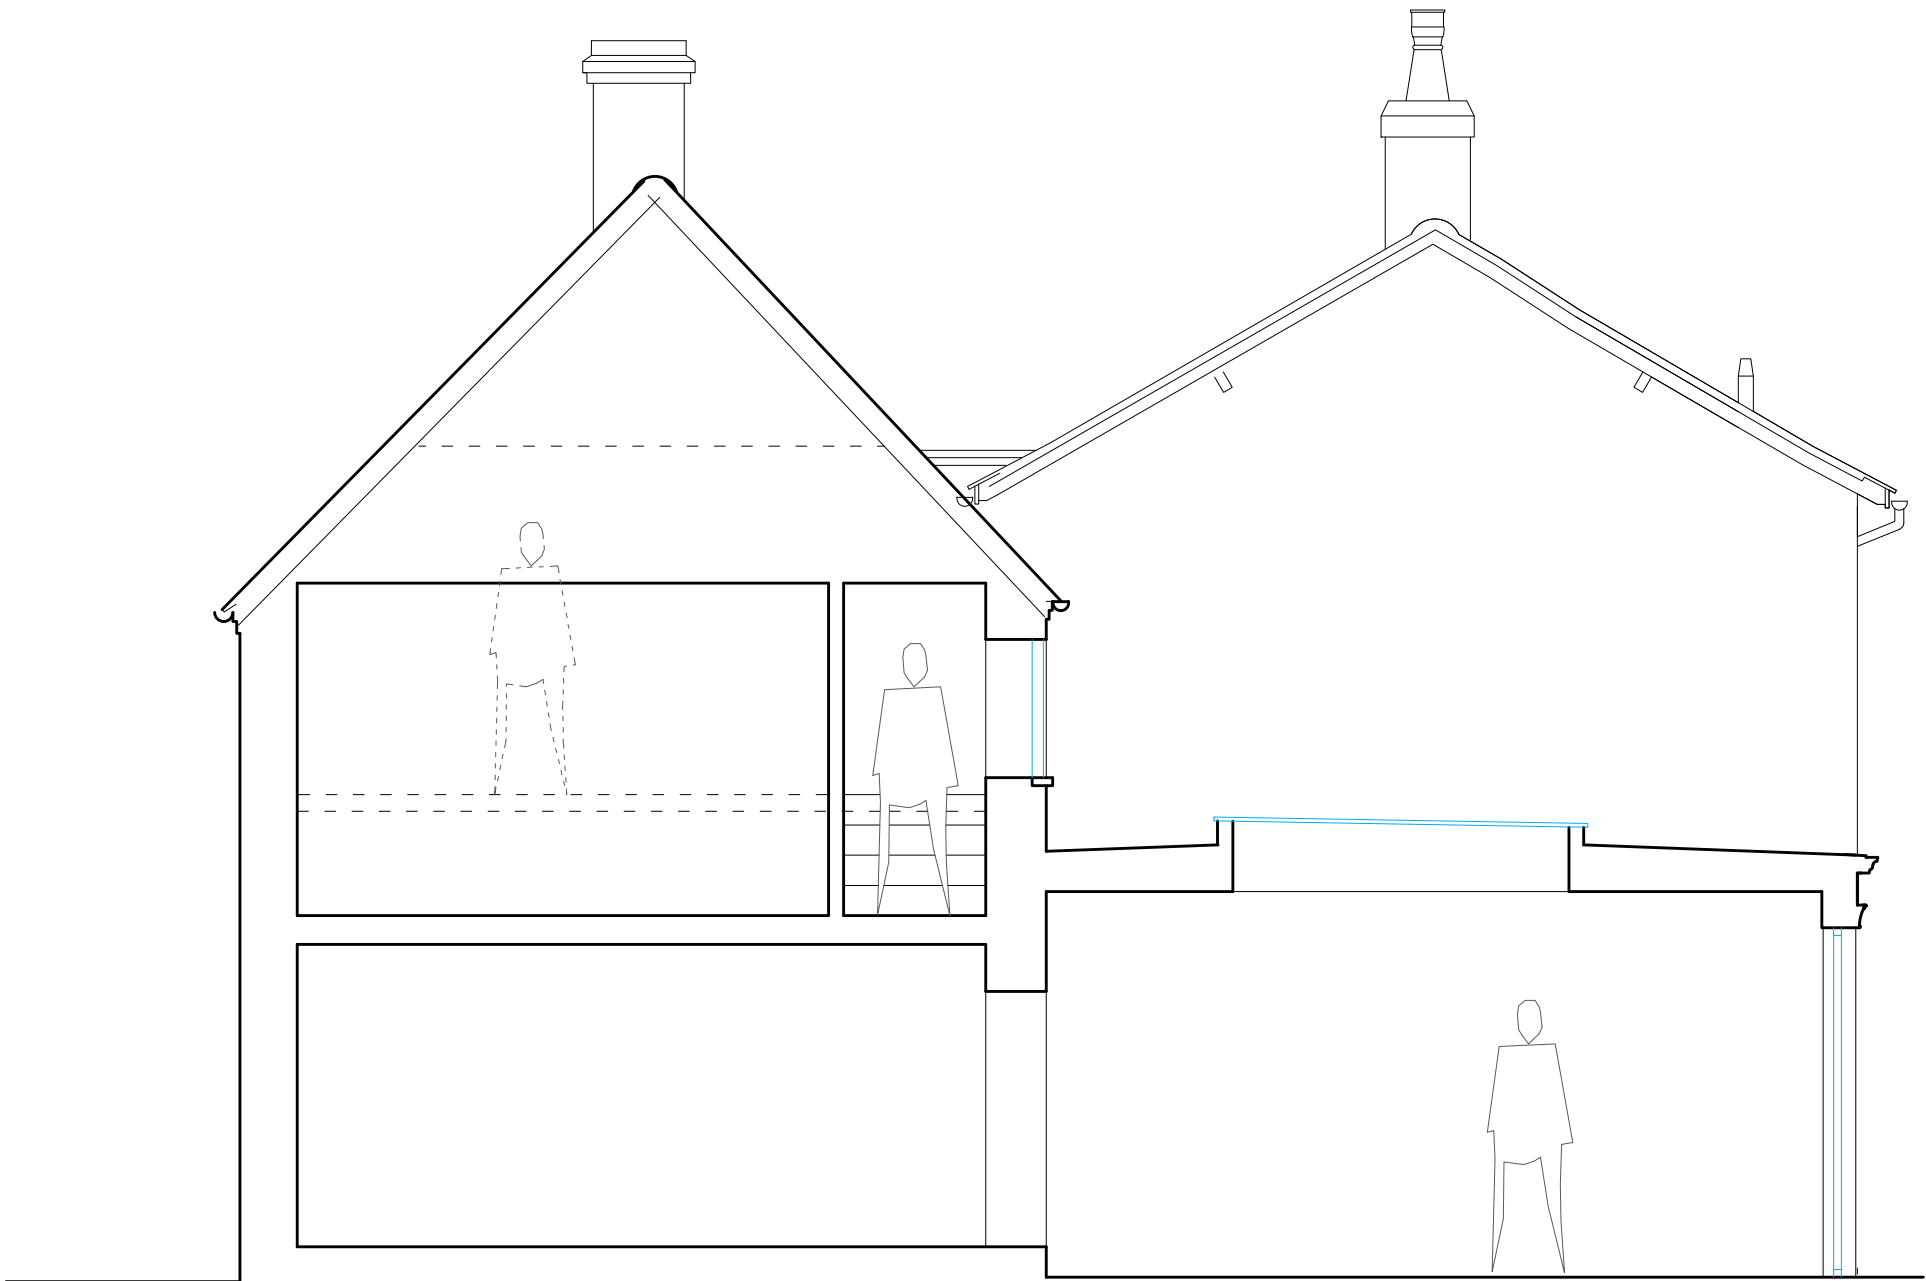


Proposed Section AA

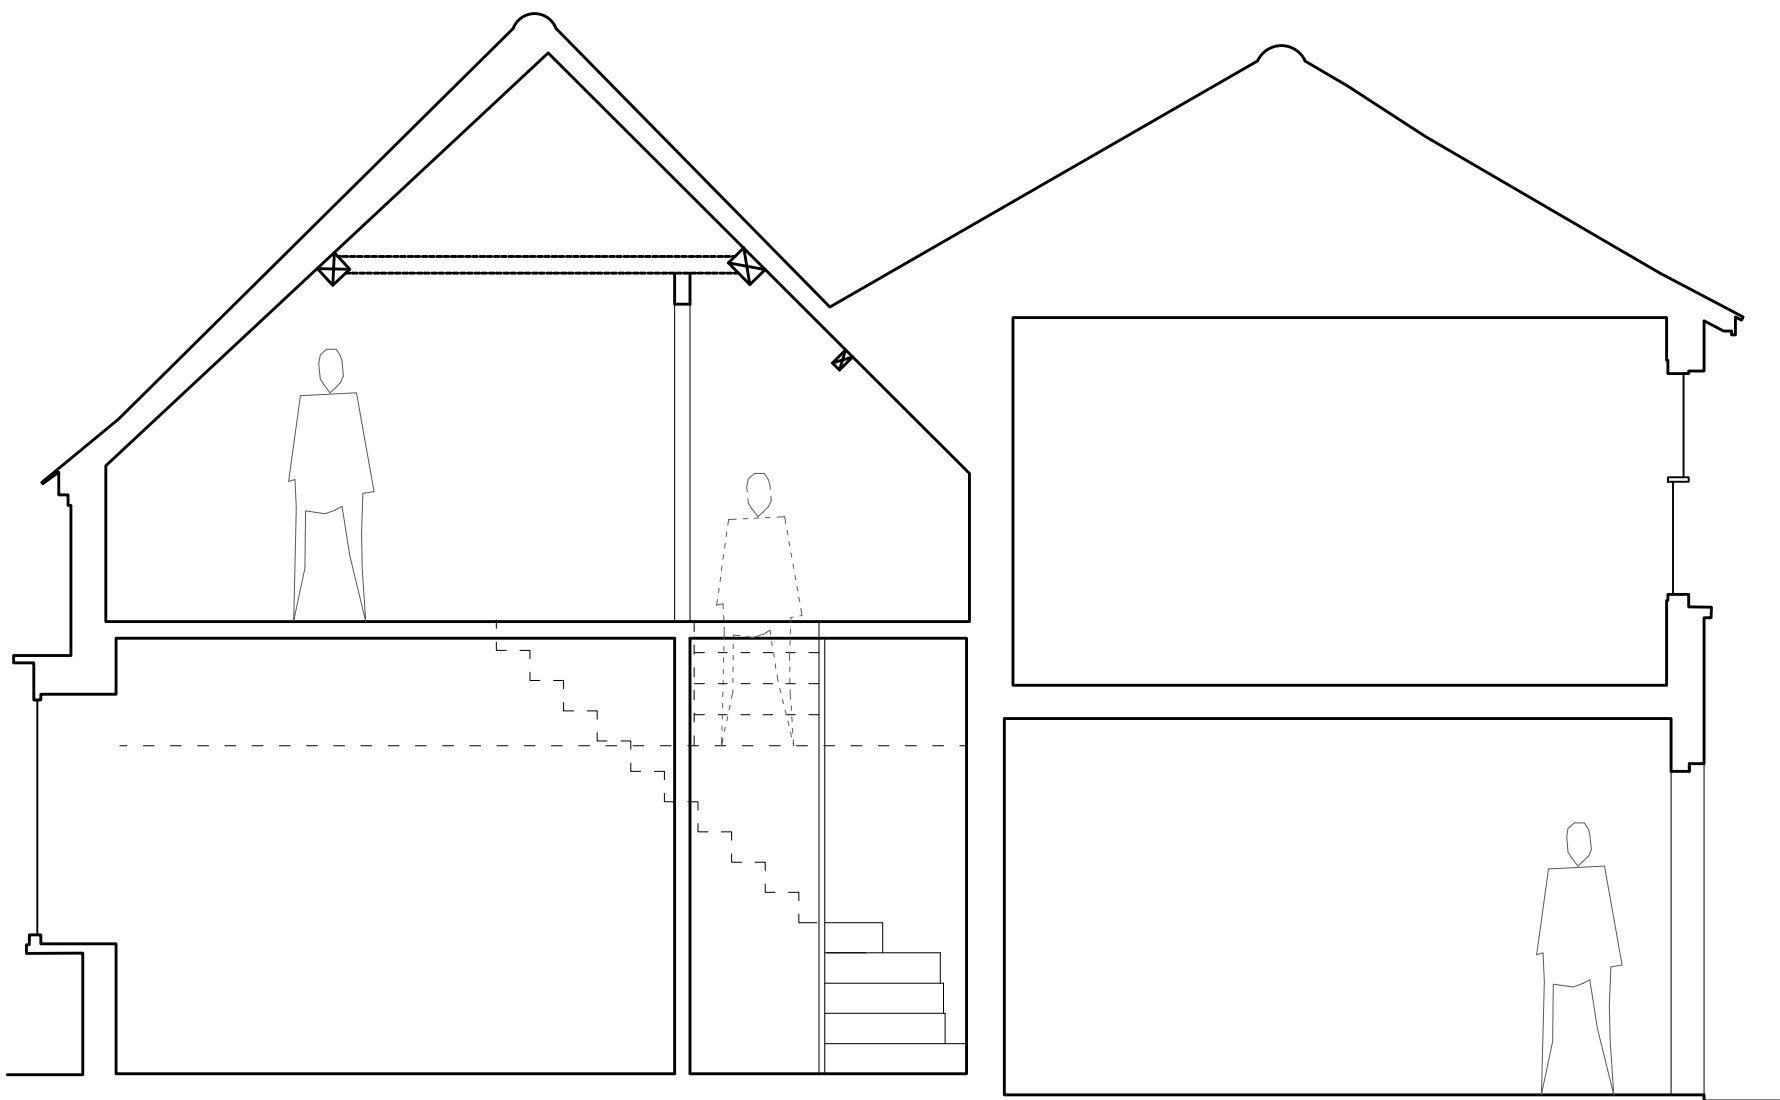

Proposed Section BB



A- 12.06.2026- Revised lantern

Client -		Contractors must check all dimensions on site. Only figured dimensions are to be worked from. Discrepancies must be reported to the Architect before proceeding. THIS DRAWING IS COPYRIGHT. ©			The Studio 105 Southbroom Road Devizes Wiltshire SN10 1LY tel: 01380 722 204 mob:07733 885 770 www.dra-architects.co.uk		
Mr & Mrs T Bartholomew		Date -	By -	Scale -			REV -
Project - Proposed Works at 1 High Street Marlborough, SN8 2PA		09.12.2025	CL	1:50 @A3			A
Drawing - Proposed Sections		Job No - 2505	CHKD - NK	Drawing No - PL-301			

 


Top half openable
for ventilation

Lower half fixed

 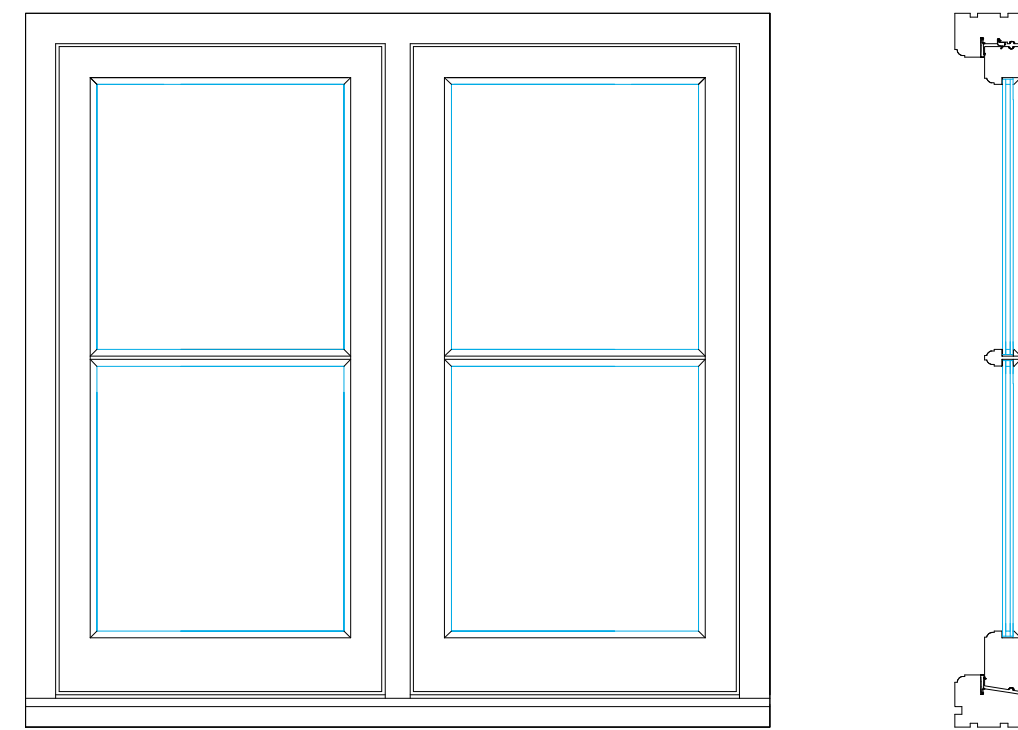

Window Detail W1

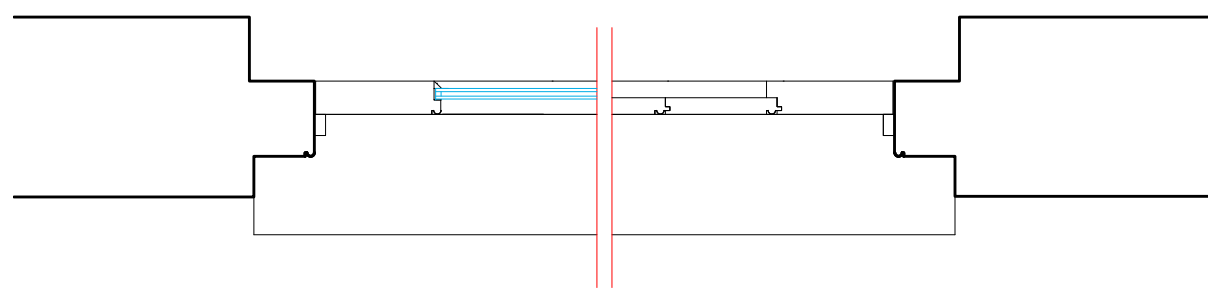

Window / Stable Door Detail W2

Client - Mr & Mrs T Bartholomew		Contractors must check all dimensions on site. Only figured dimensions are to be worked from. Discrepancies must be reported to the Architect before proceeding. THIS DRAWING IS COPYRIGHT. ©			The Studio 105 Southbroom Road Devizes Wiltshire SN10 1LY tel: 01380 722 204 mob:07733 885 770 www.dra-architects.co.uk		
Project - Proposed Works at 1 High Street Marlborough, SN8 2PA		Date - 16.12.2025	By - NK	Scale - 1:10 @A3			---
Drawing - Replacement Joinery Details		Job No - 2505	CHKD - CL	Drawing No - PL-401			