


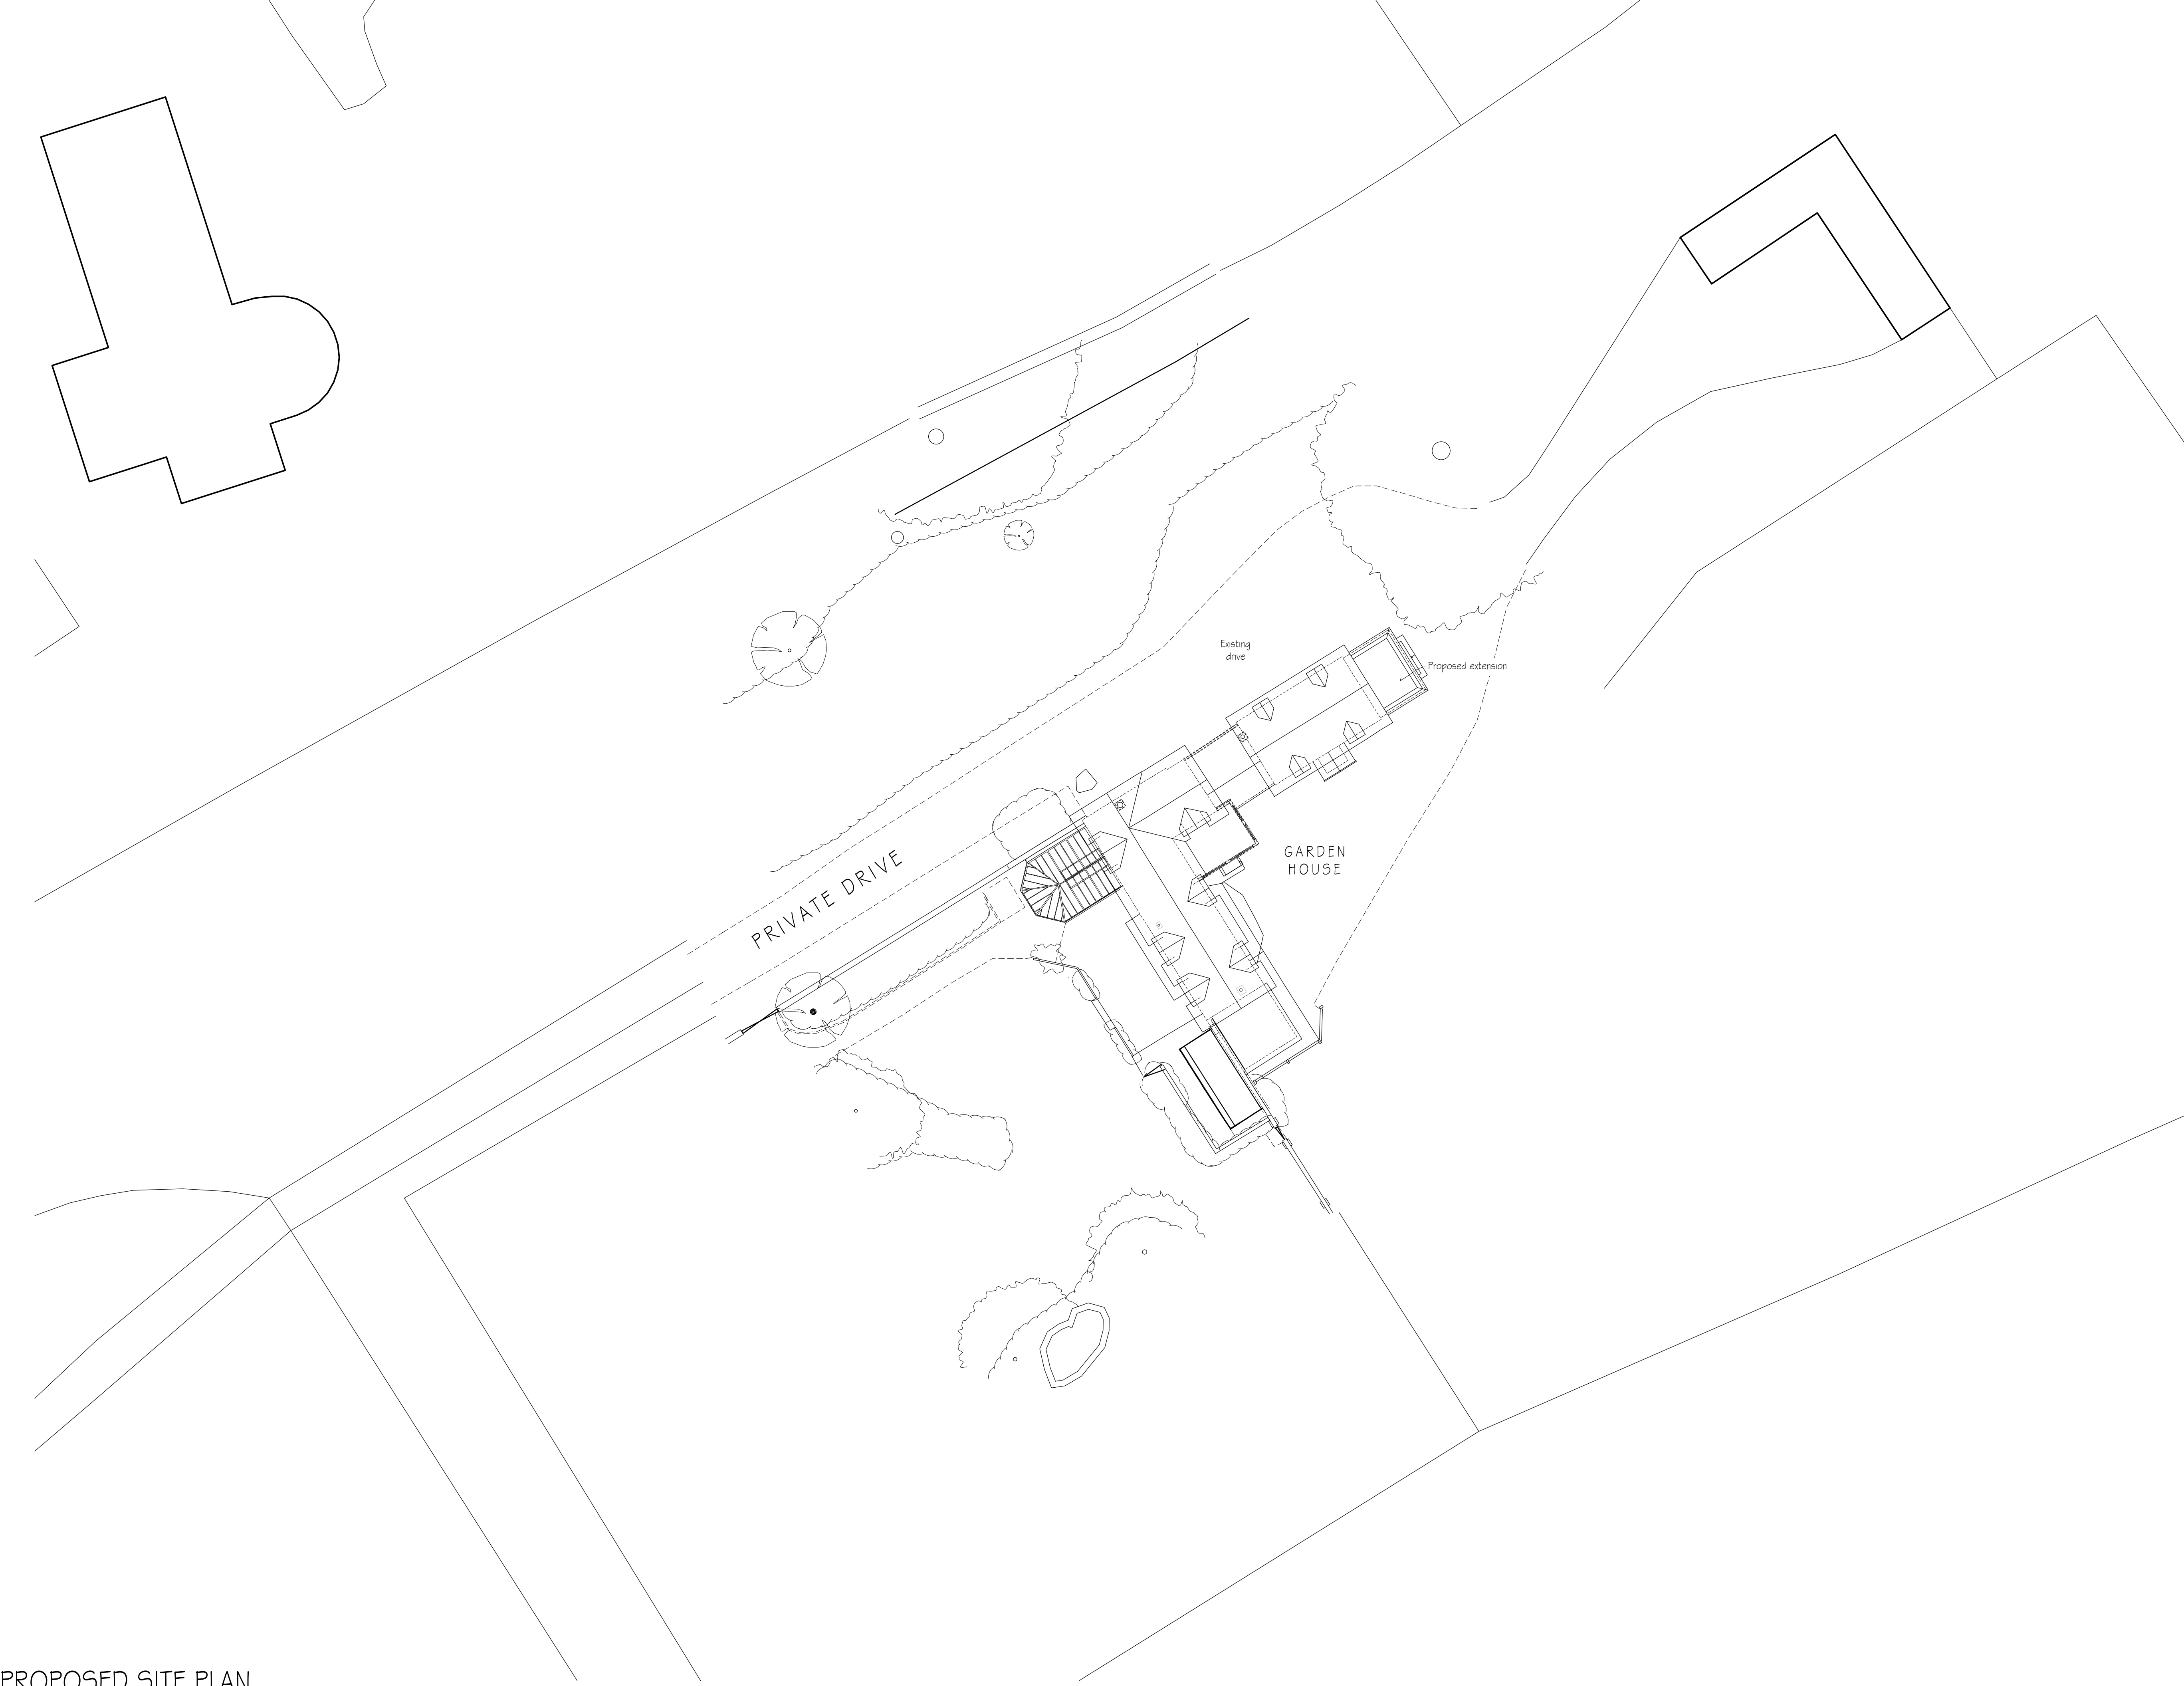

PROPOSED SITE PLAN
1:200



revisions	initial	date
-----------	---------	------

Contractors, Sub Contractors and Suppliers are to check all relevant dimensions and levels of site and buildings before commencing any shop drawings or building work.

This drawing is copyright and may not be reproduced in any part of form without the written consent of Fowler Architecture and Planning


project
GARDEN HOUSE
Sandridge Park, Melksham

planning

drawing
Proposed Site
Plan

scale 1:200 @A1	drawn by HB	date Jun '26
--------------------	----------------	-----------------

220113-101	-
drawing no	rev

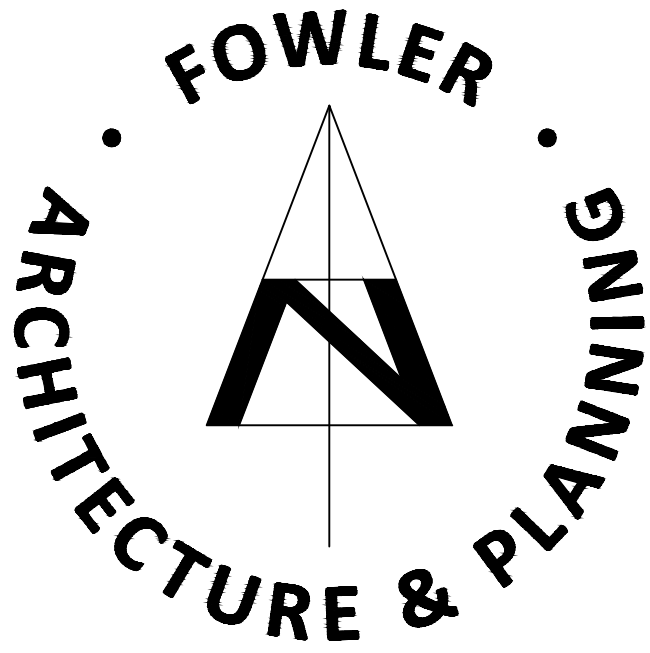

39 High Street
Pewsey
Wiltshire
SN9 5AF
tel (01672) 569444
fax (01672) 569488
enquiries@faap.co.uk