





FIRST FLOOR PLAN
1:100

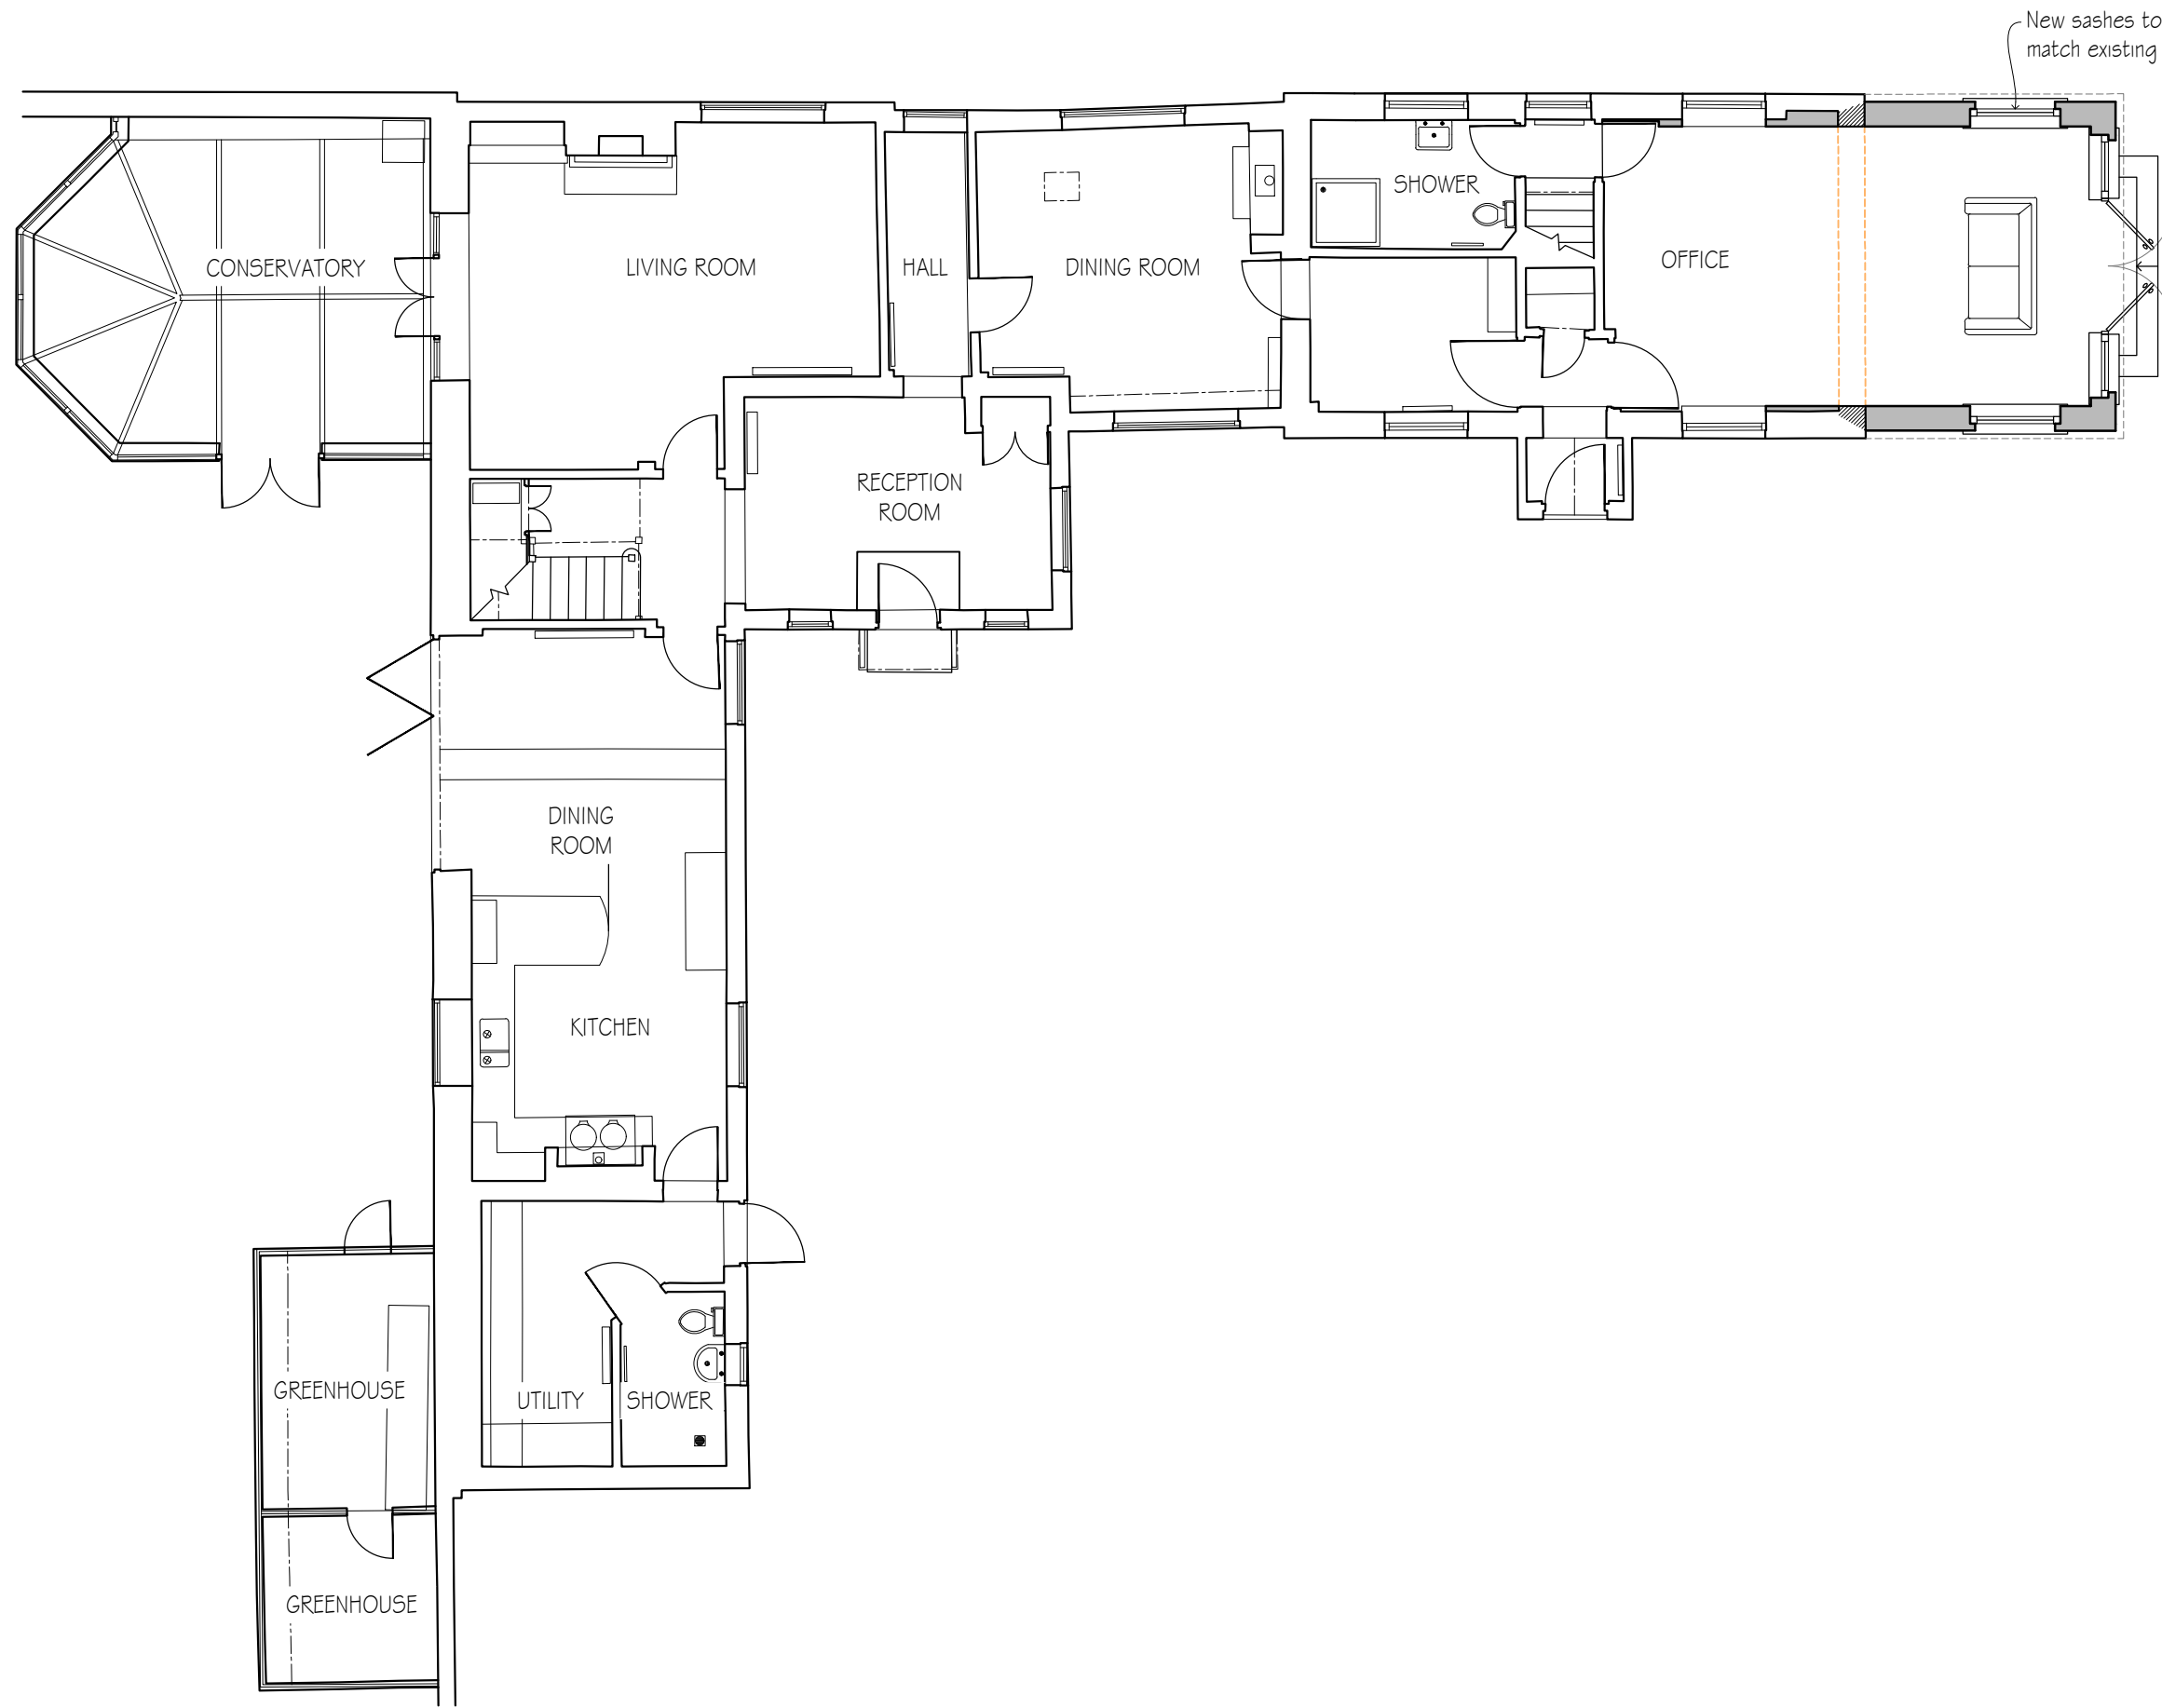


GROUND FLOOR PLAN
1:100

 

SOUTH EAST ELEVATION
1:100



NORTH EAST ELEVATION
1:100

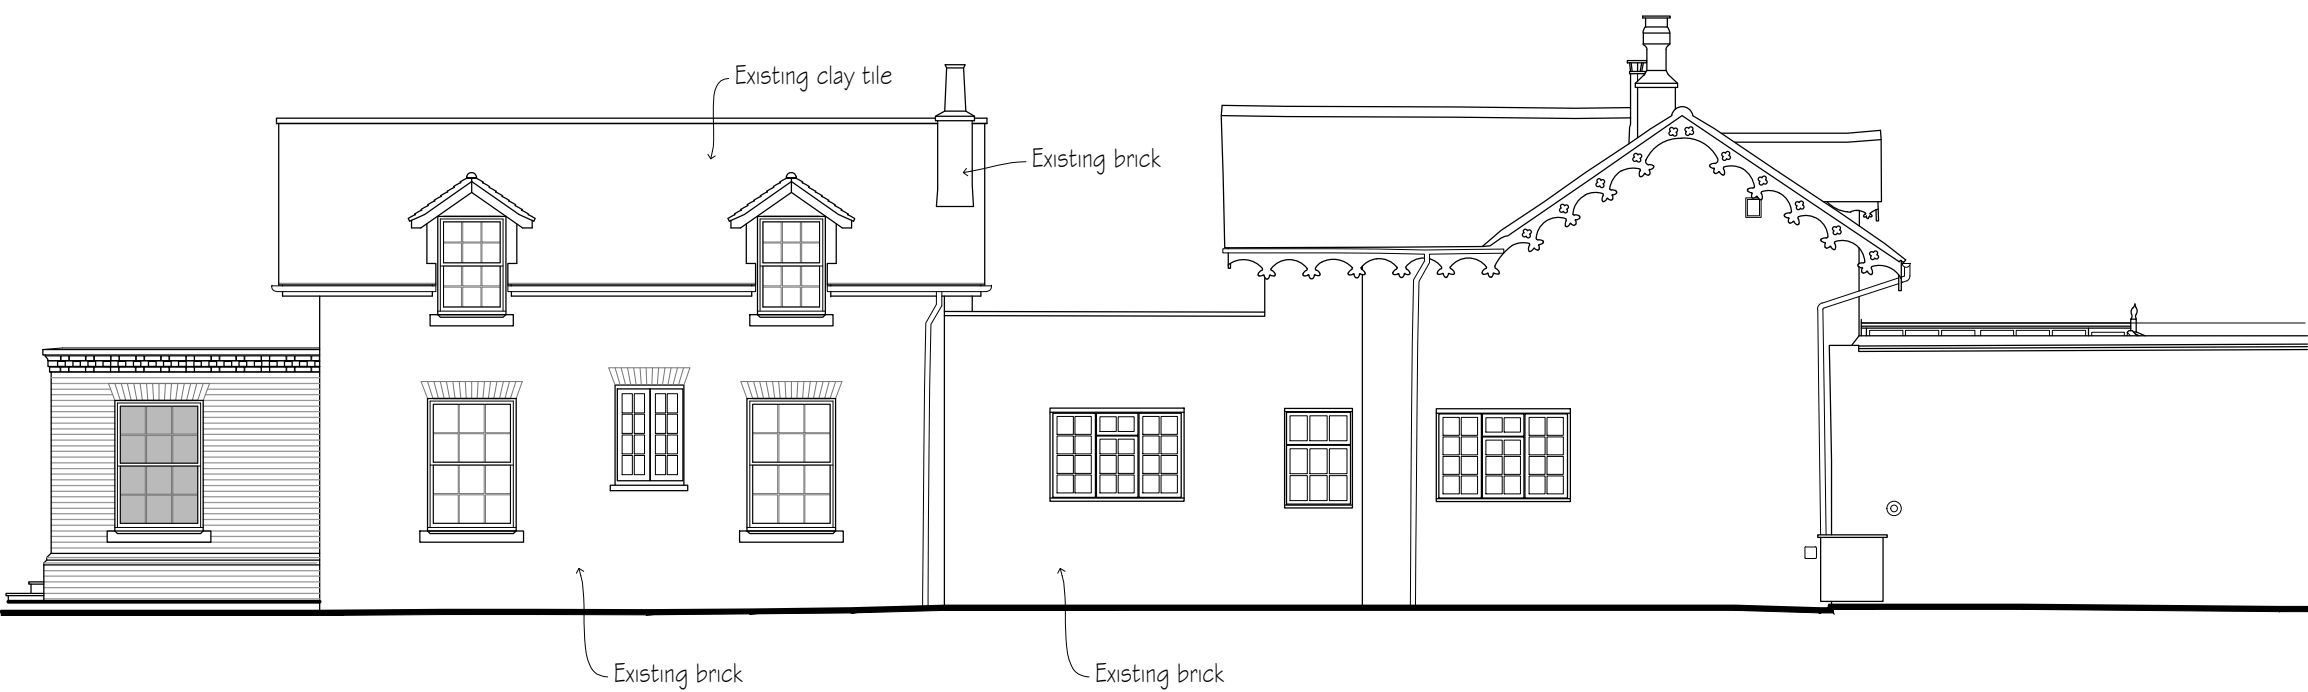

NORTH WEST ELEVATION
1:100



SOUTH WEST ELEVATION
1:100

KEY		
	Existing Wall	
	New Wall	
	New or adjusted opening in existing wall	
	Wall to be demolished	
	Rooflight or ceiling feature	
	Head height line (1.5m/2m)	

revisions	initial	date
-----------	---------	------

Contractors, Sub Contractors and Suppliers are to check all relevant dimensions and levels of site and buildings before commencing any shop drawings or building work.

This drawing is copyright and may not be reproduced in any part of form without the written consent of Fowler Architecture and Planning

project
GARDEN HOUSE
Sandridge Park, Melksham

planning

drawing
Proposed
Extension


scale
1:100 @A1

drawn by
HB

date
Apr '26

220113-100
drawing no

rev

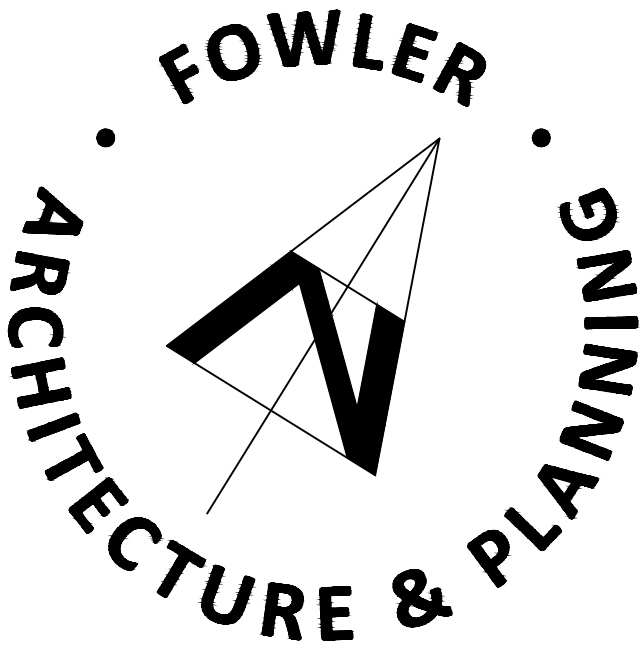

39 High Street
Pewsey
Wiltshire
SN9 5AF

tel (01672) 569444
fax (01672) 569488
enquiries@faap.co.uk