


EXISTING FLOOR PLAN AND ELEVATION SURVEY: 4 SWALLOW DRIVE, WINGFIELD ROAD, TROWBRIDGE, WILTS BA14 9TW .

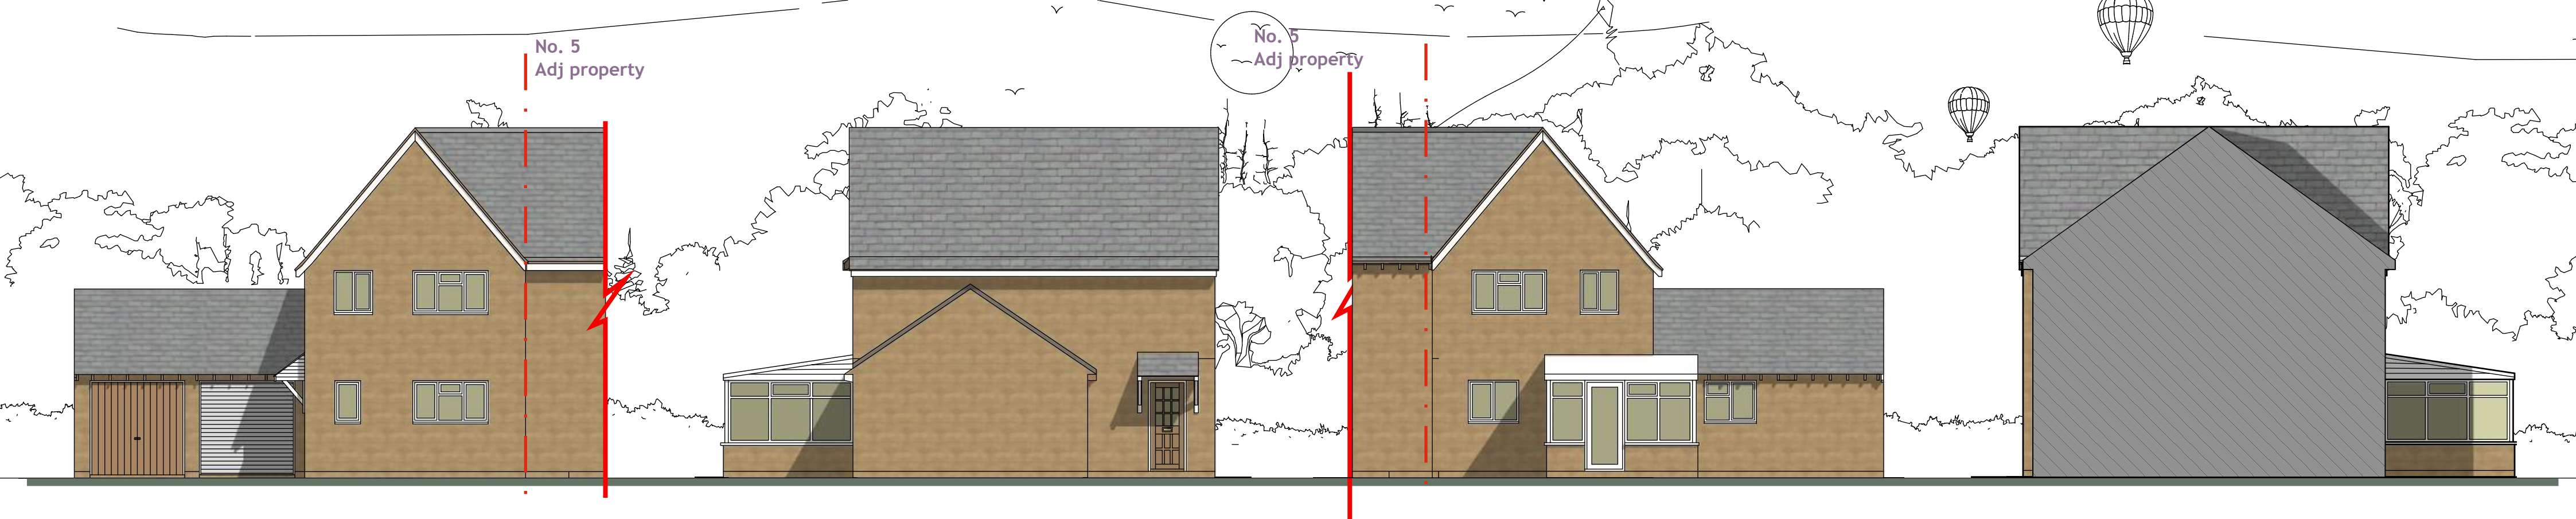


South East Elevation 1:100


South West Elevation 1:100

North West Elevation 1:100


North East Elevation 1:100

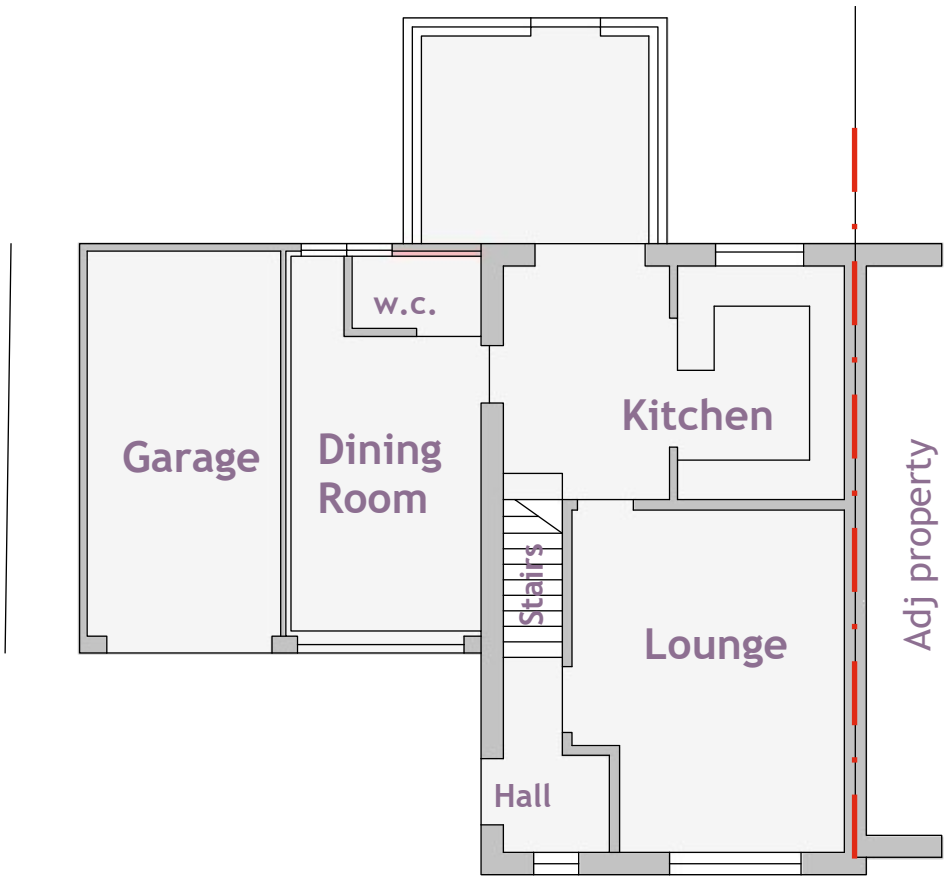

Ground Floor Plan 1:100

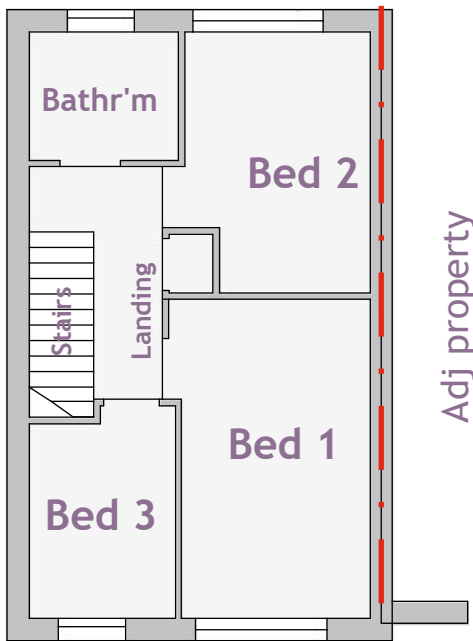


First Floor Plan 1:100

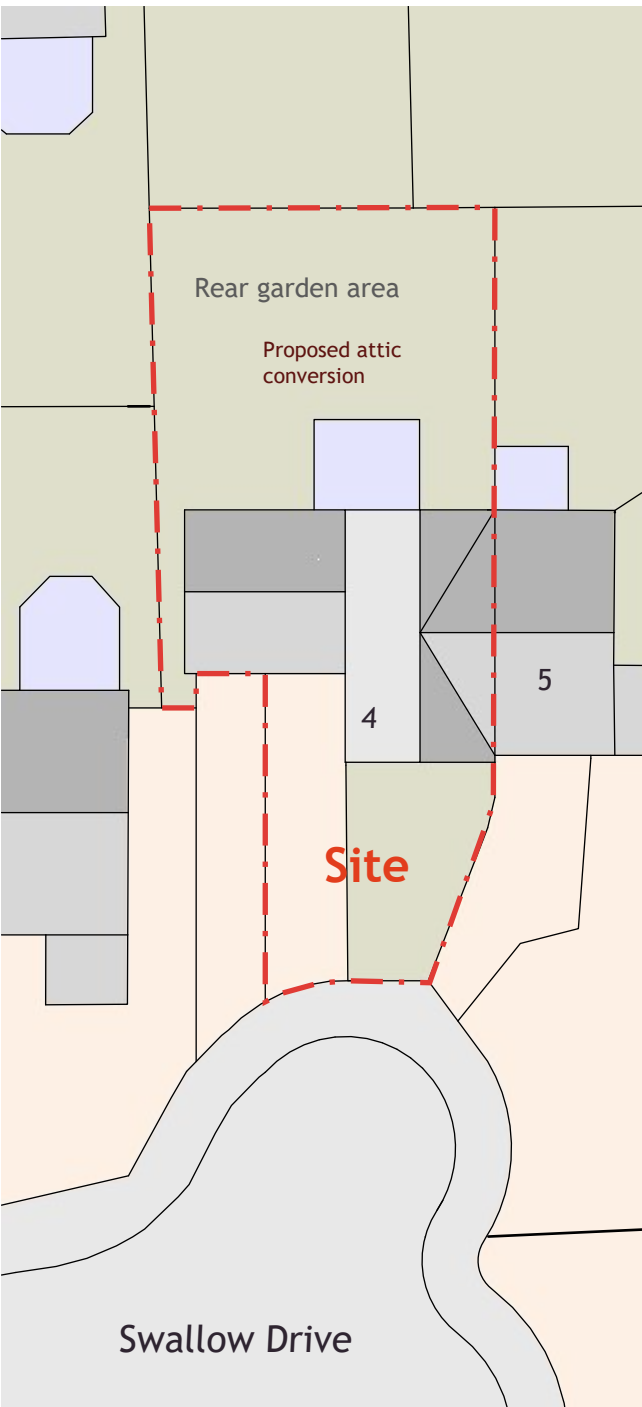


Block Plan 1:250

Scale Bar (A2 print out = 1 : 250 scale).

Scale Bar (A2 print out = 1:100 scale).

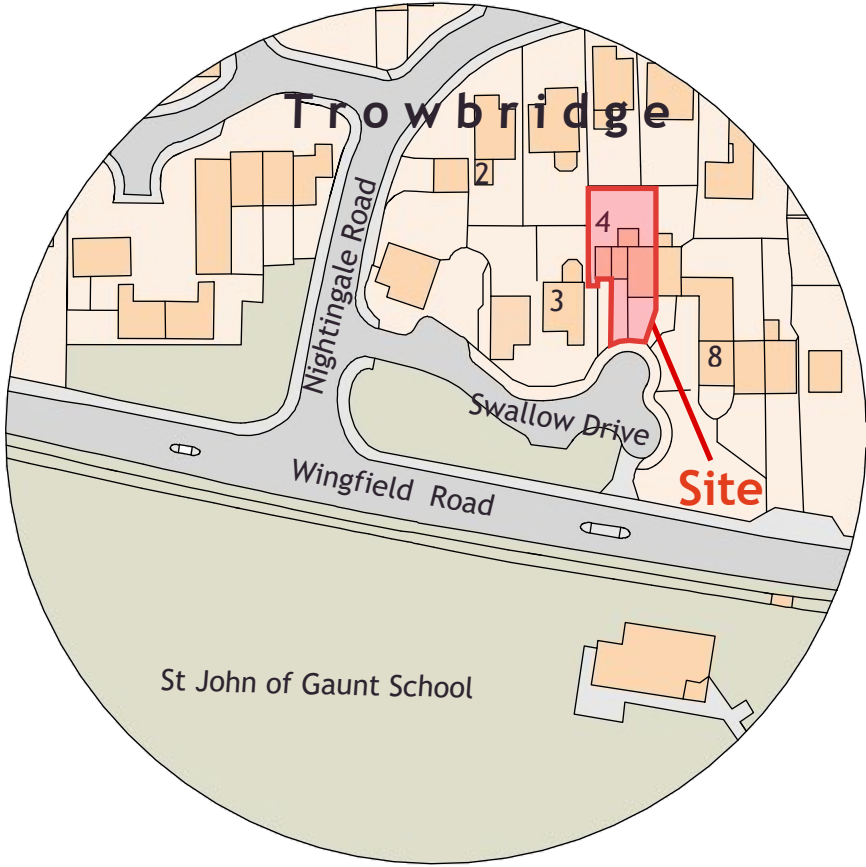

Location Plan 1:1250

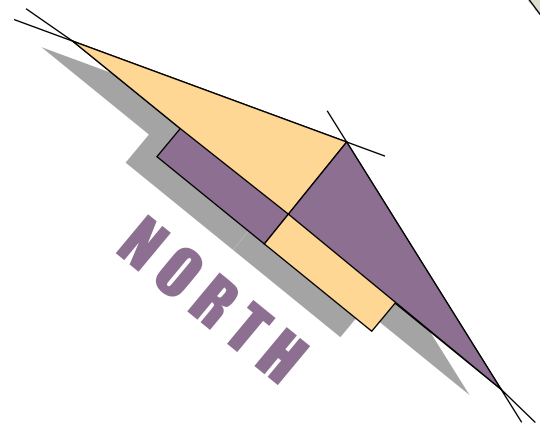

Scale Bar (A2 print out = 1:1250 scale).

EXISTING SURVEY

CHARLES MANNING
ARCHITECTURAL & PLANNING CONSULTANT
OFFICE 129, 8 THE BRIDGE, CHIPPENHAM, WILTS SN15 1EX
mobile: 07909228408 email: mail@charlesmanning.co.uk.

DRAWING No:- 1048 / CAM/2025 / 1
DATE :- MAY 2025 REV:
SCALES :- ELEVATIONS & PLANS 1 : 100

PROJECT: PROPOSED ATTIC CONVERSION / DORMER TO 4 SWALLOW DRIVE, WINGFIELD ROAD, TROWBRIDGE, WILTS.

CHARLES MANNING, this drawing/design is COPYRIGHT and cannot be copied or used in anyway for the above project or similar ventures, by any means without the express permission of Charles Manning. Always use written measurements in preference to scaling, if in doubt ask, report any discrepancies & always use the latest approved plans by Local Authority. Consult on any design changes to the project, so amendments can be made.