

 
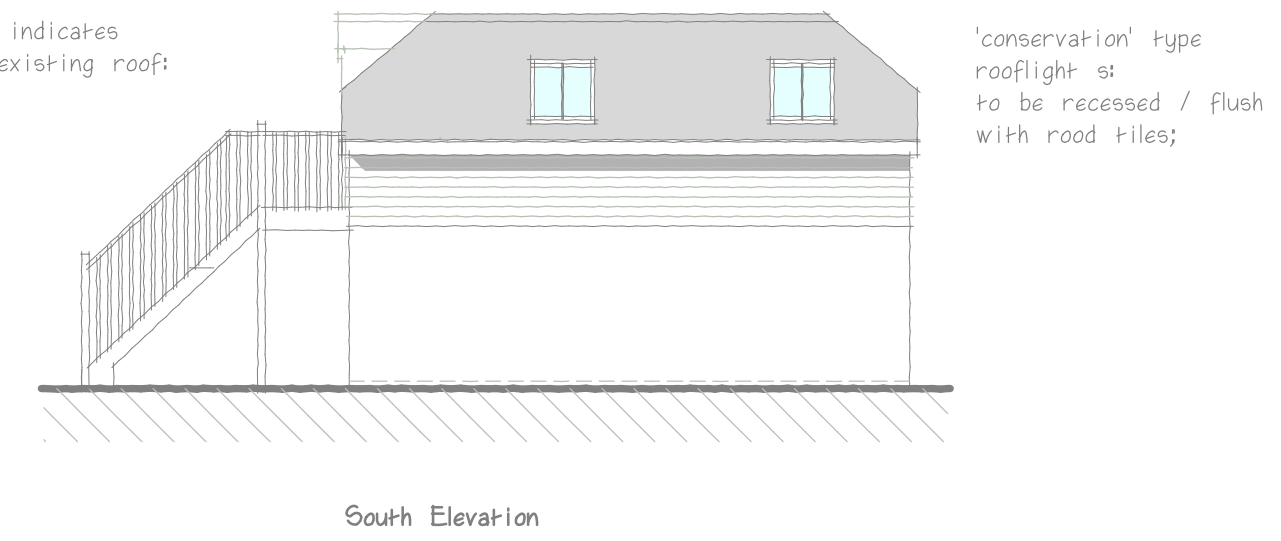


PROPOSED ELEVATIONS / FLOOR PLAN . SCALE 1:100 . JAN 2026 . DRAWING No. 04



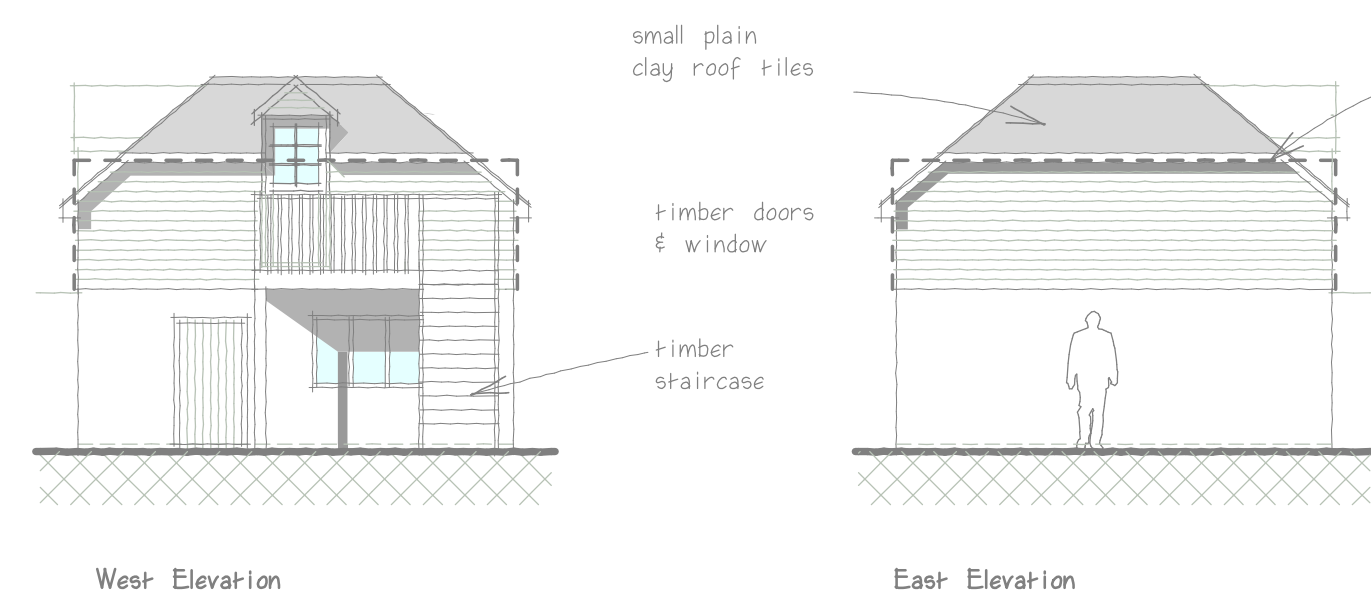


Original Paper Size A2

Rev A - 20 Jan 2026 - updated
Rev B - 03 Feb 2026 - updated
Rev C - 31 Mar 2026 - updated
(first floor door / conservation
rooflight / stain / south wall / tile
notes)
Rev D- 27 May 2026 - updated
Overall height lowered to reduce
impact - 850mm;
Rev E - 03 June 2026 - updated
Rev F - 12 June 2026 - updated

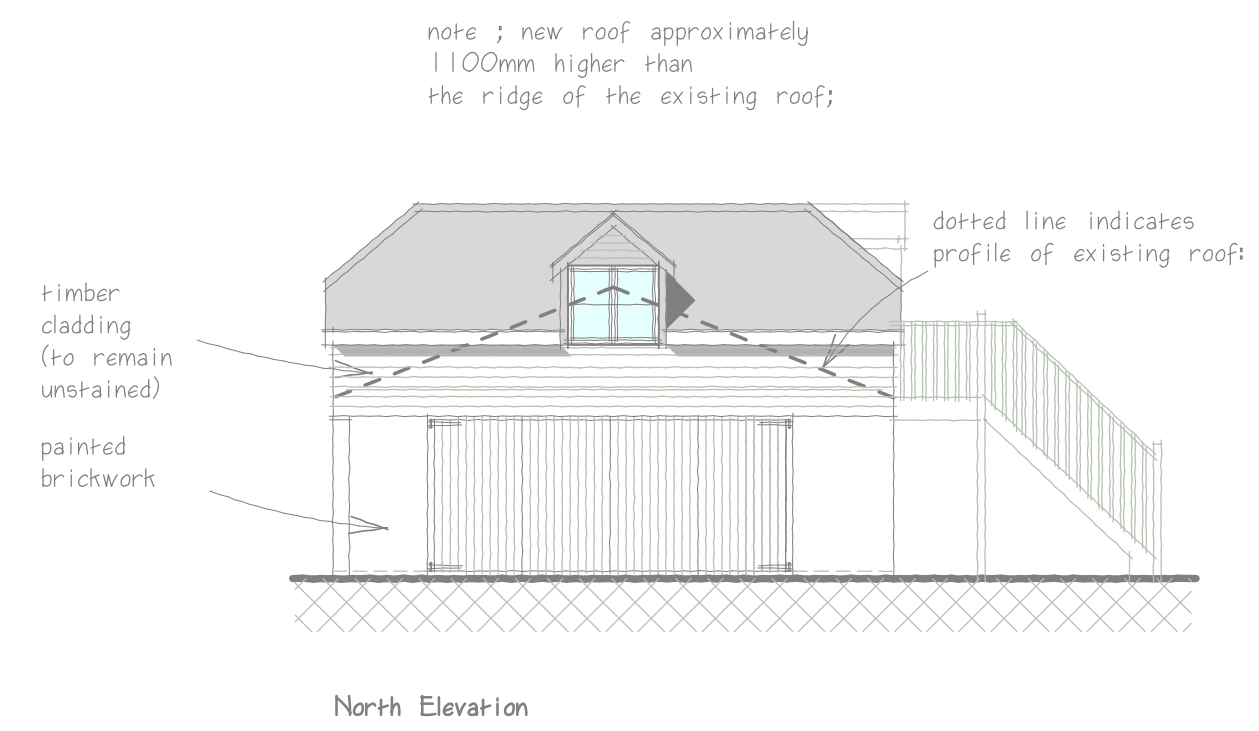

O u t b u i l d i n g a t R a d n o r H o u s e

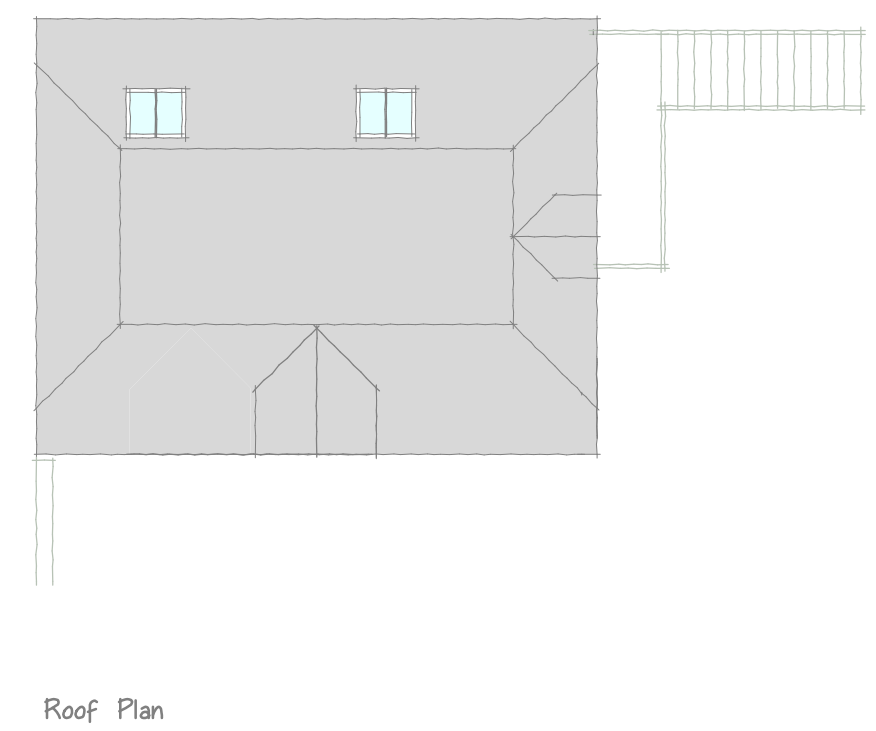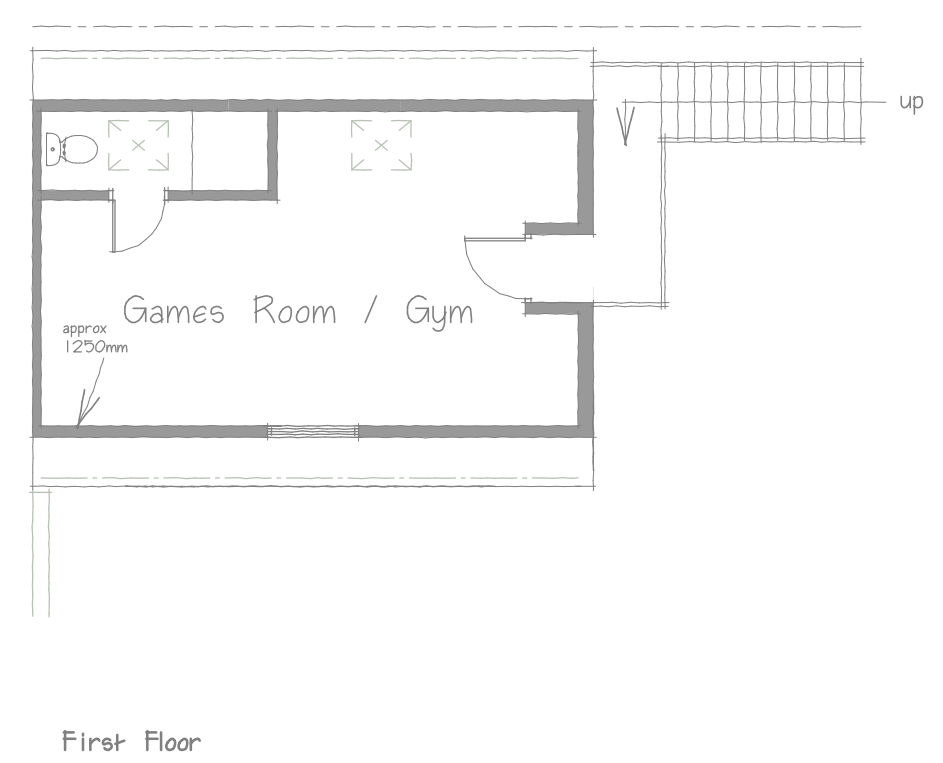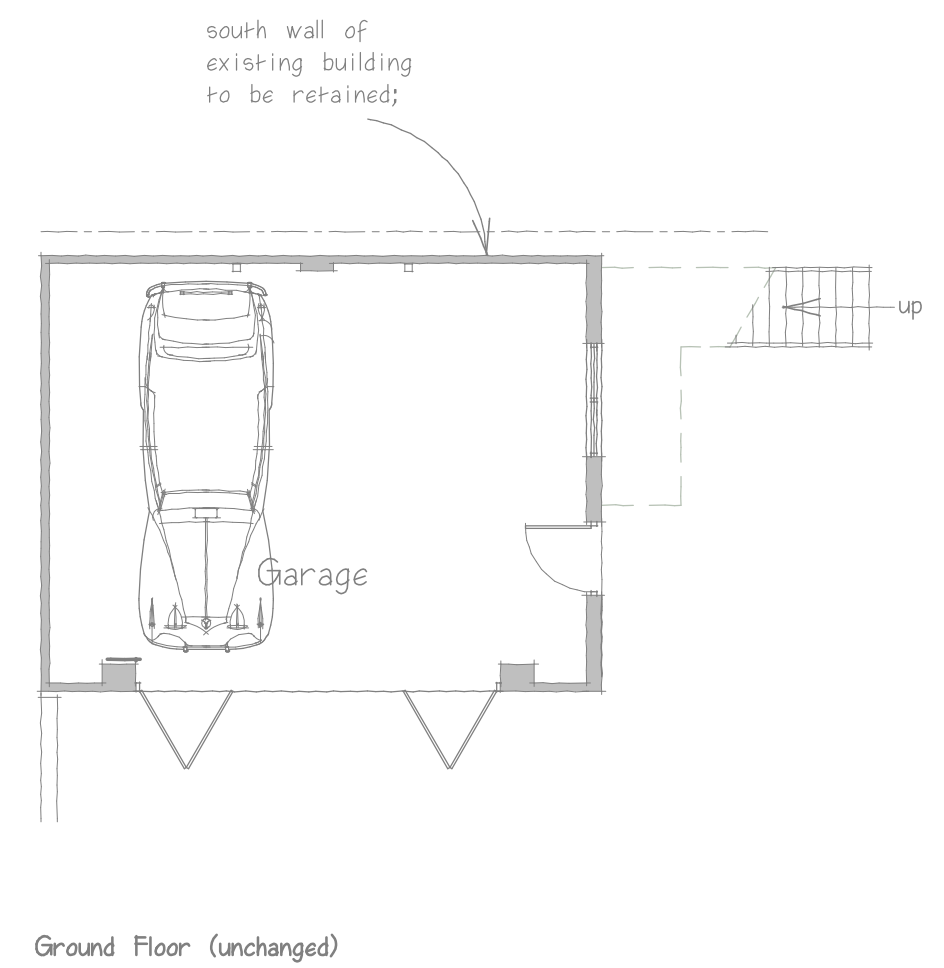

S J Egford BSc (Hons) BArch - A R C H I T E C T U R A L S E R V I C E S - Meadowside Barn - Slab Lane - Woodfalls - Salisbury - SP5 2NE - 01725 514718 - 07739090070

MR & MRS WRIGHT . RADNOR HOUSE THE HEADLANDS . DOWNTON . WILTSHIRE . SP5 3HJ