


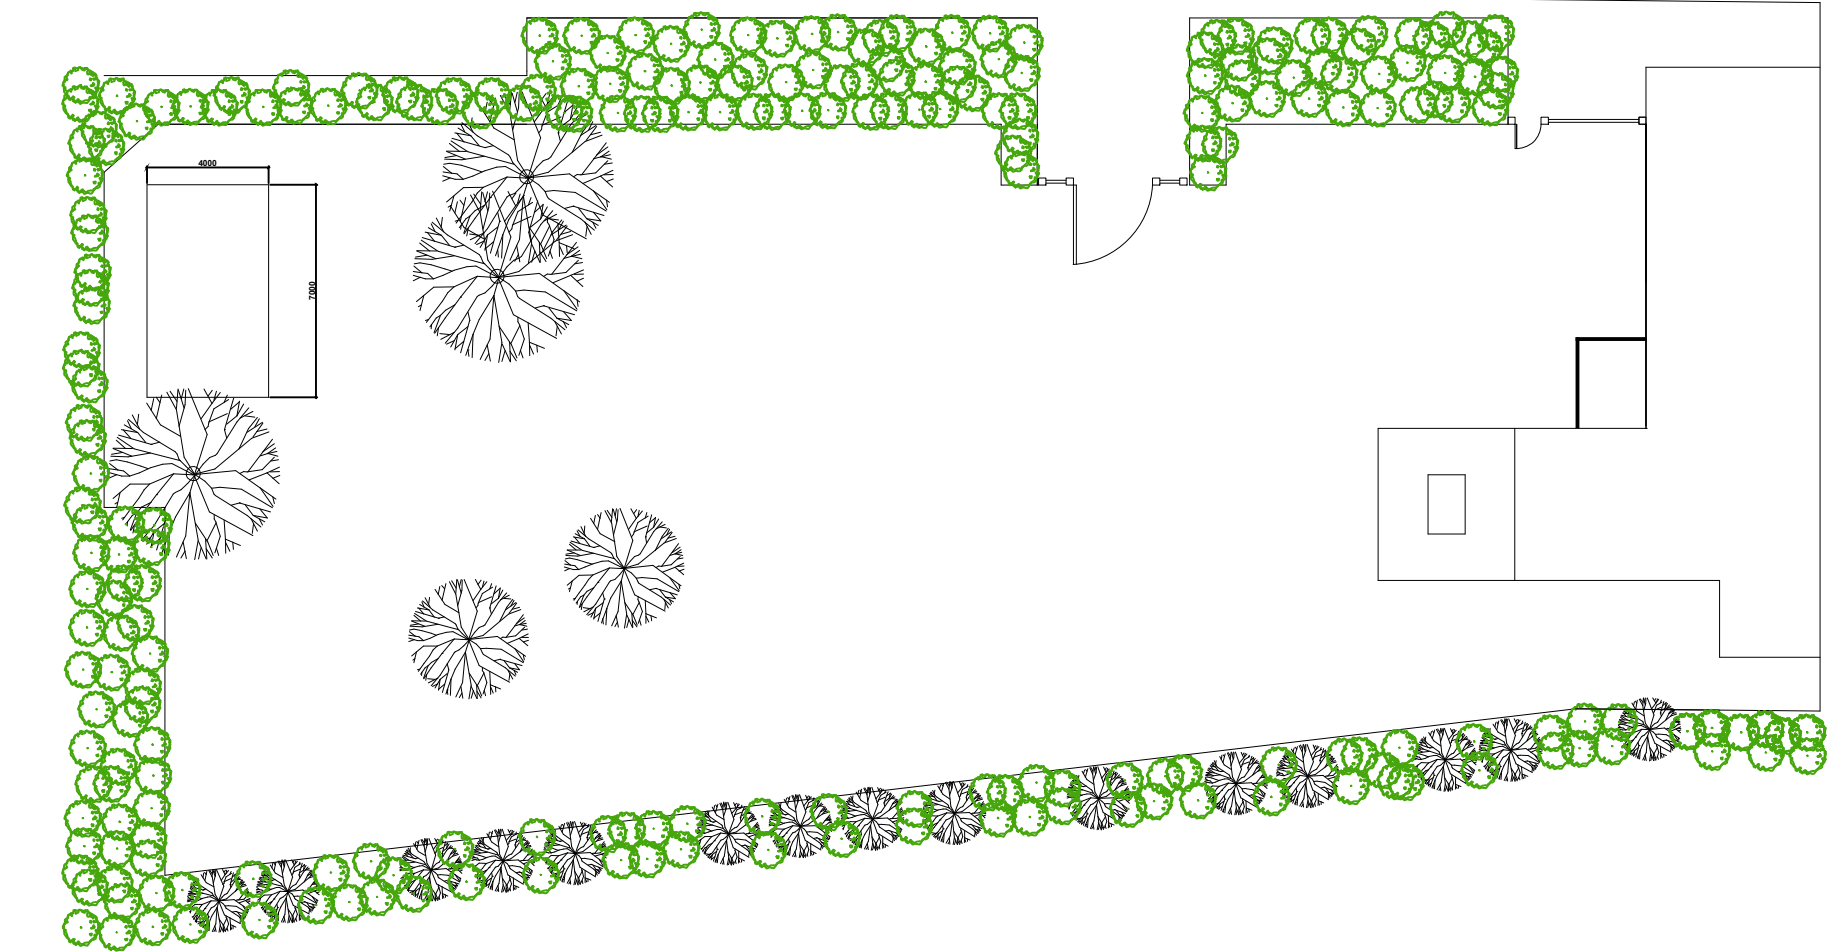

KEYPLAN

NOTES:

- This drawing is a property of AT Design. It is forbidden to produce its content in any form except for the intended purpose.
- This drawing is not to be scaled. The stated dimensions only are to be considered.
- The discrepancies are to be brought to the attention and resolved by AT Design.

THIS DRAWING ISSUED FOR REVIEW

Date	12.05.26
Drawn by:	AT
Scale	1: 250 @ A3
Title	PROPOSED SITE PLAN

PROJECT NAME	PLOT NO.				
Michael Taylor					
DRAWING NUMBER	REVISION				
MT/PSP/001					

AT Design
Mead Cottage
The Ridgeway
Chalfont St Peter
SL9 8NP
M: 07778935782
E: ATAYLOR82@HOTMAIL.COM