

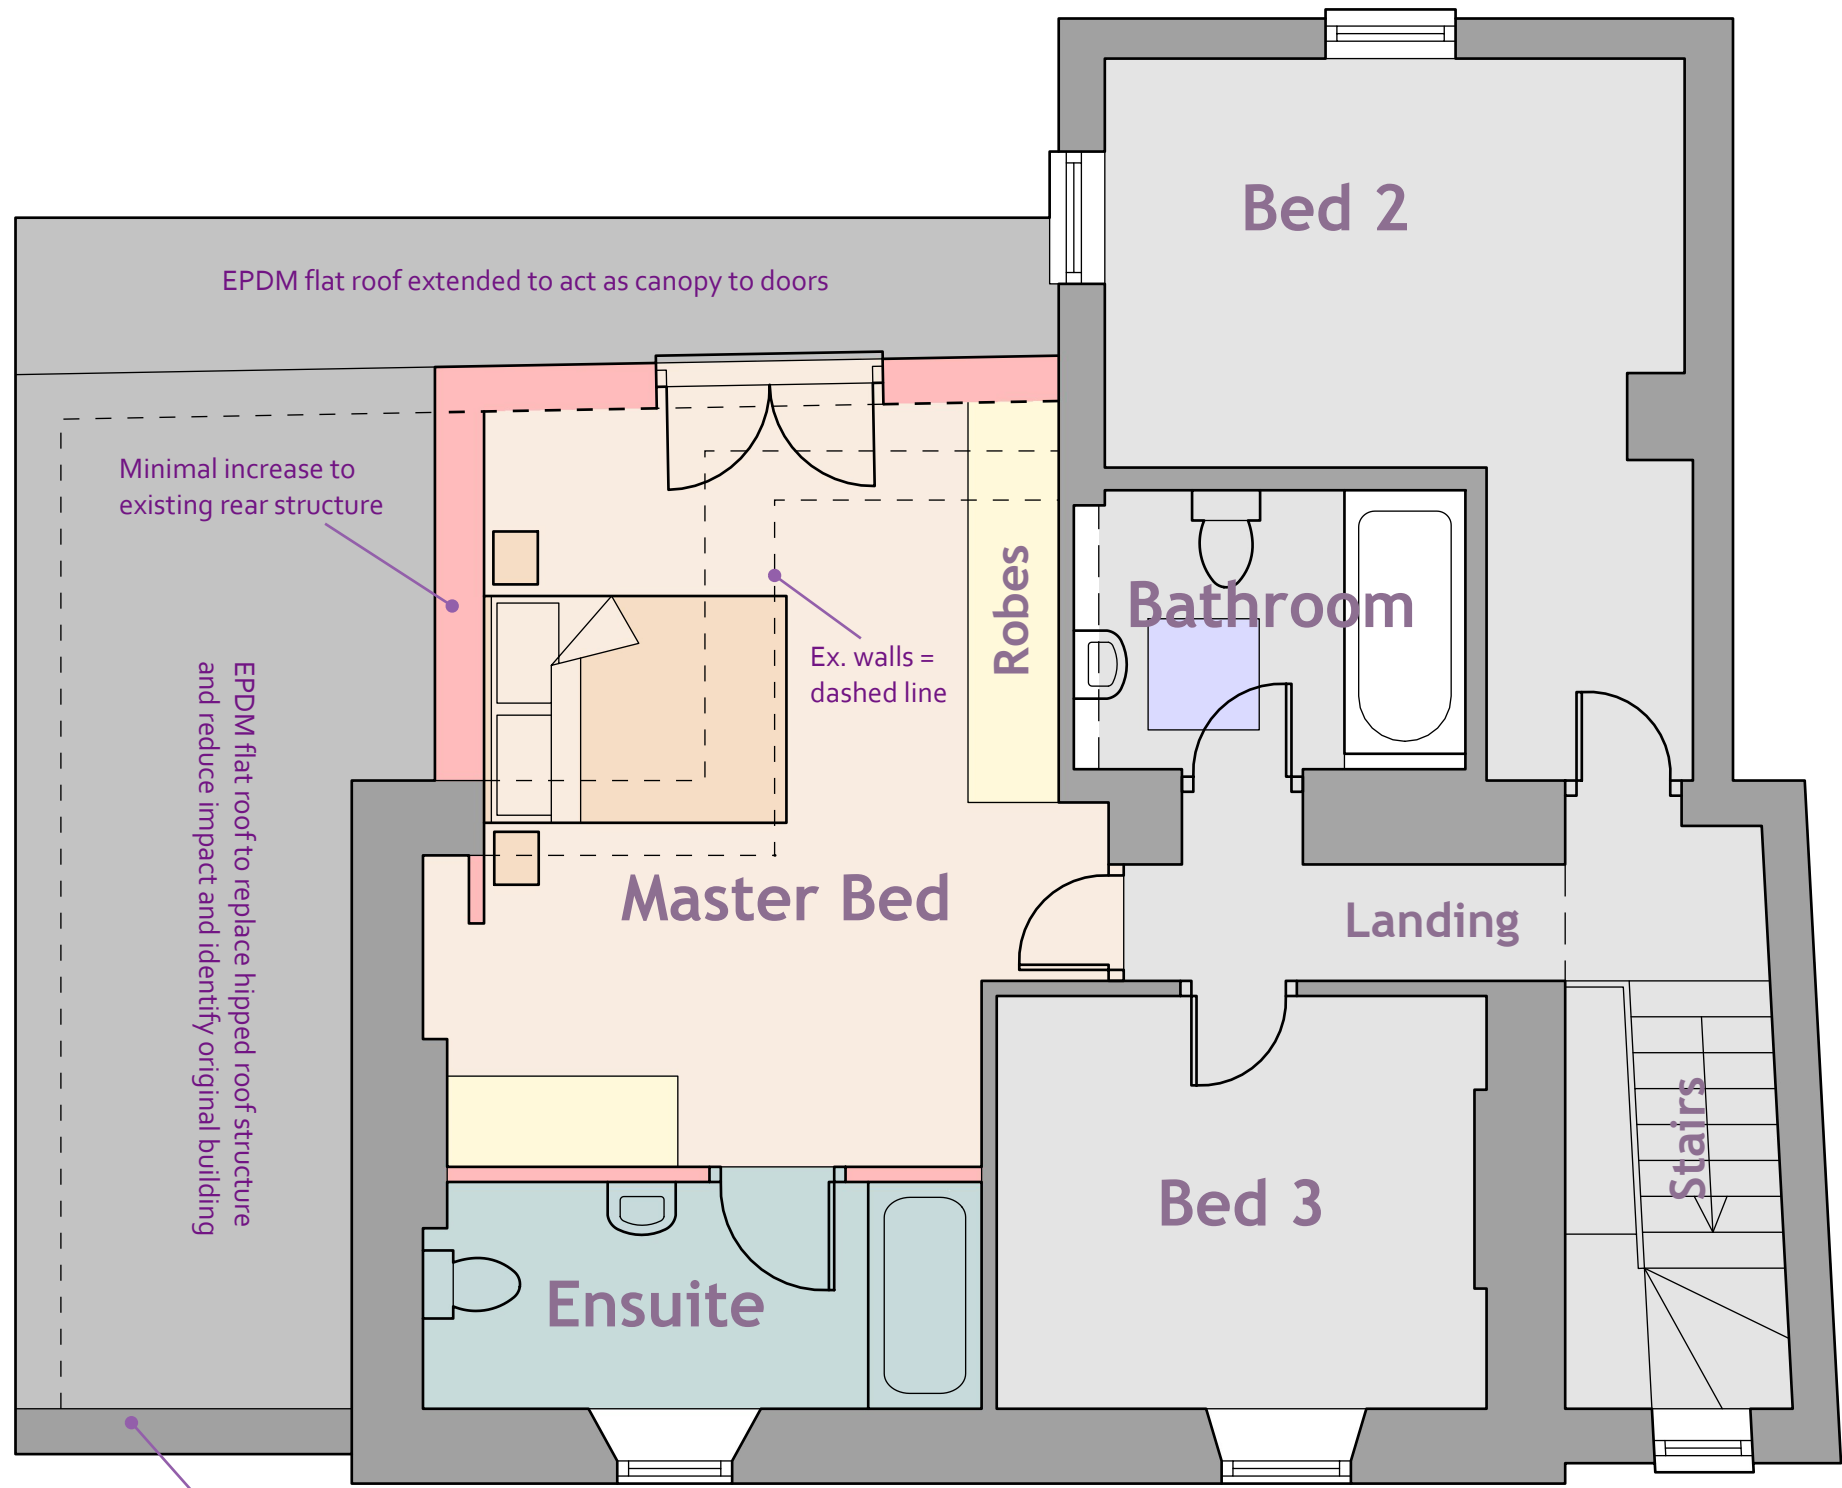
 


PROPOSED WIDENING OF REAR FIRST FLOOR EXTENSION & ALTERATIONS: HILLSIDE, QUARRY HILL, BOX FOR MR & MRS R. HASLETT.

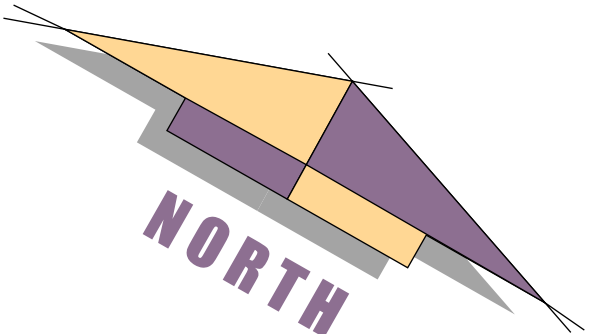

First Floor Plan 1:50

 

Computer generated image of rear elevation

Materials to be used:

- Roof:** EPDM flat roof to replace hipped roof structure, anthracite fascia and cedar wood extended soffit to rear. Black pvc half round gutters and downpipes.
- Walls:** Small new wall area to first floor extension to reuse Ashlar from removed side wall (S.W. facing wall) with new natural stone to the extended new S.W. wall.
- Windows & doors:** Anthracite powder coat finish to aluminium inward opening French door to rear elevation with glass Juliet balcony glass guarding in front.

ROBERT MANNING
ARCHITECTURAL DESIGN
OFFICE 129, 8 THE BRIDGE, CHIPPENHAM, WILTS SN15 1EX
MOBILE: 07909228419 EMAIL: robmanning2000@hotmail.com

DRAWING No:- 445 / RJM / 2025 / 1
DATE :- MAY 2026 REV: B
SCALES :- ELEV'S 1:100 PLAN 1:50

PROJECT: PROPOSED 1st FLOOR EXTENSION & ALTERATIONS: HILLSIDE, QUARRY HILL, BOX, FOR MR & MRS R. HASLETT.

ROBERT MANNING, this drawing/design is COPYRIGHT and cannot be copied or used in anyway for the above project or similar ventures, by any means without the express permission of Robert Manning. Always use written measurements in preference to scaling, if in doubt ask report any discrepancies & always use the latest approved plans by Local Authority. Consult on any design changes to the project, so amendments can be made.

REVISION: A MAY 2026 rear wall to be rebuilt over existing rear extension wall, not remaining recessed by approx. 500mm as previous approval