





SOUTHERN ELEVATION
Scale 1:100

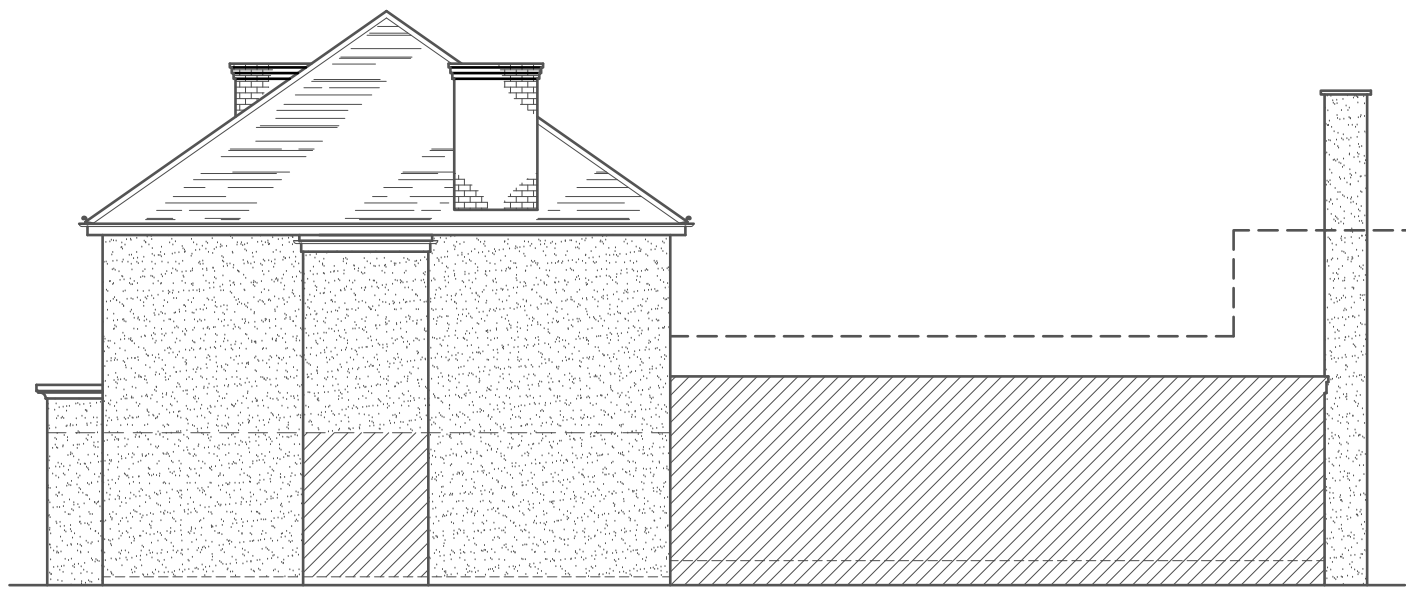

EASTERN ELEVATION
Scale 1:100

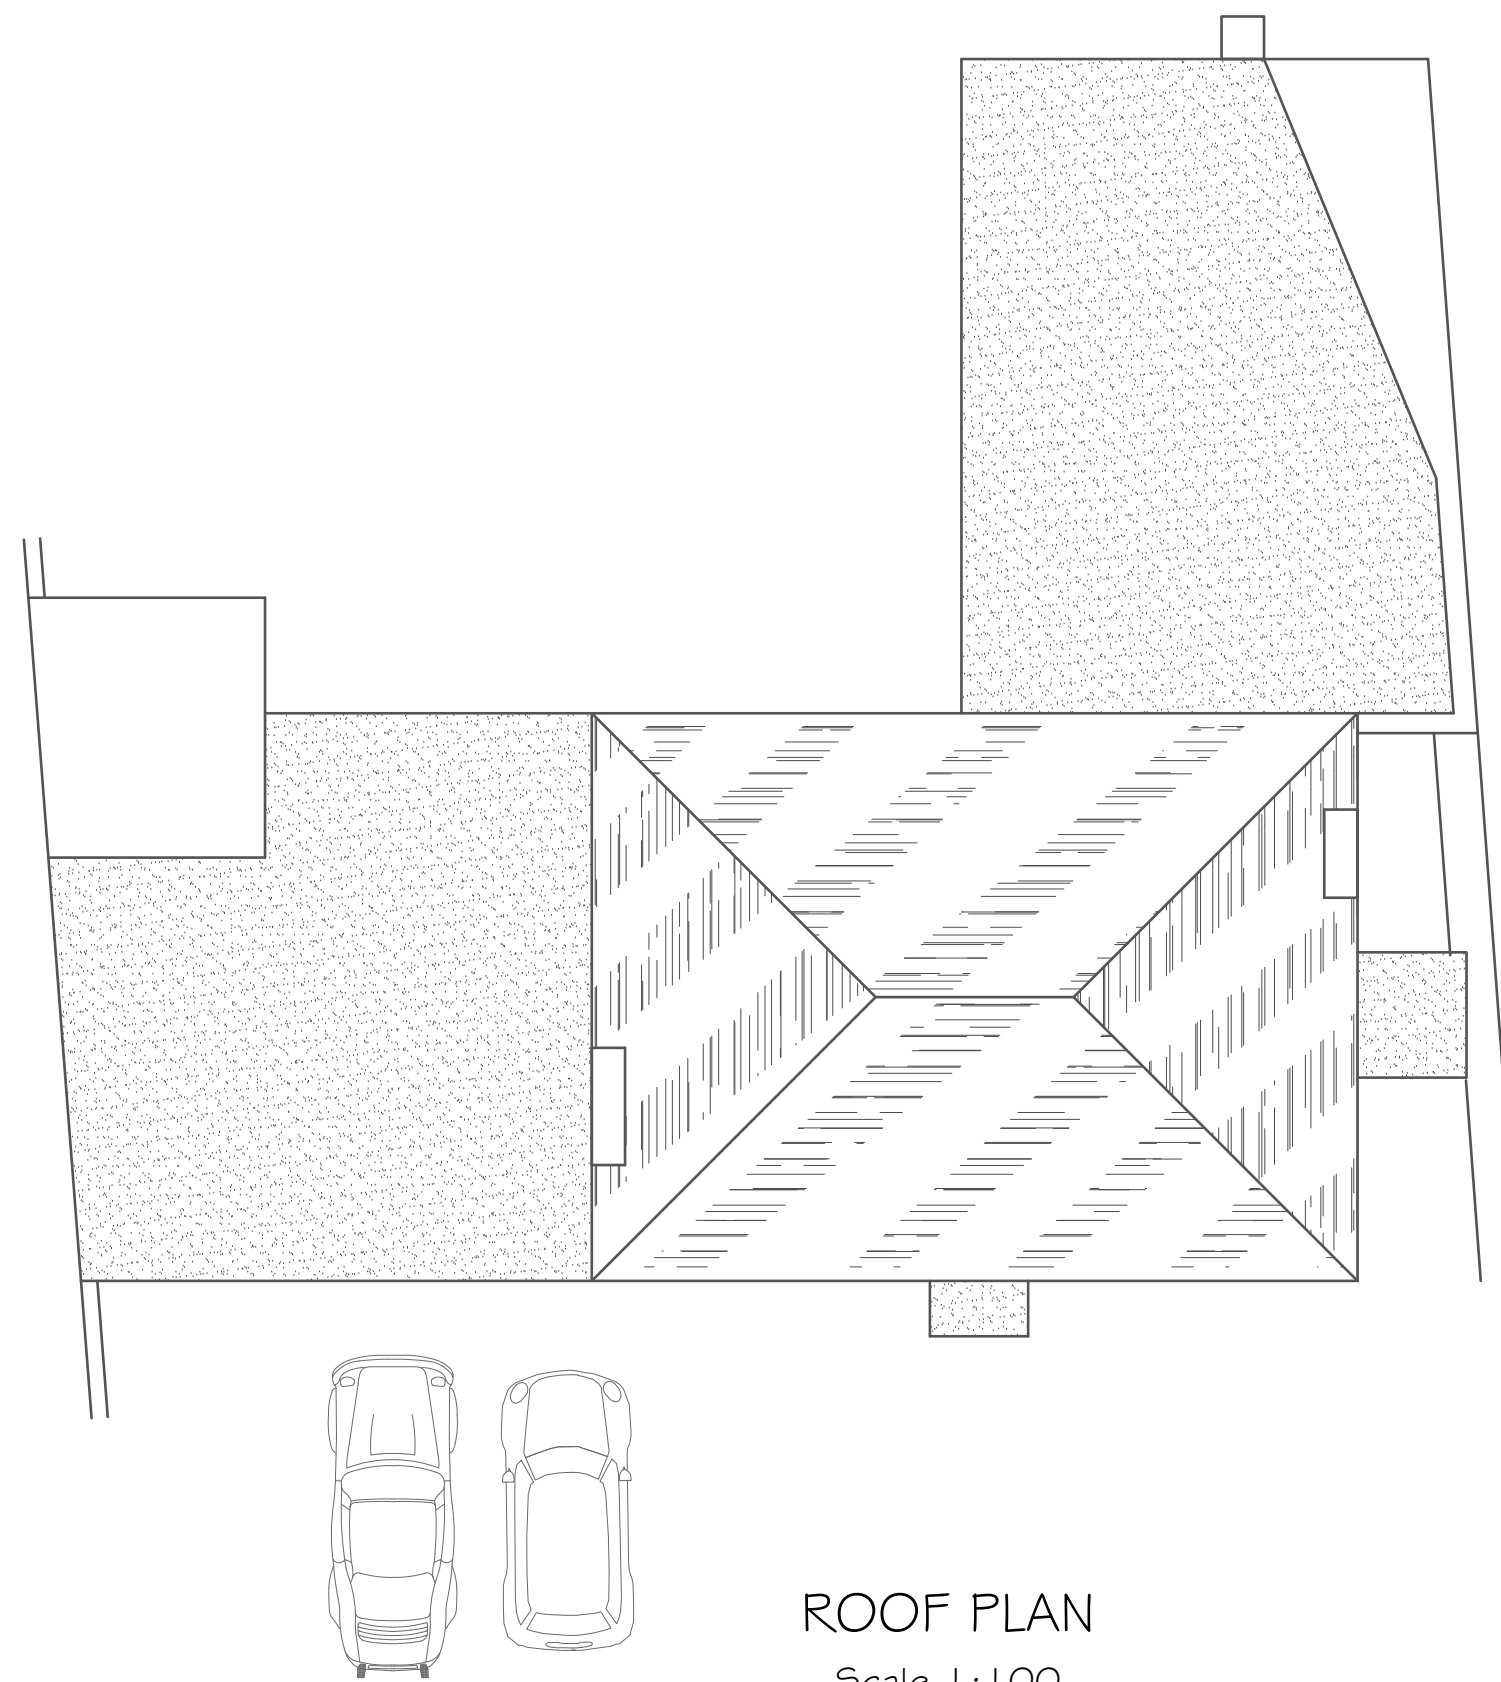


ROOF PLAN
Scale 1:100




NORTHERN ELEVATION
Scale 1:100




WESTERN ELEVATION
Scale 1:100

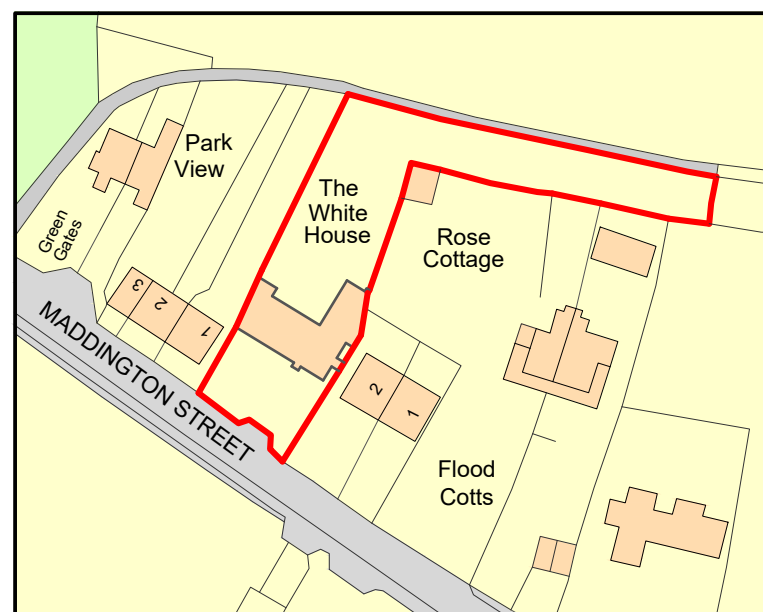

LOCATION PLAN
Scale 1:1250

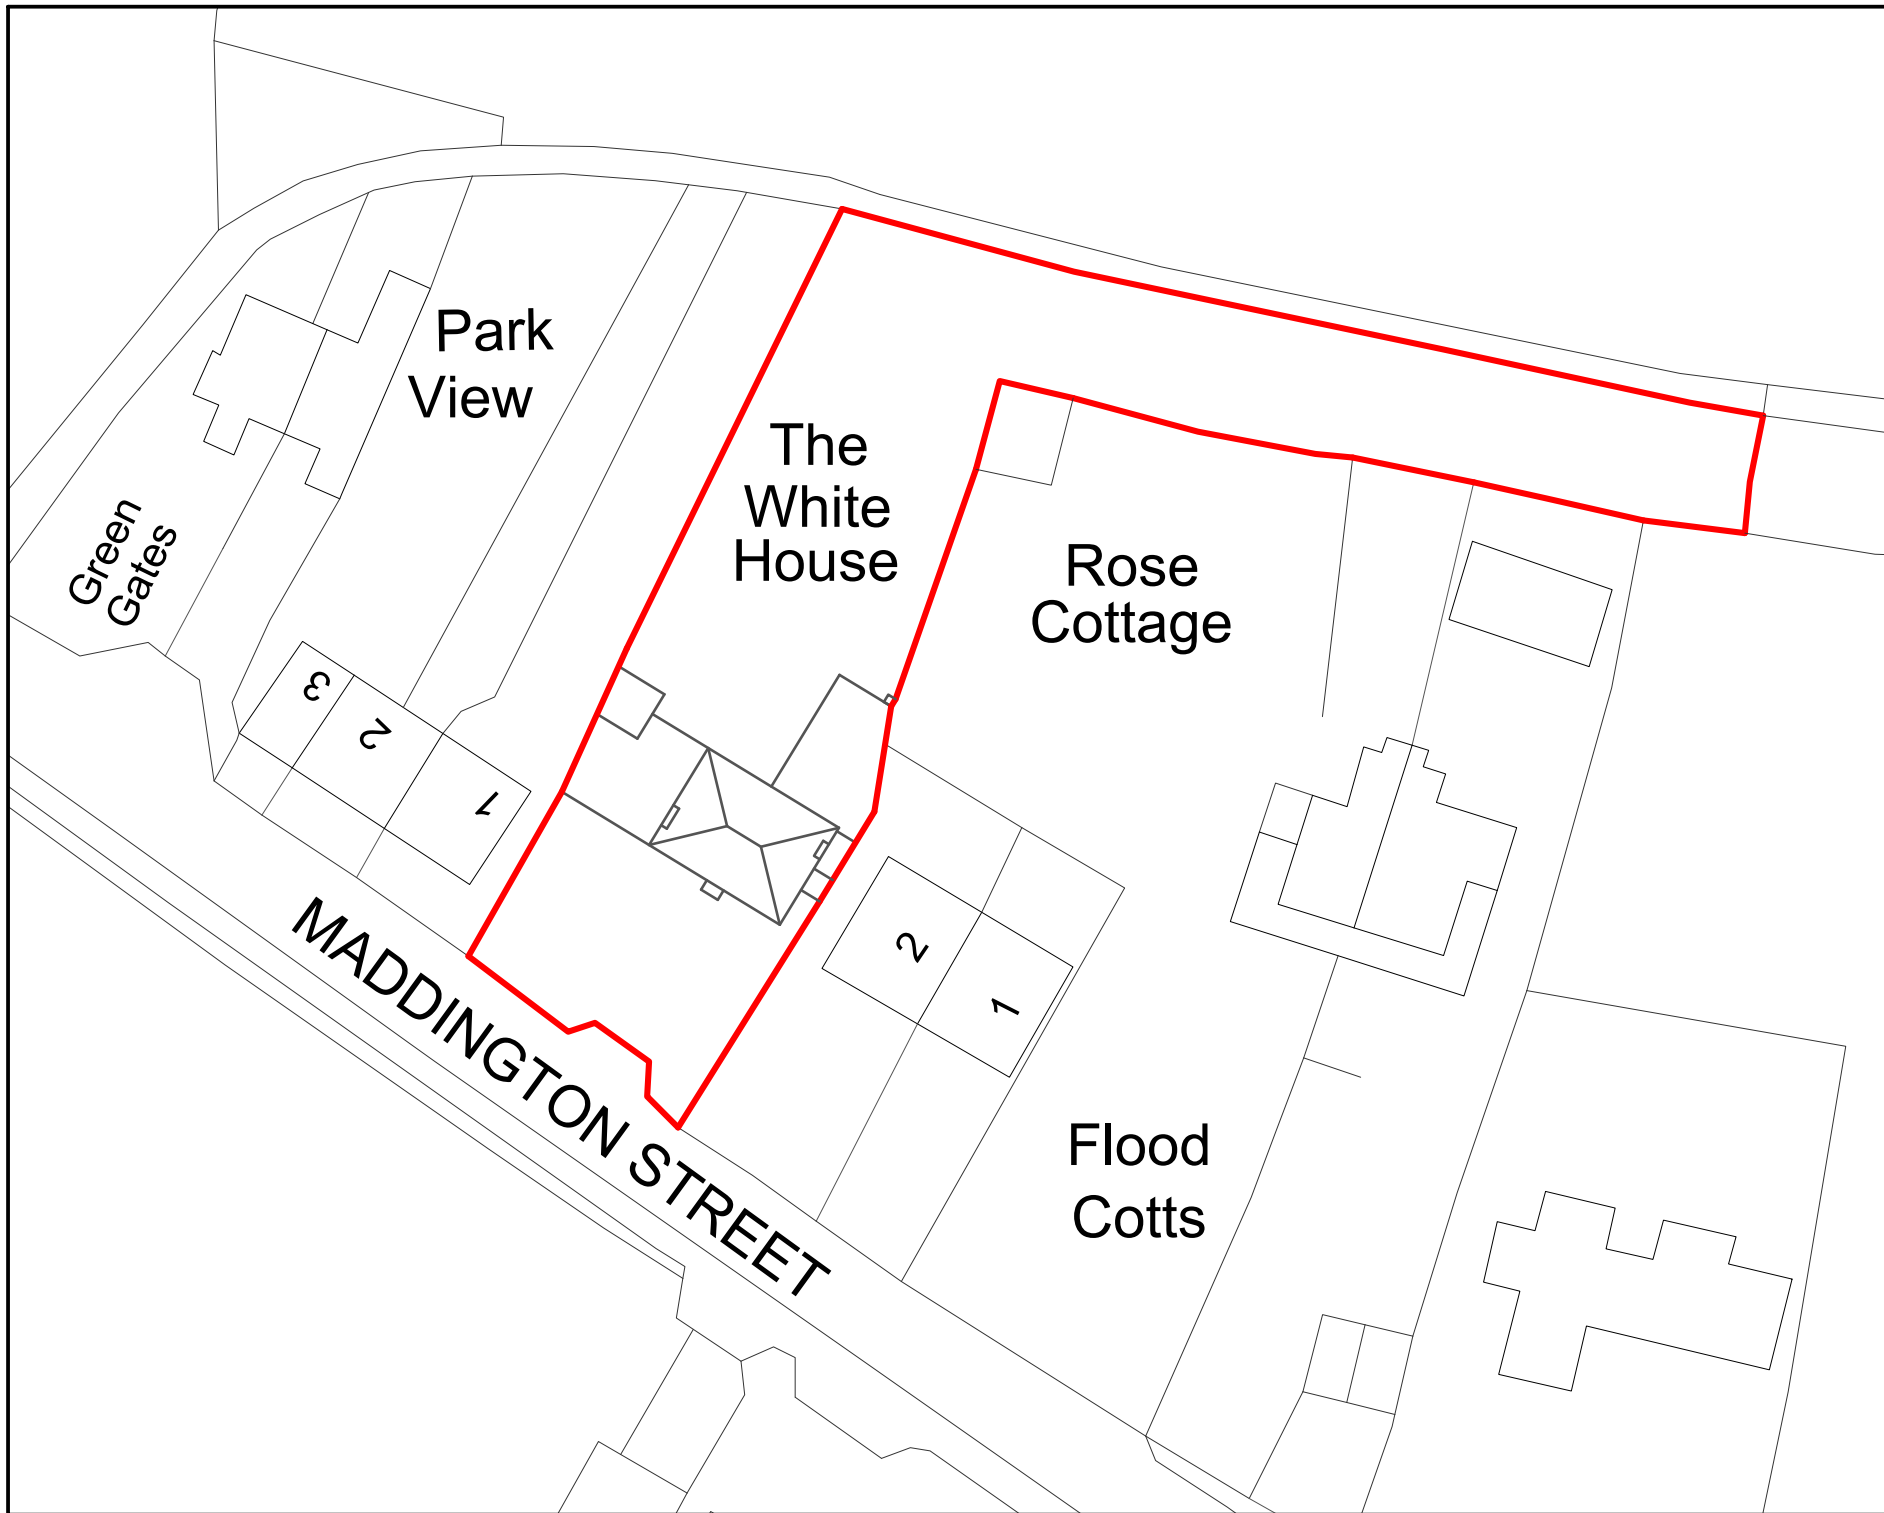

BLOCK PLAN
Scale 1:500

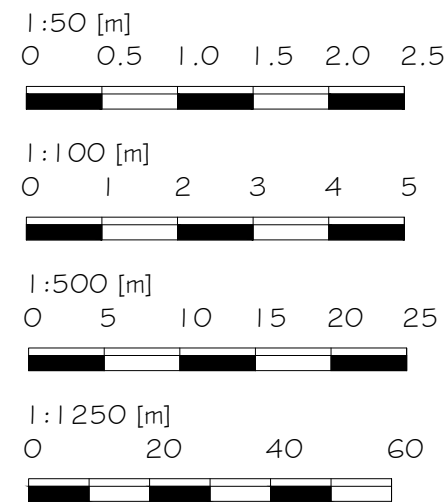

Alex Dawson
www.addraughting.co.uk
alex@addraughting.co.uk
01672 511412
07791 341698

59 Barrow Close
Marlborough
Wiltshire
SN8 2BE



AD DRAUGHTING
ARCHITECTURAL SERVICES

Client

MR & MRS TRINDER

Job Title

EXTENSION AT:
WHITE HOUSE,
MADDINGTON STREET,
SHREWTON,
WILTSHIRE,
SP3 4JL.

Drawing Title

EXISTING ELEVATIONS AND PLANS

Scale

AS SHOWN

Date

22/05/2026

Drawn

AD

Drawing No.

1651-01

Rev

A