


NOTES:
1. Figured dimensions to be taken in preference to scaled dimensions.
2. Large scaled drawings to be taken in preference to small scale.
3. Critical dimensions to be taken from site.
4. If in doubt, the contractor must ask for clarification.
5. These drawings and designs are the copyright of James Slater & Co. and may not be reproduced or used without permission.

B	02/06/2026	BDR	Door & window numbers added
A	10/02/2026	BDR	Issued for Listed Building Consent
Rev.ID	Rev.date	Rev.by	Comment

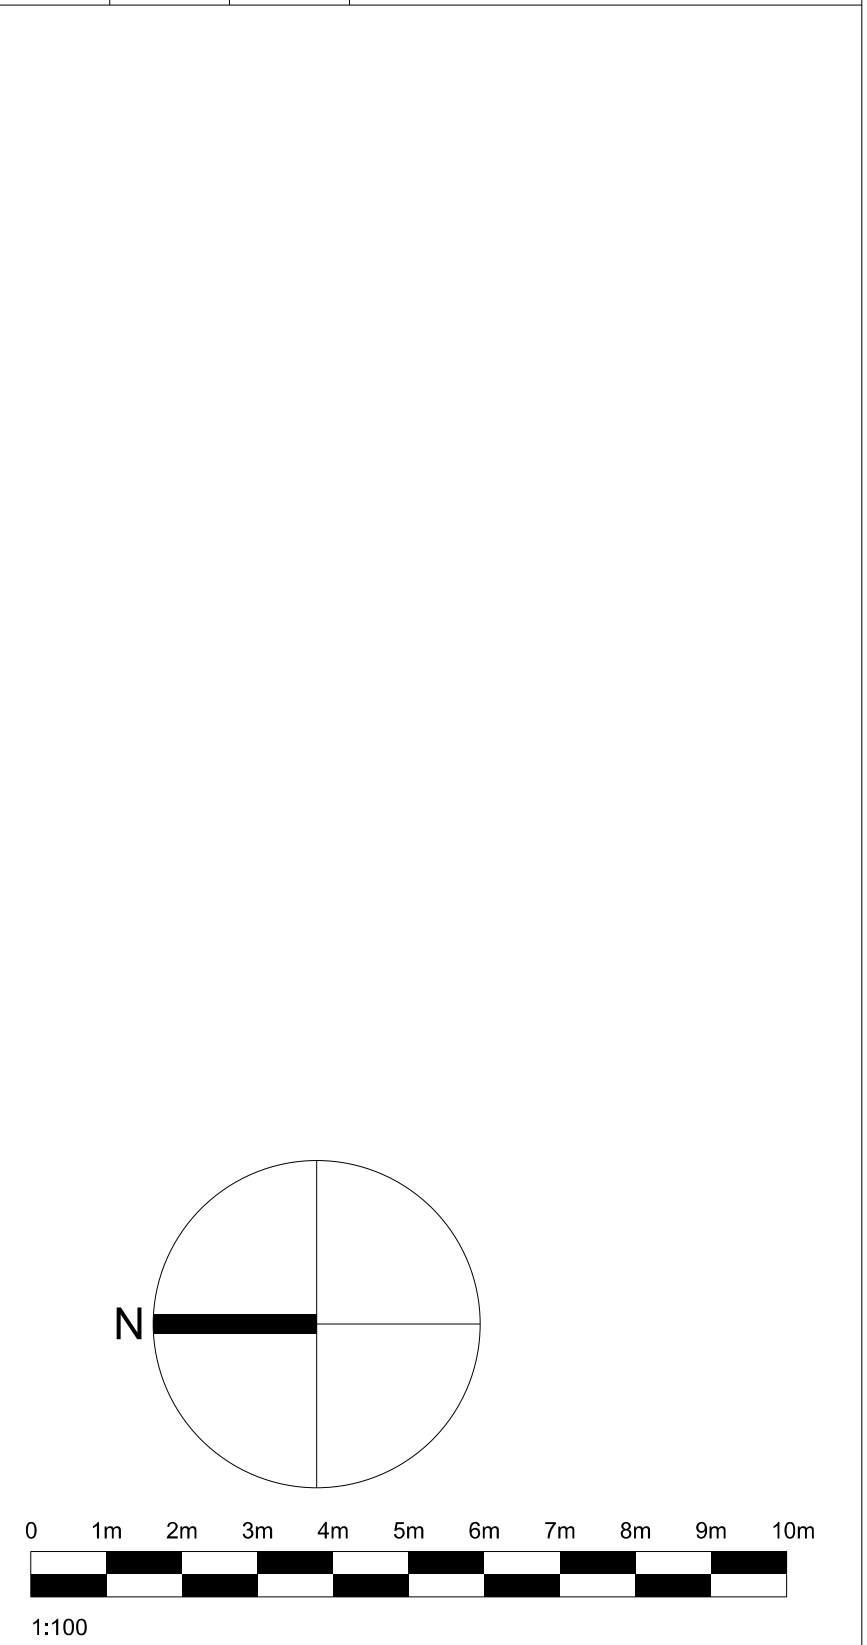

CLIENT:
Todd Buchanan

TITLE:
First Floor Plan As Existing

STAGE:
Listed Building Application

SITE:
Purton House
Church End
Purton
SN5 4EB

JAMES SLATER & CO
SURVEYING & ARCHITECTURE

19 Dyer Street
Cirencester
Gloucestershire
GL7 2PP
Tel: 01285 650686
Fax: 01285 644212



www.jamesslater.co.uk

SCALES:
1:100 @ A1

DATE: 12/01/2026	DRAWN: BDR	CHECKED: .
DRAWING NUMBER: 25-168-0202	REV: B	

