


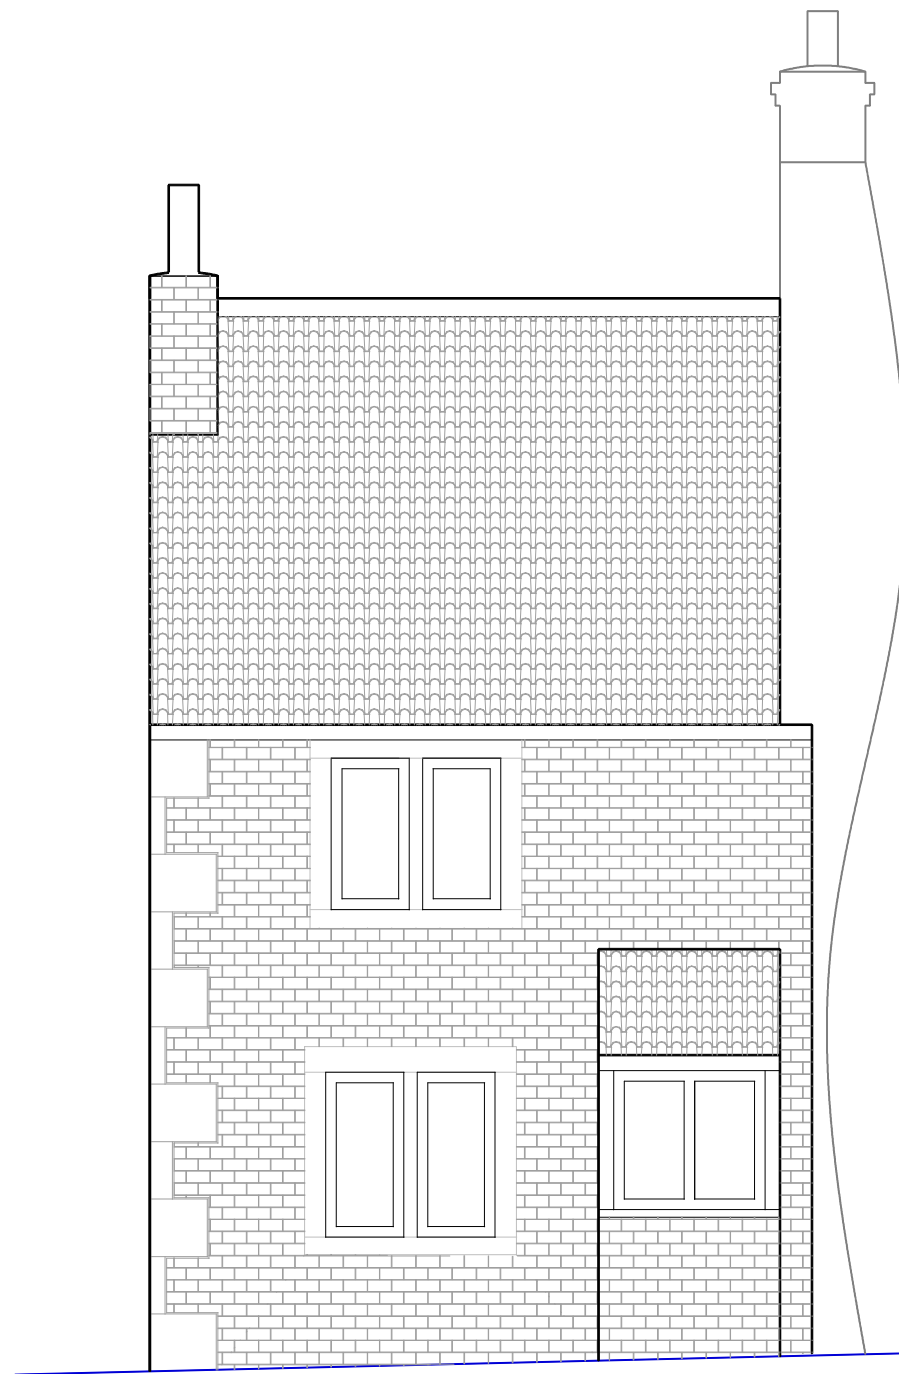

Existing



Proposed

0 5

Existing & Proposed Front Elevation

Scale 1:50 @ A3

Date: 10/06/2026

Drawn: O Joyce

O Joyce

ENGINEERING & CONSTRUCTION

Quarry Hill, Box, Corsham, SN13 8LP

Tel. 07807 725500 Email: olliejoyce@hotmail.co.uk

DRG No. 2026-013