



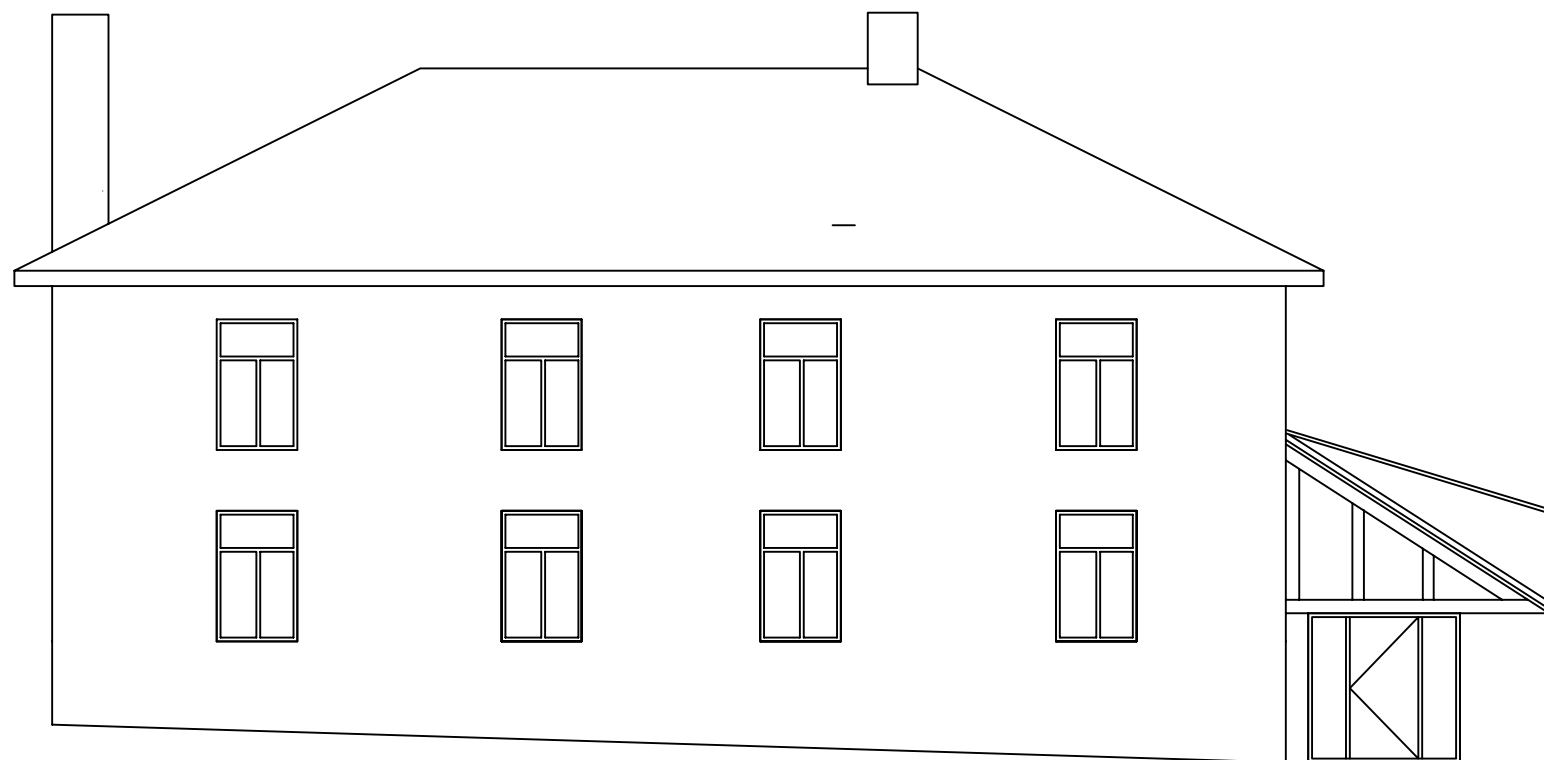

Existing South West Elevation

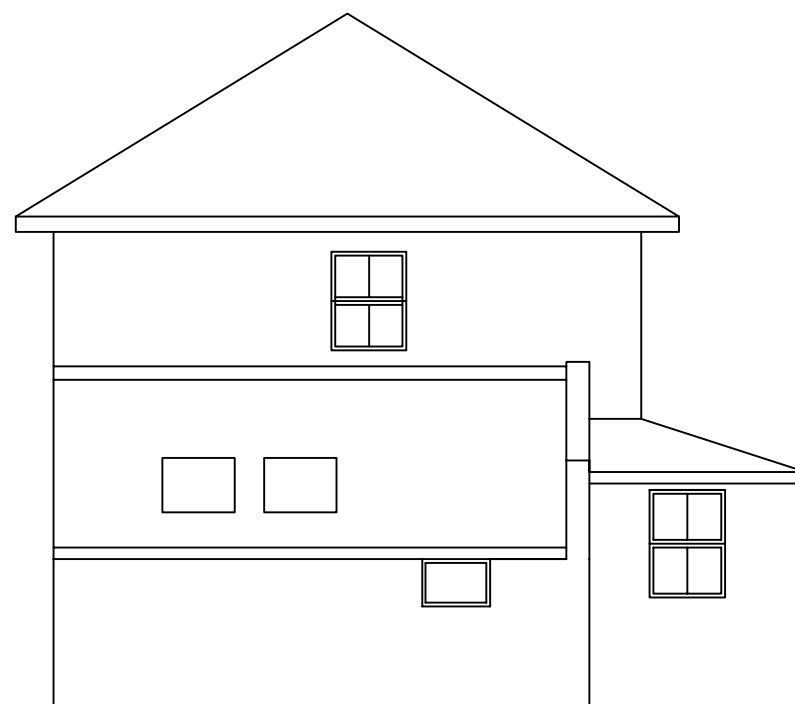

Existing South East Elevation



Applicant:
A Riches &
S Gooderham

Site Address:
Seagry Mill House
Lower Seagry
SN15 5ES

Drawing Number:
SN15 EX1

Scale 1:100 @ A3