


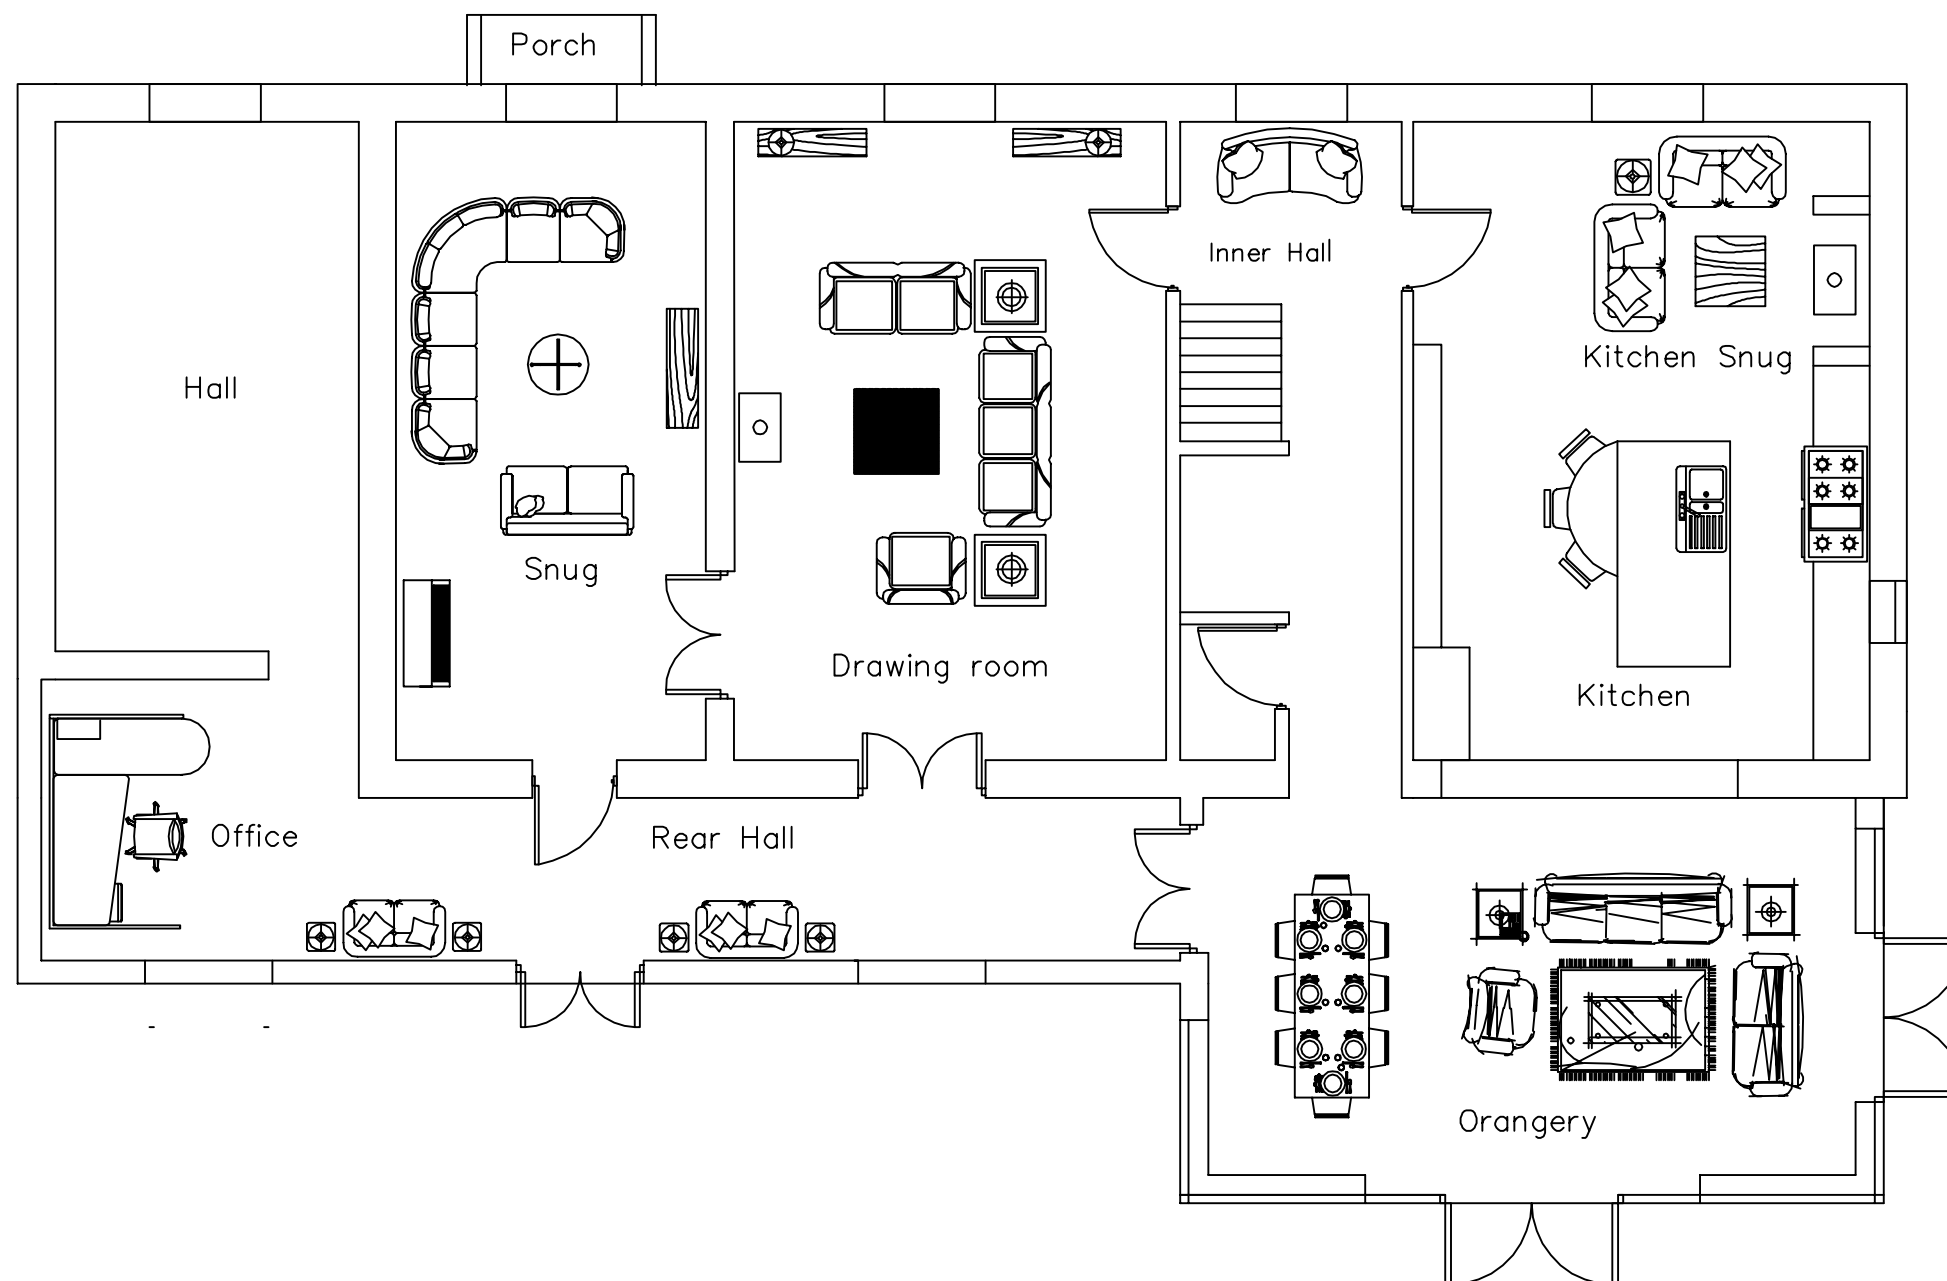

Proposed Floor Plan

1:100 scale bar.

Applicant: A Riches & S Gooderham
Site Address: Seagry Mill House Lower Seagry SN15 5ES
Drawing Number: SN15 PR3
Scale 1:100 @ A3