




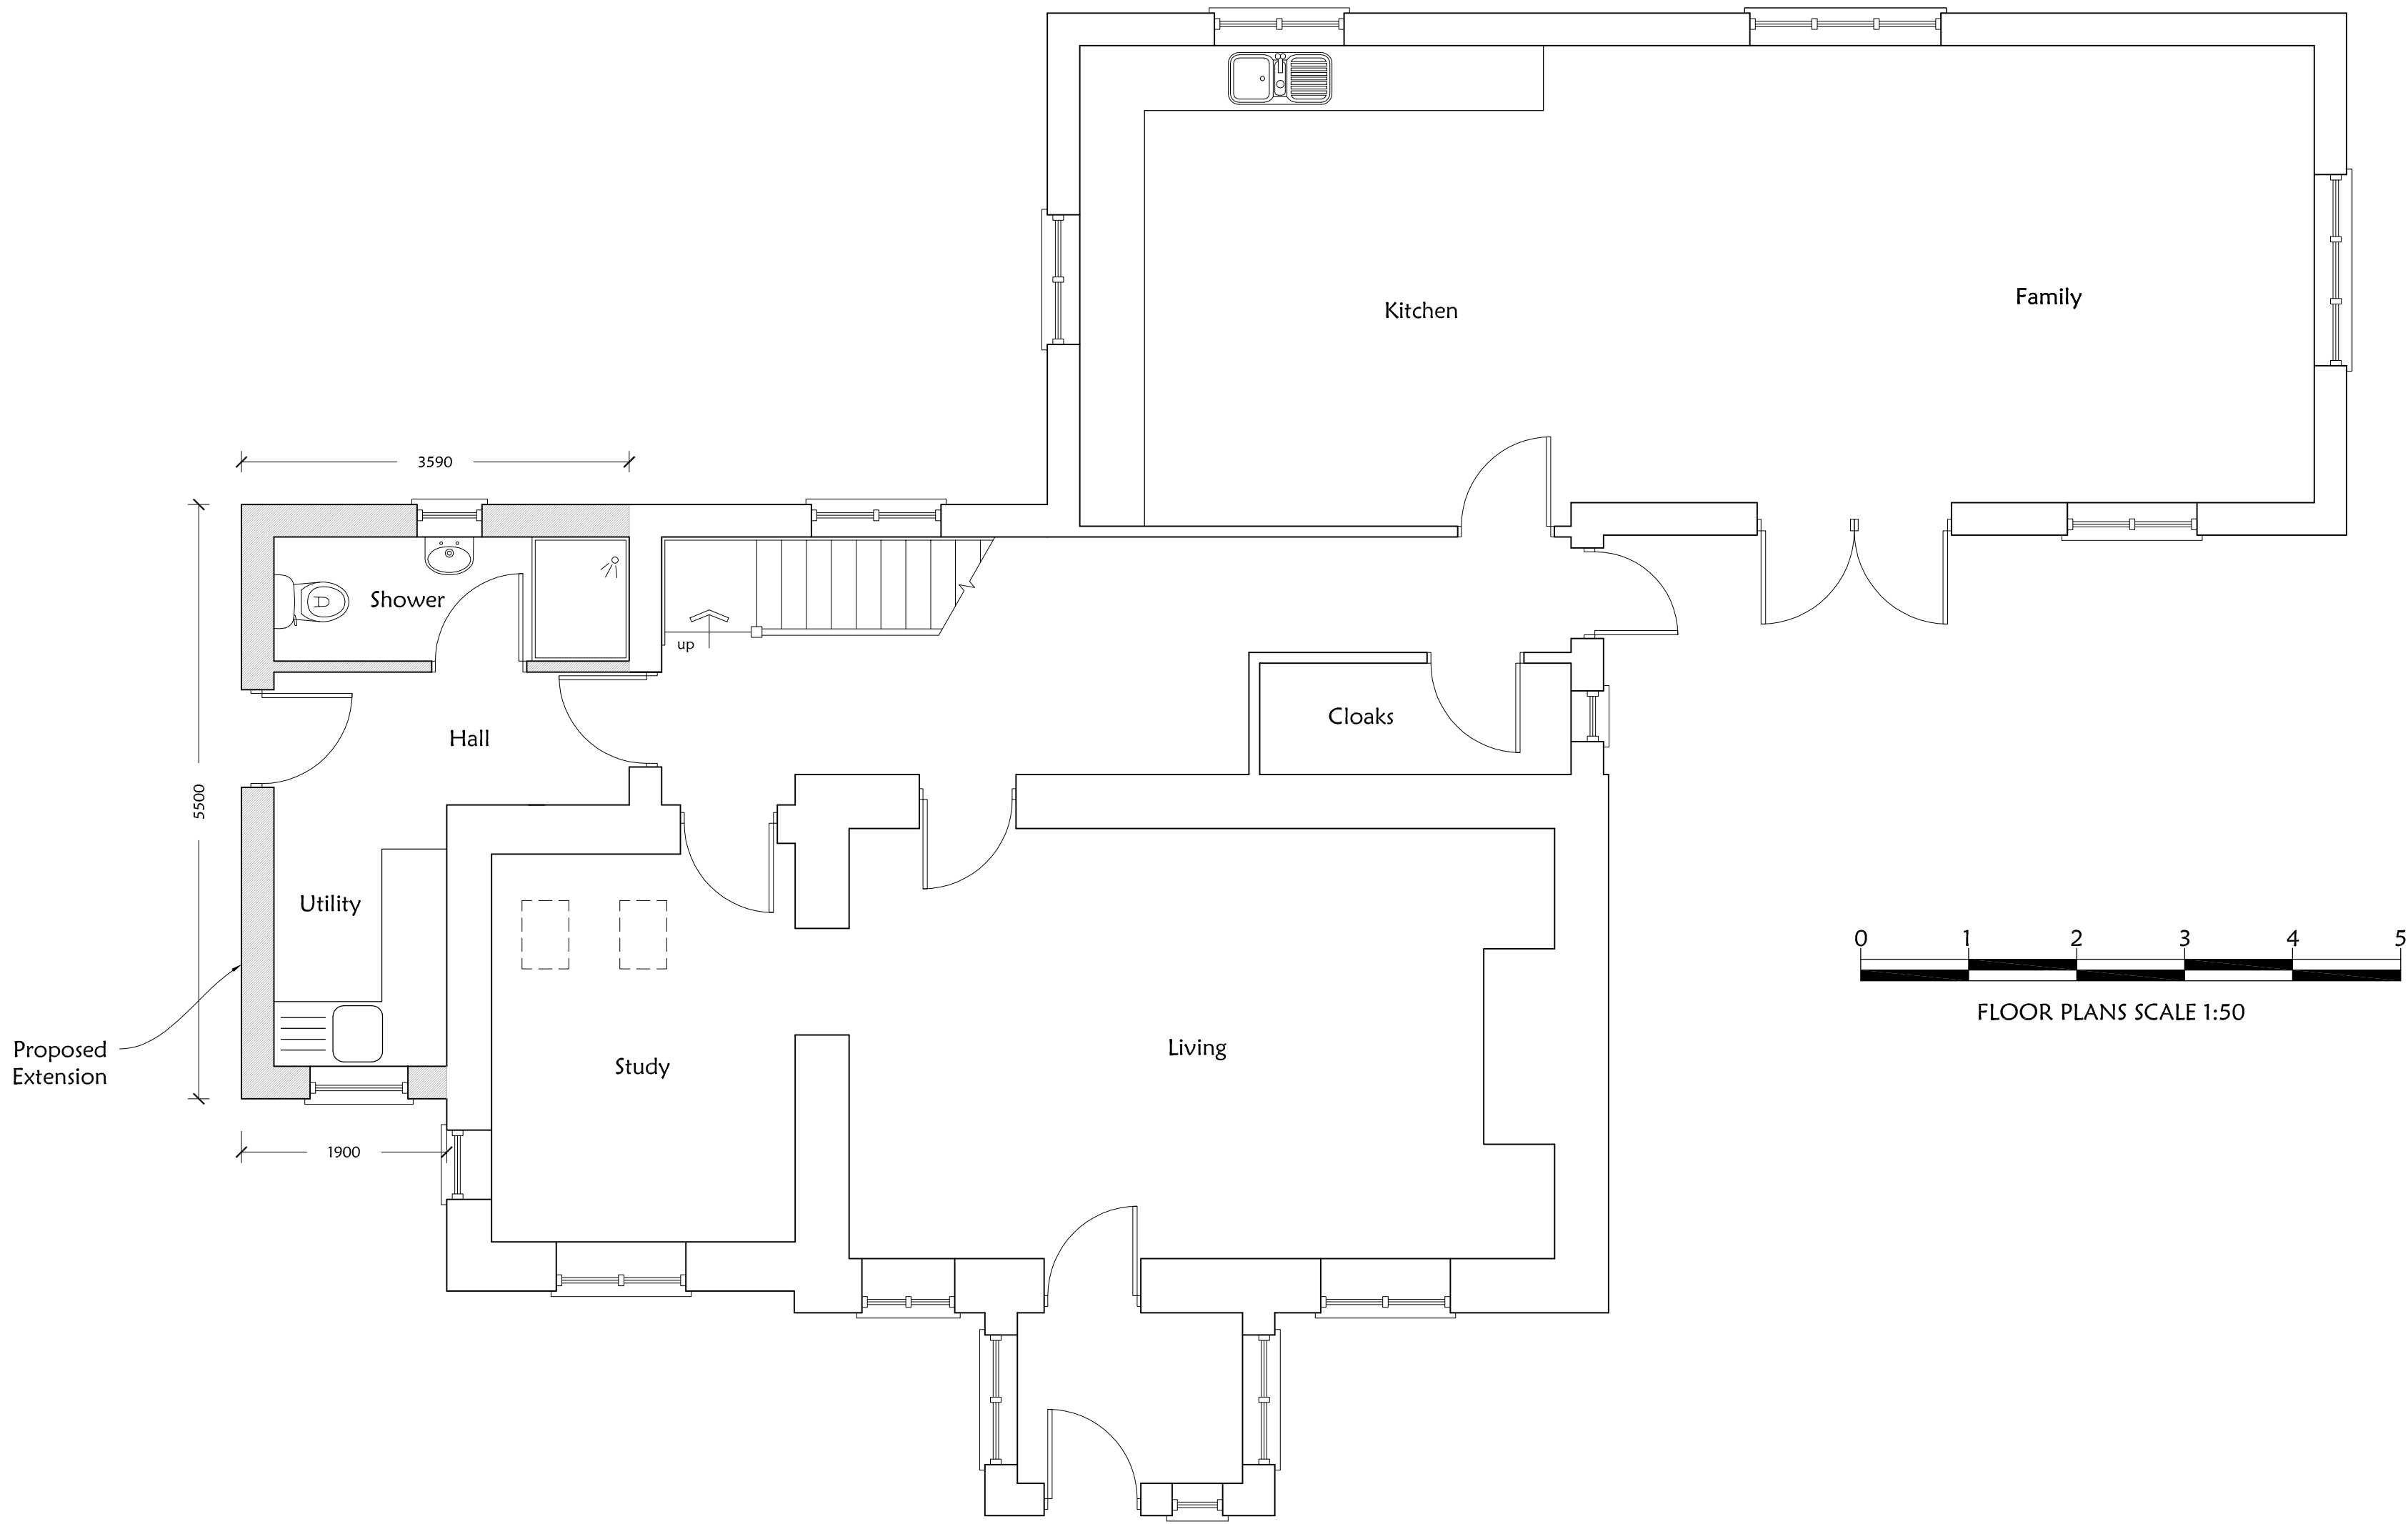

PROPOSED GROUND FLOOR PLAN

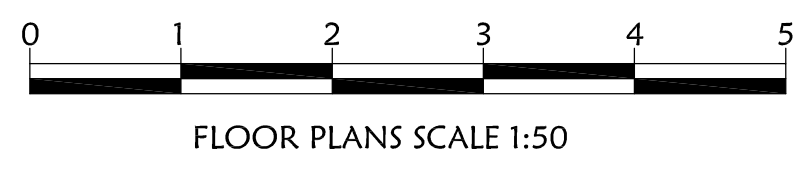


PROPOSED FRONT ELEVATION

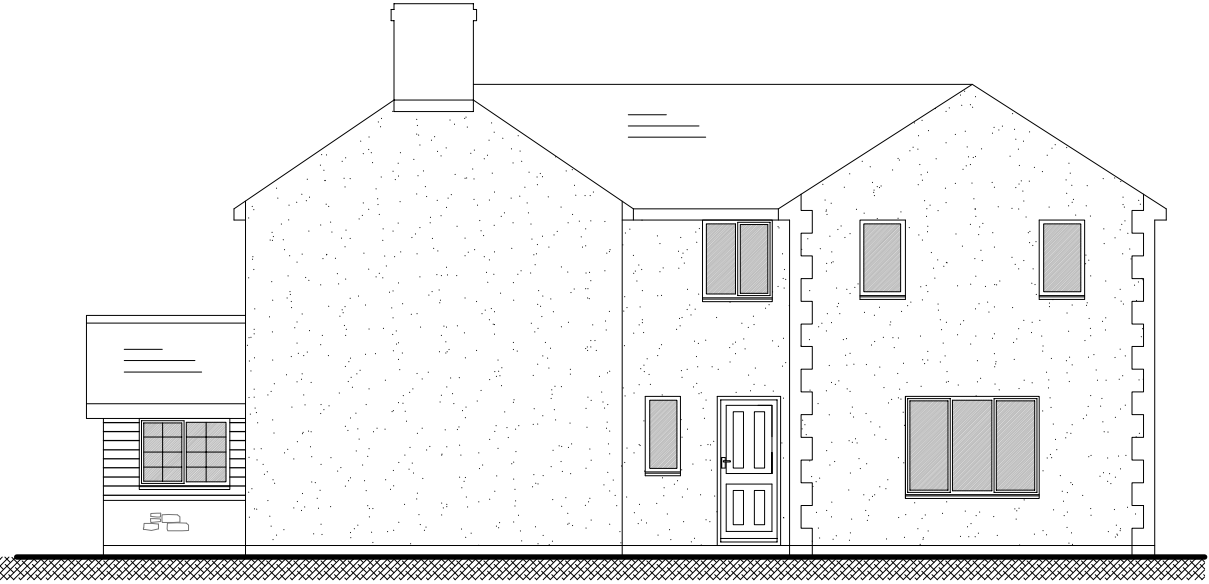


PROPOSED SIDE ELEVATION



PROPOSED REAR ELEVATION

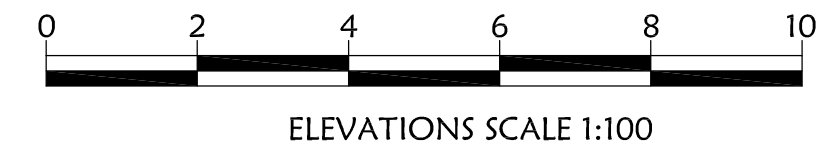

PROPOSED SIDE ELEVATION

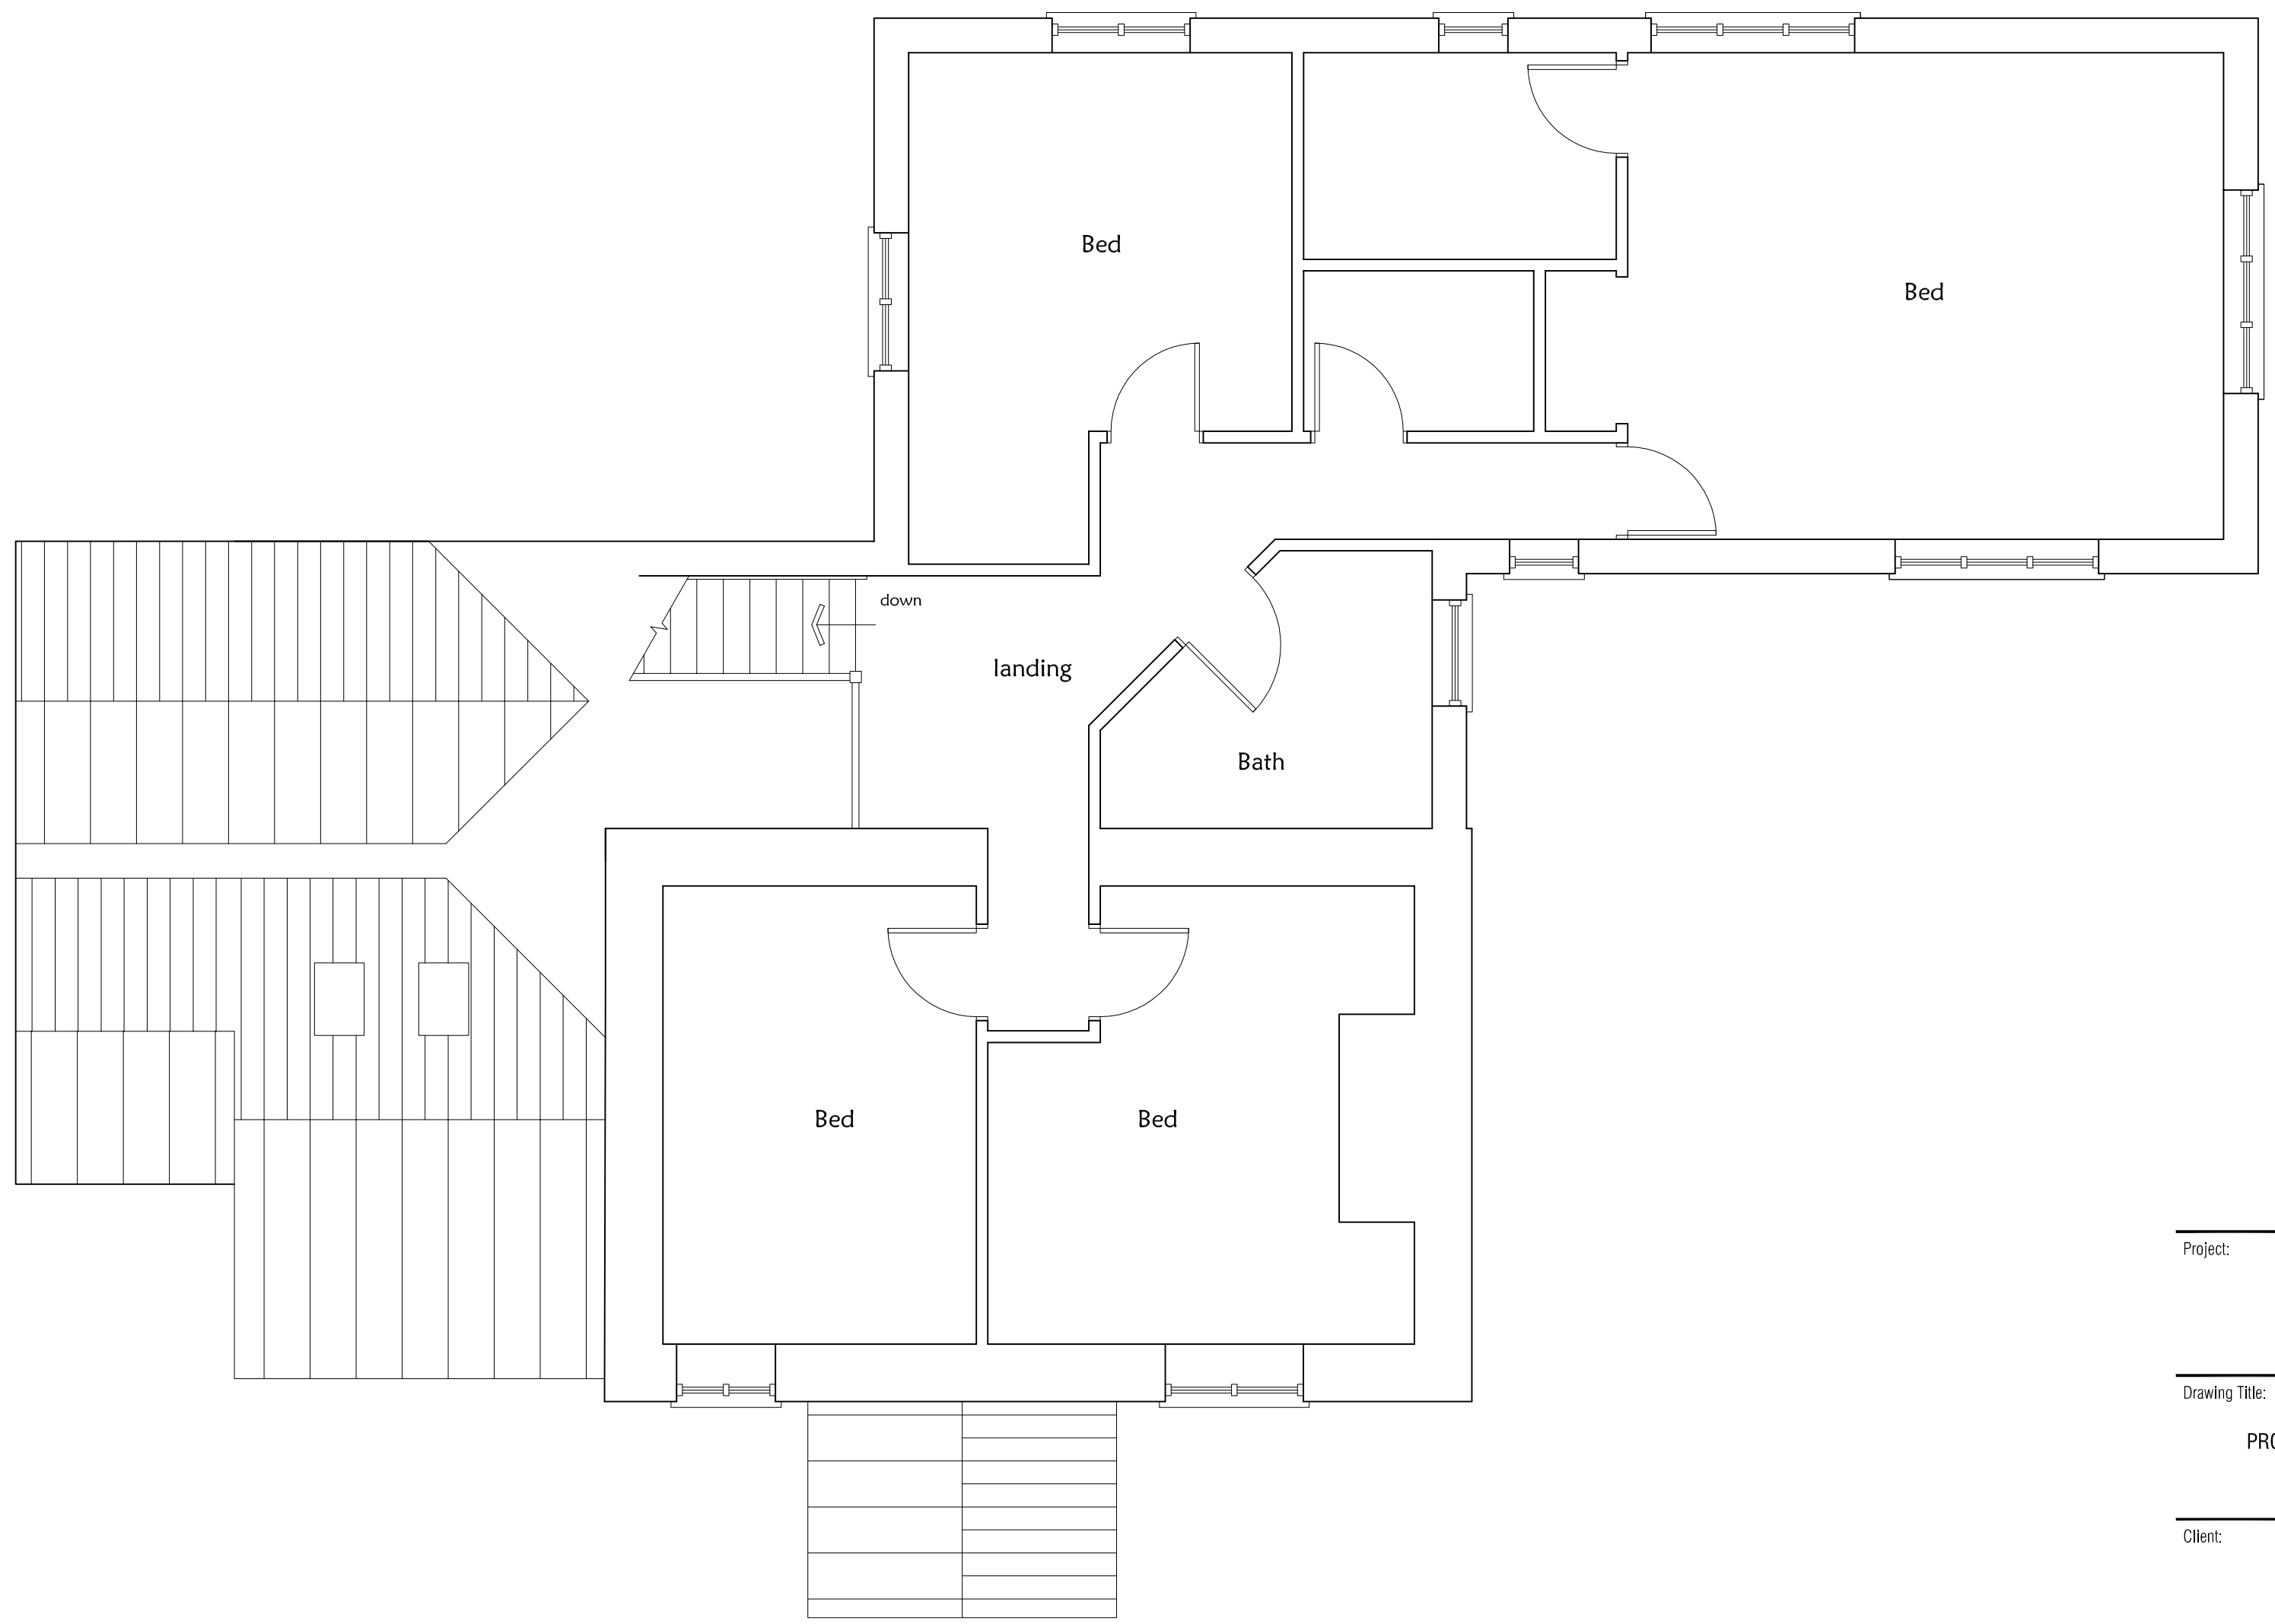

PROPOSED FIRST FLOOR PLAN

Project:	THE OLD HOUSE SEMLEY		
Drawing Title:	PROPOSED FLOOR PLANS AND ELEVATIONS		
Client:	MR AND MRS CASH		
Scale:	1:50, 1:100 @ A1		
Dwg No:	P993/05	Rev:	